


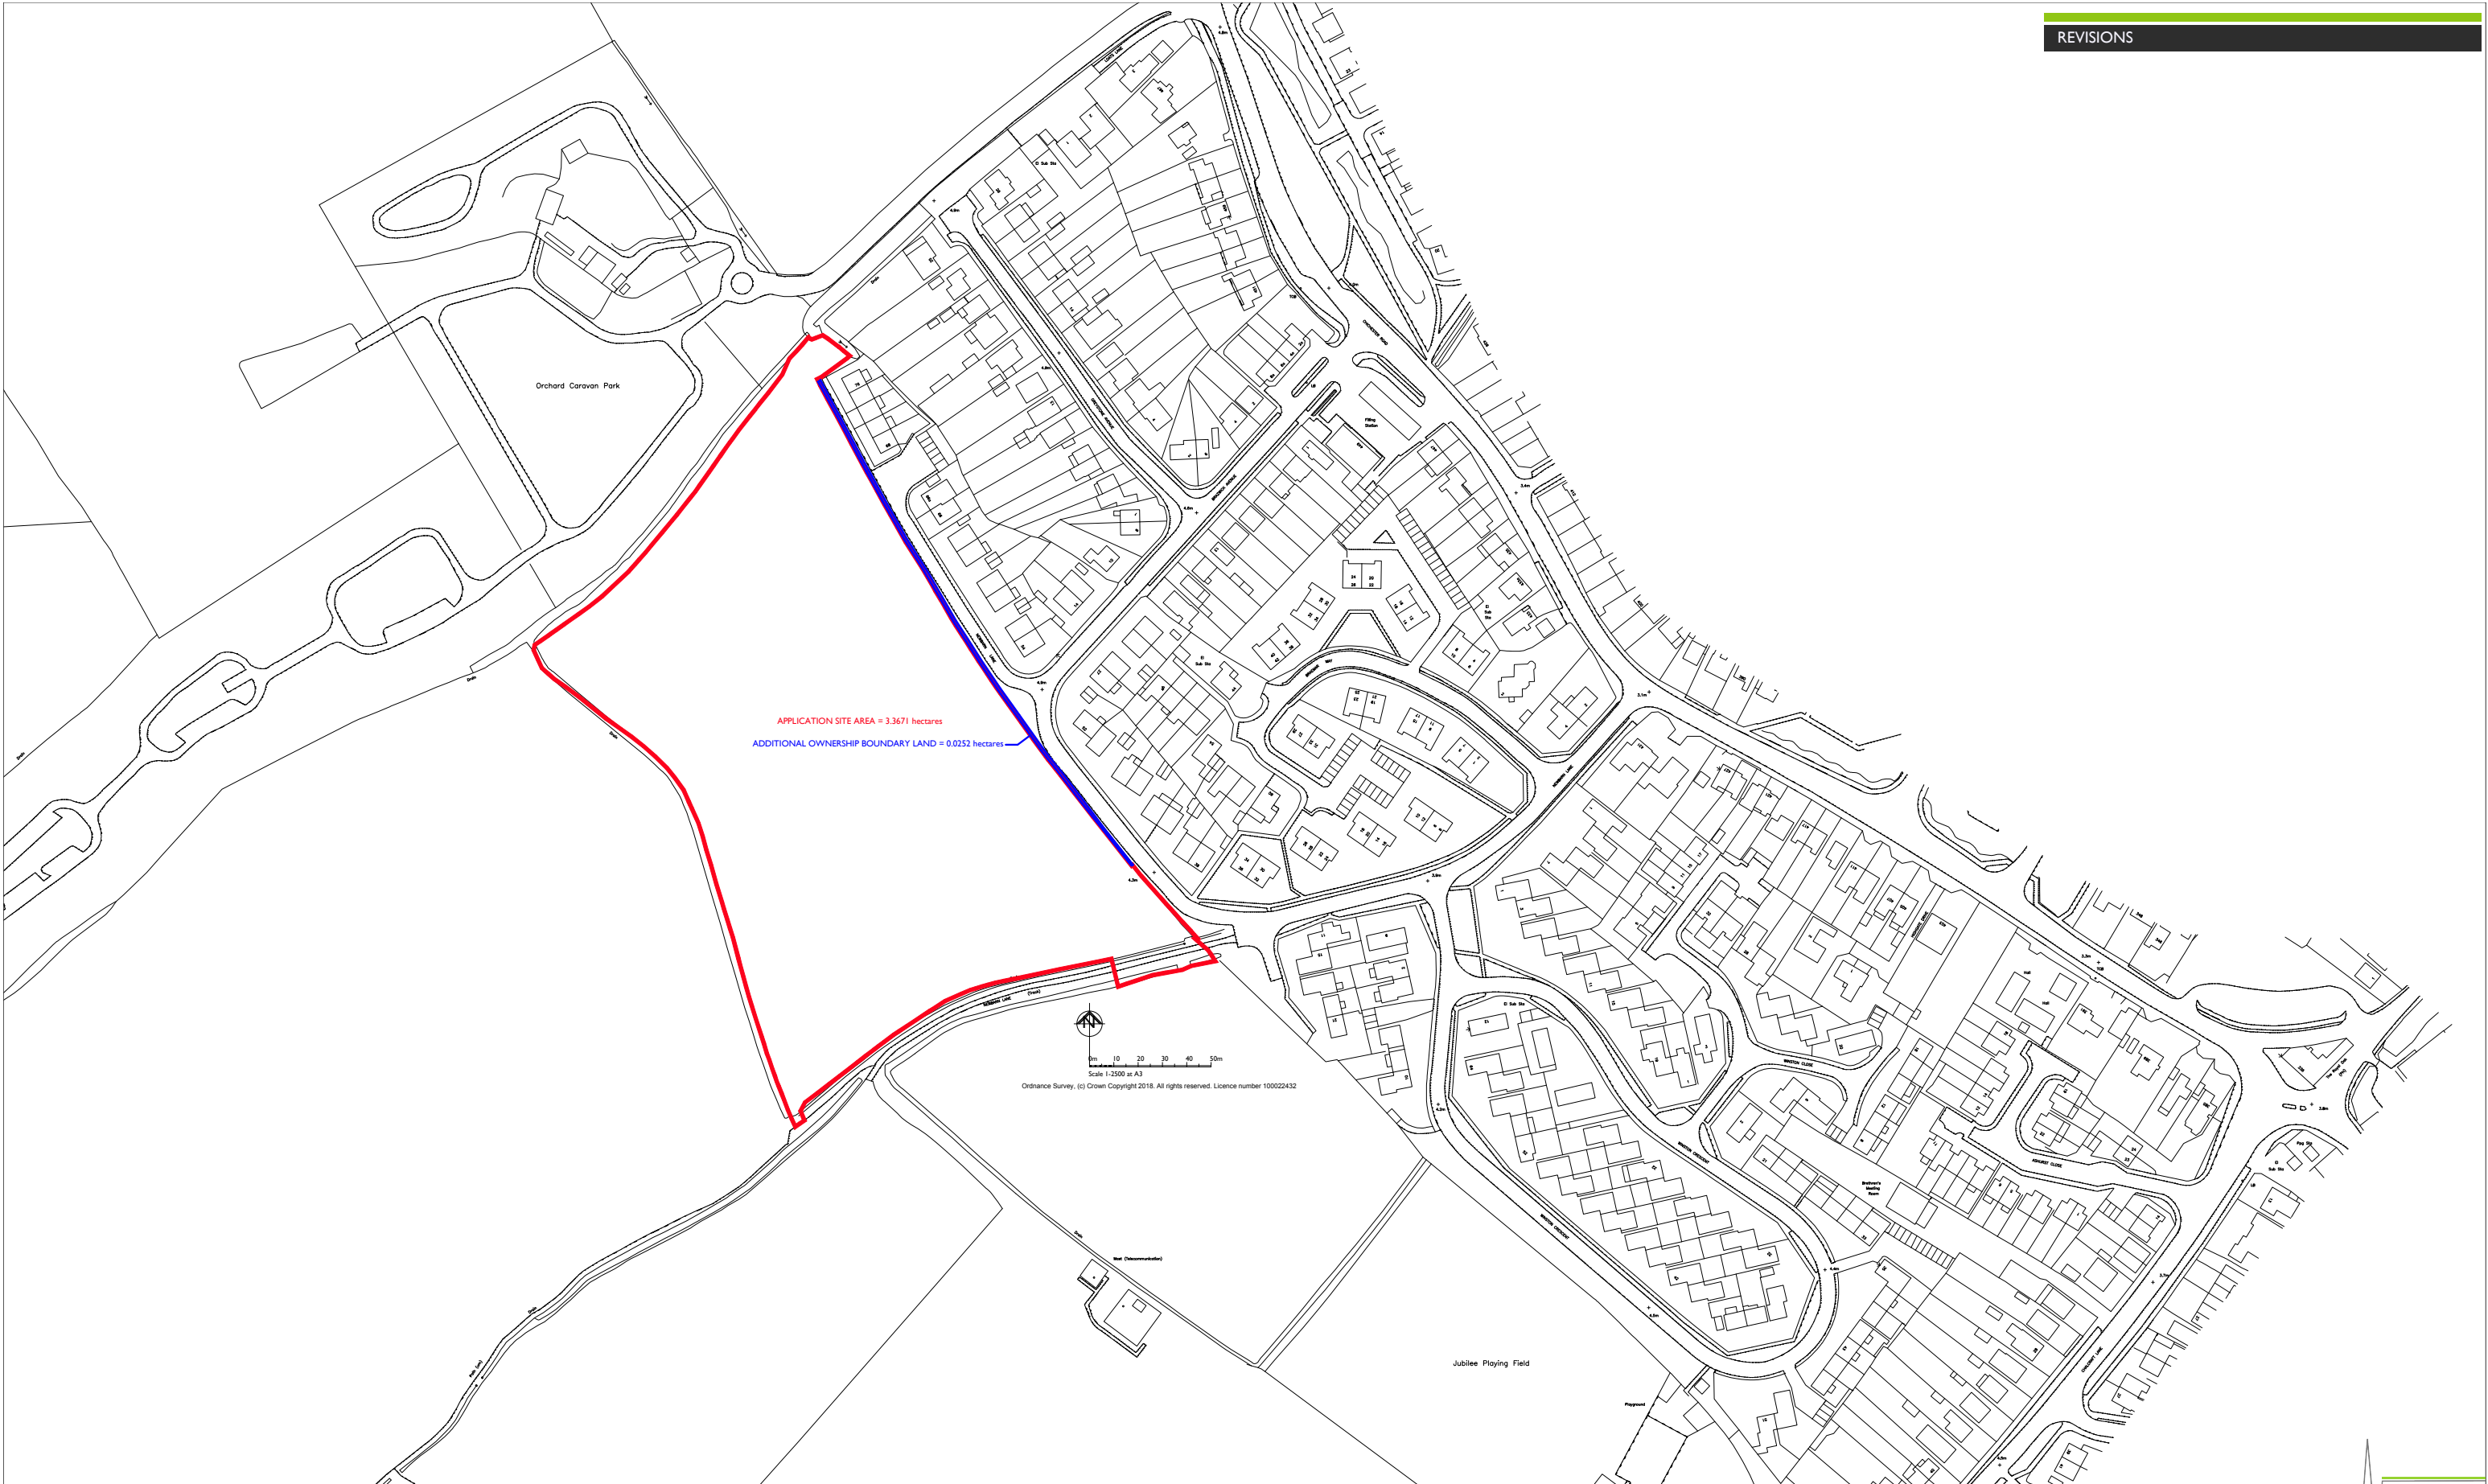

	PROJECT Land West of New Barn Lane North Bersted, Bognor Regis Alternative Application Linden Homes South	Project type	Drawing classification	Work stage	SCALE 1:2500	SHEET SIZE A3	SHEET No. 1 of 1	DRAWN	CHKD	DATE 13/02/2019	CAD FILE	urban pulse design
		DRAWING TITLE Location Plan										
						The Studio, Unit 17, Vicarage Farm, Winchester Road, Fairoak, Hampshire. SO50 7HD 023 8069 7010 enquiries@urbanpulsedesign.co.uk www.urbanpulsedesign.co.uk						

19-1013-001-st

19-1013-001-1st