Site Location Plan
Scale 1:250

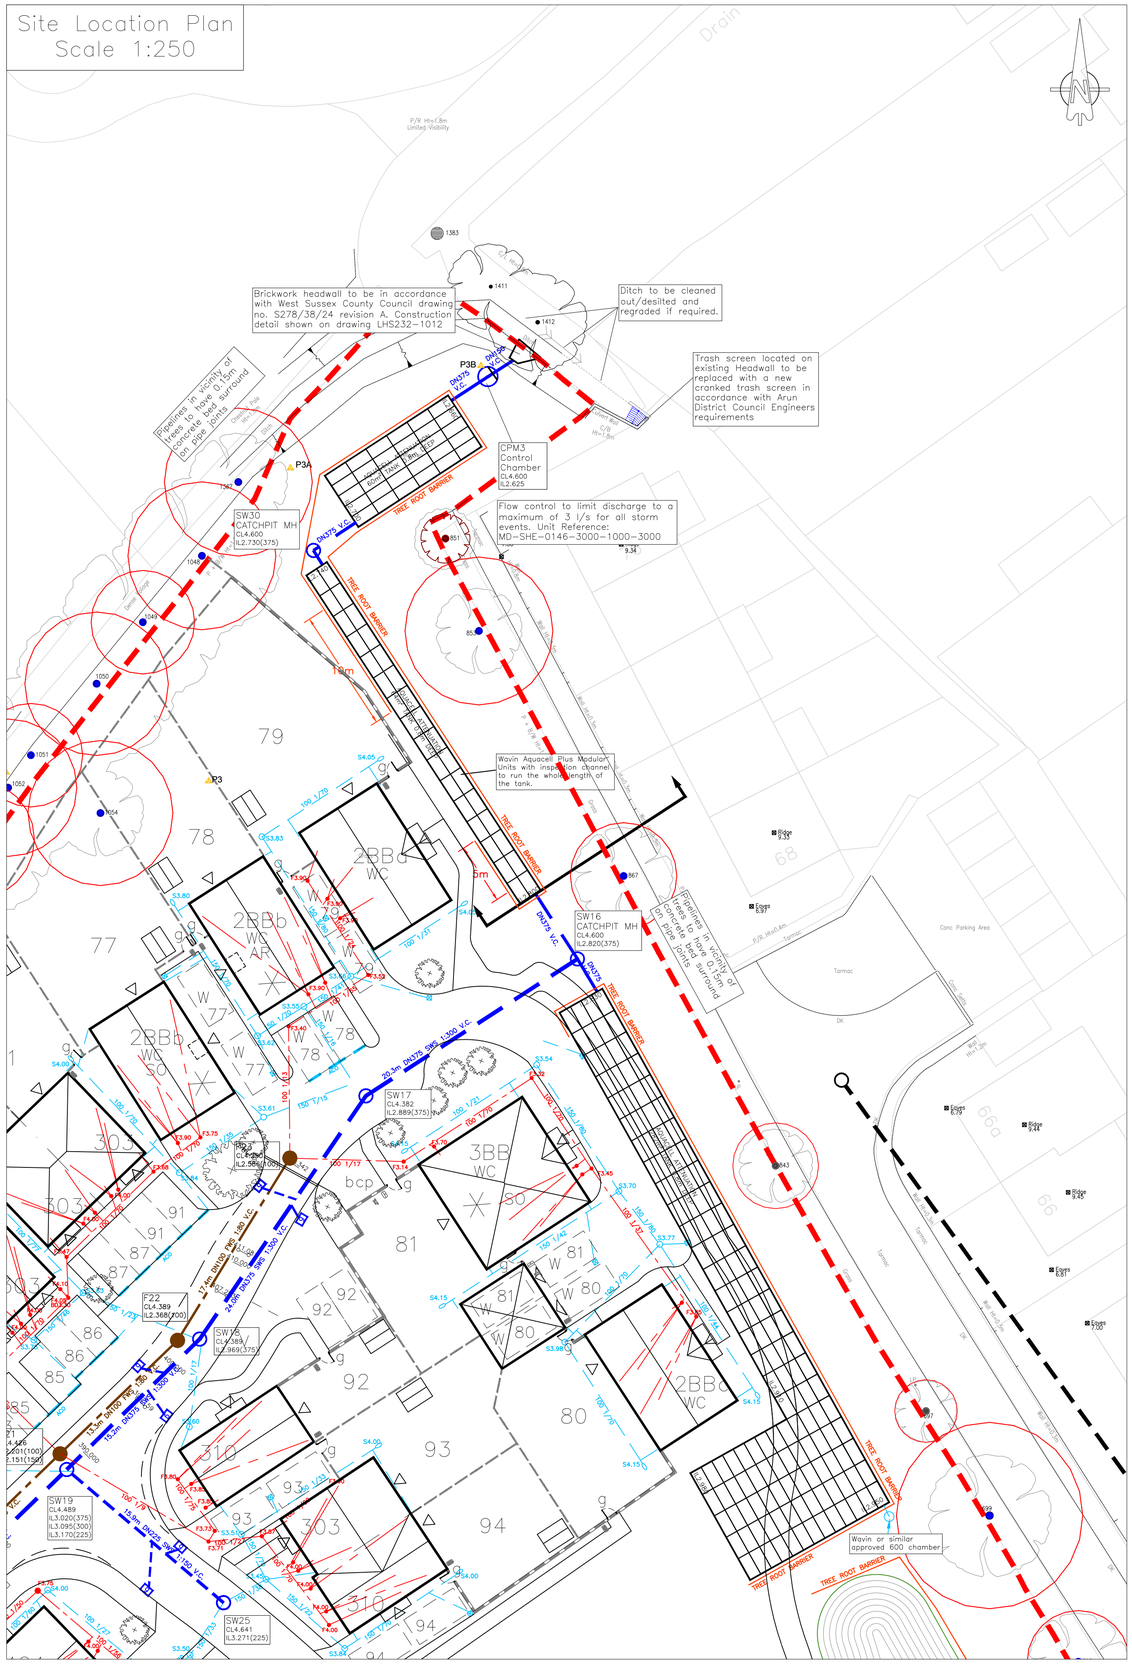

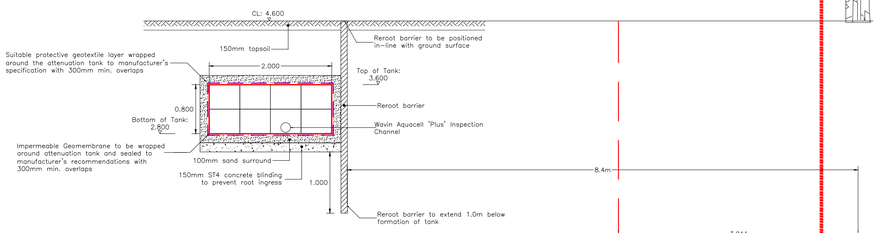

General Note:

1- For Vent and Tank installation details please follow manufacturer's specifications and recommendations, Indicative notes located in drawing LHS232-1022.

2- 300mm min. overlap to be provided when placing protective geotextiles and Impermeable Geomembranes.

3- Refer to drainage layouts for location and extent of Tree Root Barriers.

Reroot Barrier Detail
Scale 1:50

DRAFT

REV. No.	DATE	DESCRIPTION	INITIALS

Client: Linden HOMES

Project: New Barn lane North Bersted

Title: Root Barrier Protection Detail – 99 Unit Scheme (Alternative Application)

MJA CONSULTING
CIVIL AND STRUCTURAL ENGINEERS
Monarch House, Barton Lane, Abingdon, Oxon, OX14 3NB
Tel: 01235 555173
Fax: 01235 523226

Scale	Date	Drawing No.	Rev
As shown@A1	Dec'18	LHS232-4013	—
Checked: KTG	Drawn: JW		

© This drawing is the copyright of Michael A Jennings Associates Limited and may not be copied, altered or reproduced in any way without their permission.

ARUN DISTRICT COUNCIL 86/29/19/PL