


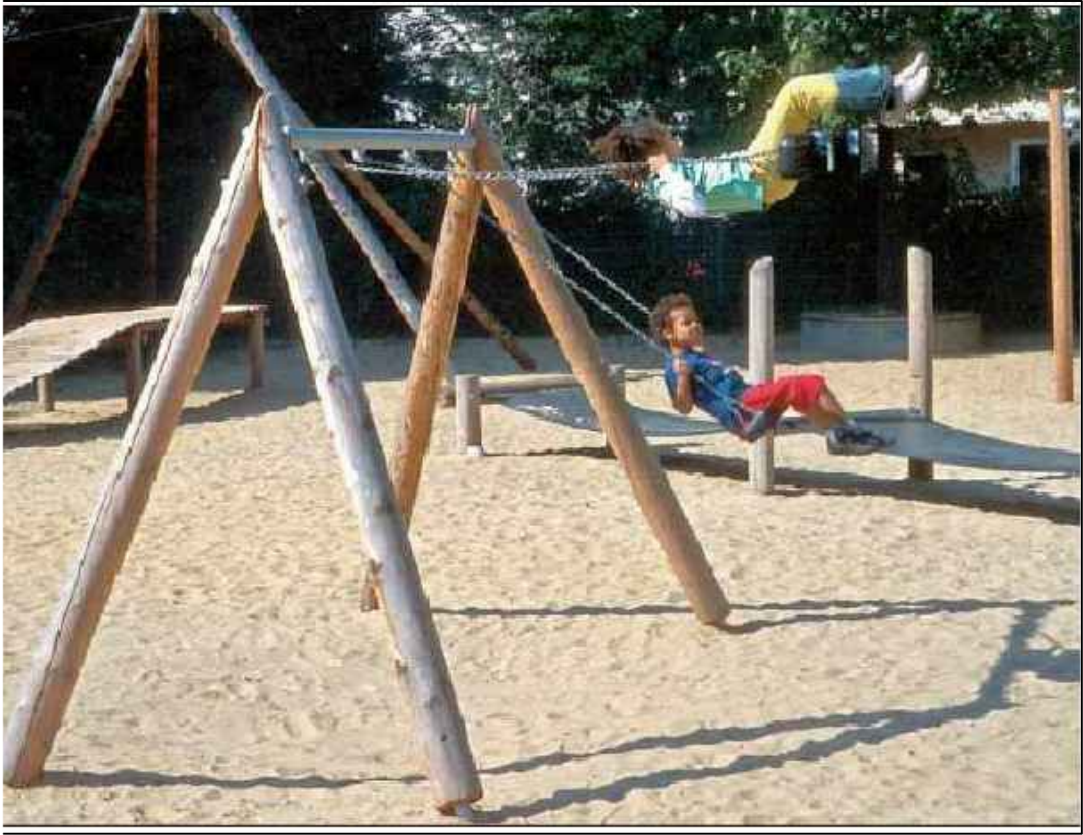

1. Multi Special Twin Swings from Timber play Ref: 6.12800



2. Stepping Logs from Russell play Ref: H14



3. Balancing Blocks from Timber play Ref: 6.51700



4. Rope Course from Timber play Ref: 6.49010



5. Recumbent Boulders from Russell play Ref: TC1003

SPECIFICATION
All works generally, to comply with the written Soft Landscape Specification.

NOTE: DO NOT SCALE FROM DRAWING

Legend

- Proposed *Carpinus* (hornbeam) hedge planting to be planted in a double staggered row 300mm apart and at 500mm centres in each row. To be maintained at 1m height
- Proposed shrub planting to receive 75mm bark mulch after planting operations
- Proposed specimen shrub planting to receive short angular staking on half standards with expandable tree ties. Irrigation tubing to root system of specimens as required
- Proposed grassland areas, to be seeded with EG22 Wear tolerant Turfgrass Mixture grass seed mix as supplied by Emorsgate Seeds and sown at 25 grams per msq, or similar and approved
- Grass matting timberplay
- Safety Matta from Matta Products




6. Straight Balancing Beam from Timber play Ref: 6.81000



7. Climbing Net from Timber play Ref: 6.51630



8. Bench with Back with matching Bin from Timber play Ref: 9.20000

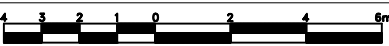

Rev Date Details Drawn



HEAD OFFICE
Rodbourne Rail Business Centre, Grange Lane,
Malmesbury, SN16 0ES
Tel: 01666 825646
Court yard House, Mill Lane, Godalming, GU7 1EY
Tel: 01483 425714
Suite 6, Crescent House, Yonge Close, Eastleigh, SO50 9SX
Tel: 02382 026500
9 Brownlow Road, Cambridge, CB4 3NG
Tel: 07825 868654
email: mail@acdenv.co.uk
www.acdenvironmental.co.uk

scheme: Land West of New Barn Lane,
North Bersted, 'Alternative
Application'
client: Linden Homes
drawing: Play Area Proposals
date: February 2019
scale: 1:200@A1
drawing no: LIN22349 12 Sheet 1
drawn: JO checked: DKM

Copyright of ACD Environmental Ltd. All rights described in
Chapter IV of the Copyright, Designs and Patents Act 1988
have been generally asserted. 2011. Copyright of this plan
remains with ACD until all fees have been paid in full.