


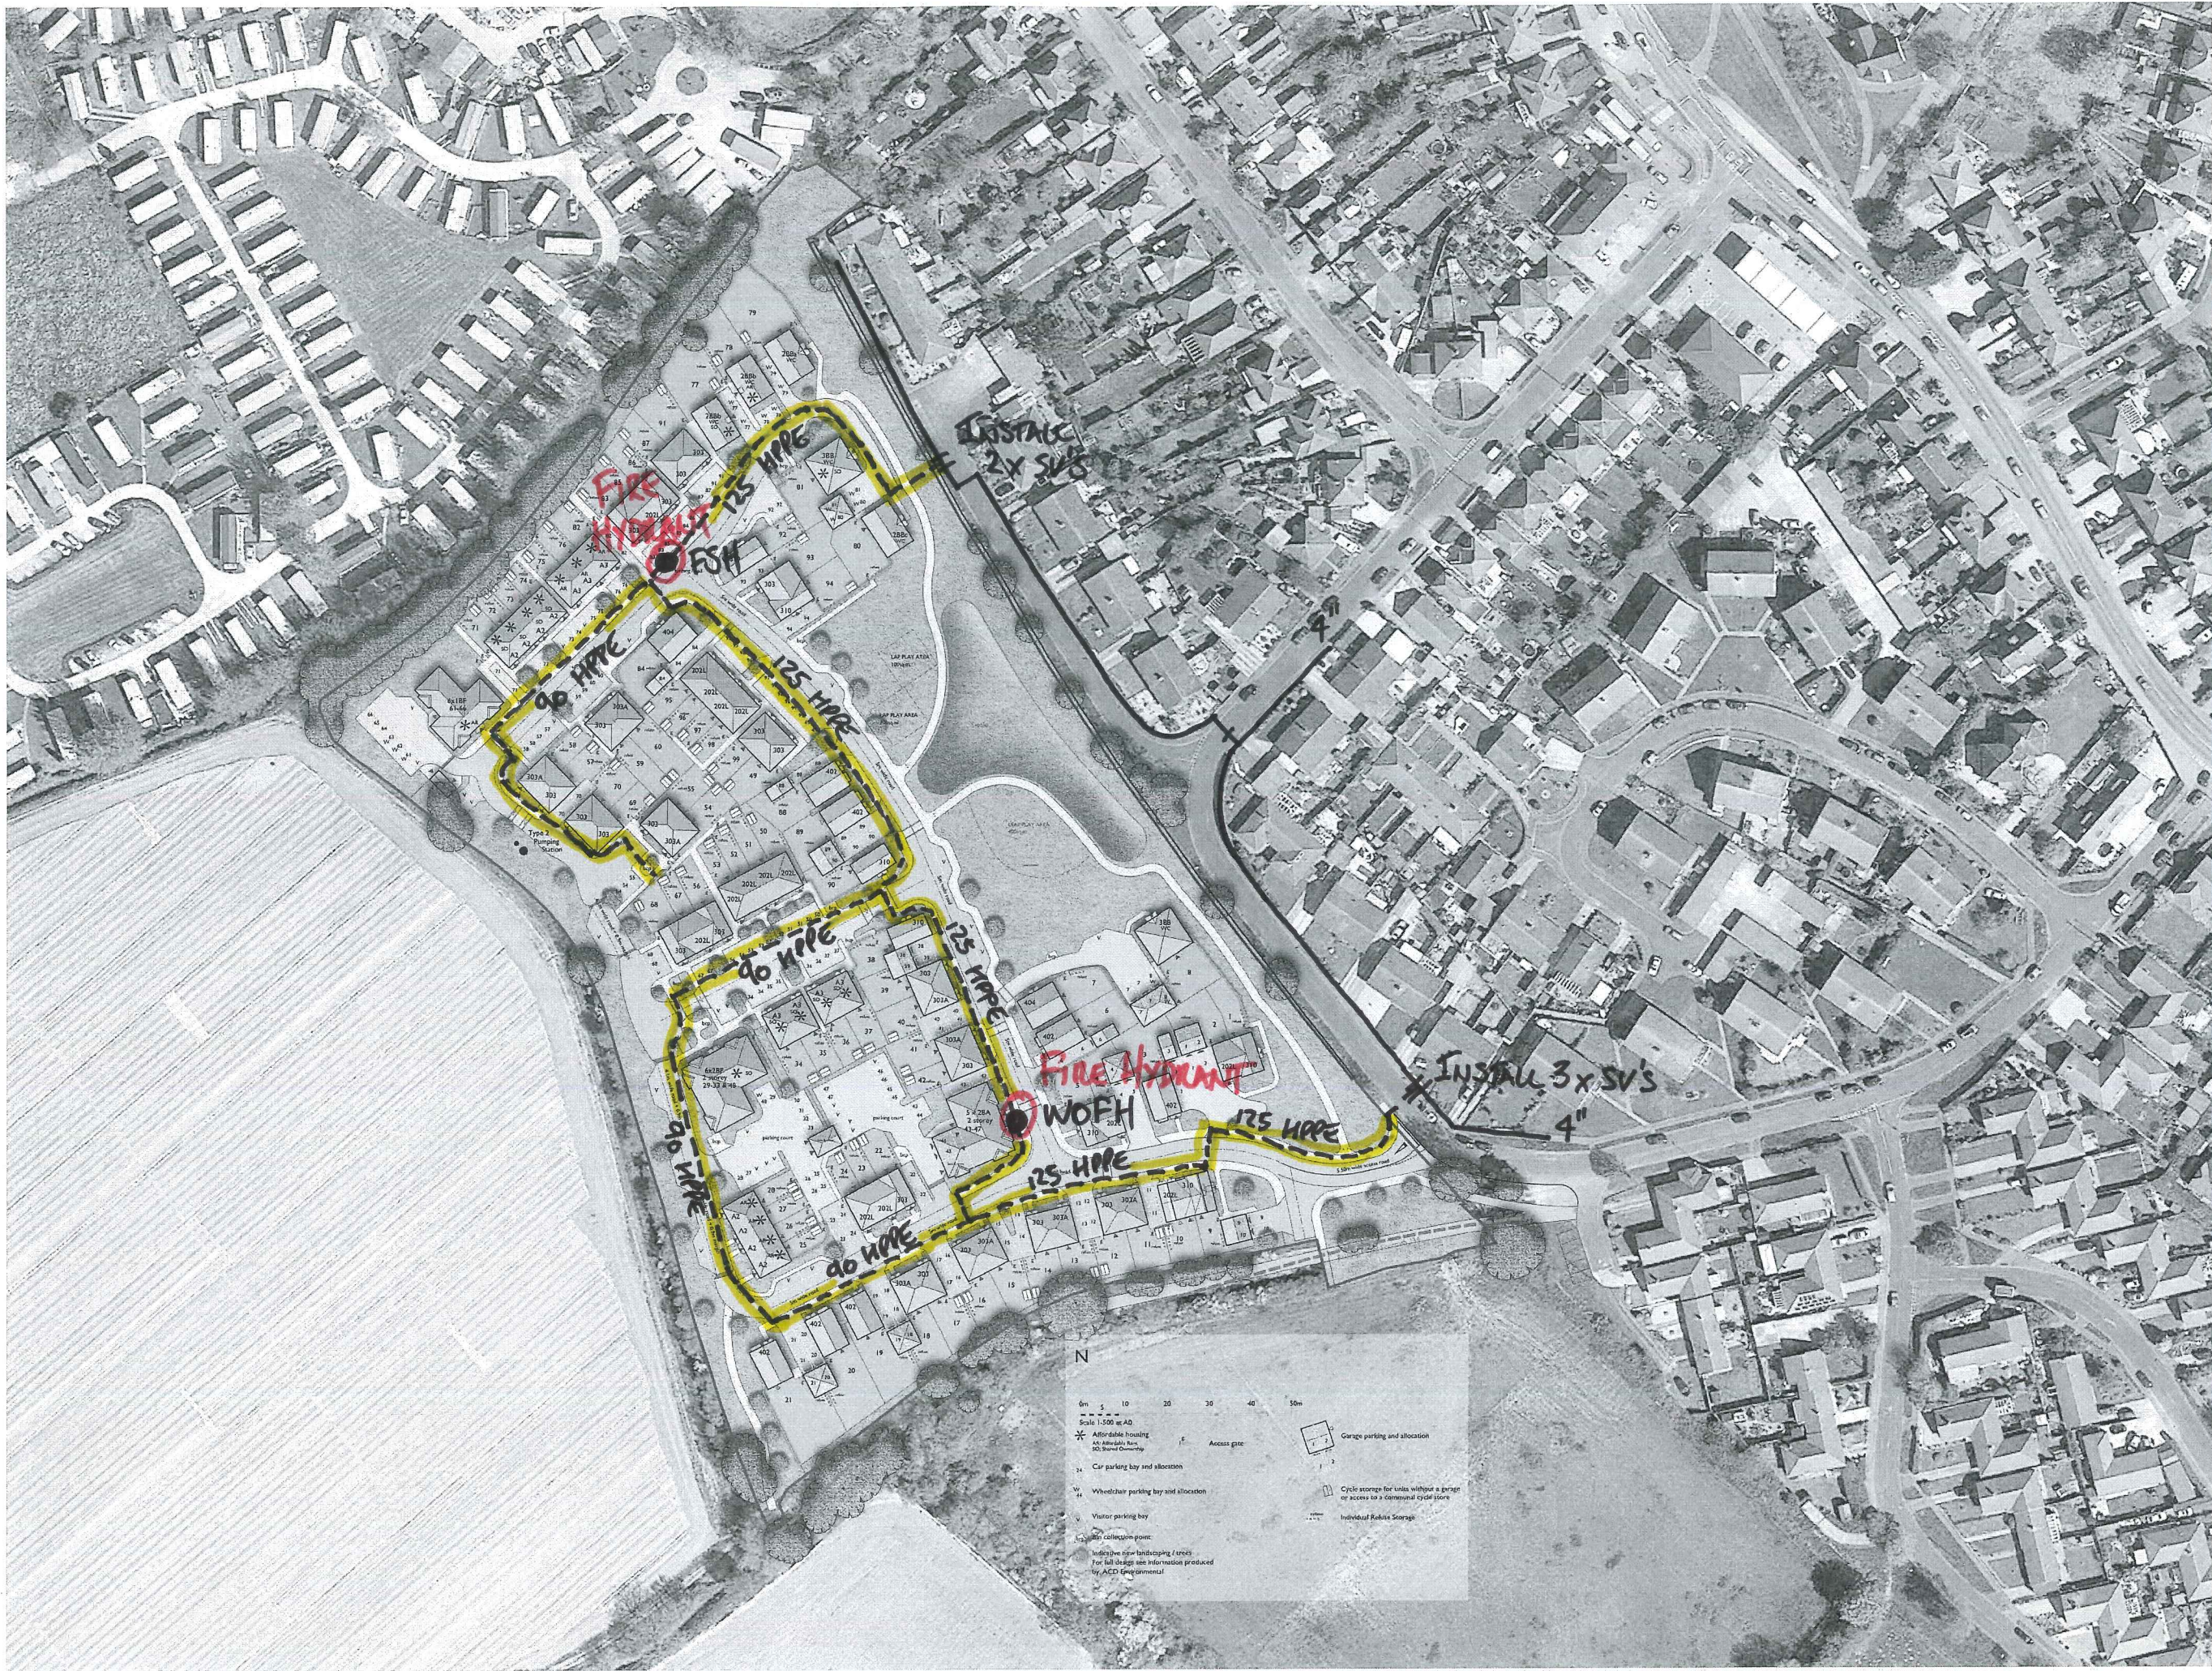

LAYING INSTRUCTION

JOB NO.F4857

EXISTING WATER MAINS
ABANDONED MAINS
EXISTING EASEMENT
PROPOSED WATER MAINS
MAINS TO BE ABANDONED
100mm ROAD DUCTS service
200mm ROAD DUCTS service
PROPOSED EASEMENT

PORTSMOUTH WATER
The information supplied is given in good faith as a guide to locating underground apparatus. Its accuracy cannot be guaranteed, nor does it include comprehensive information about the existence or location of services, pipes or cables at individual premises. The responsibility for locating and avoiding damage to apparatus on site shall be that of the persons proposing to excavate in the street who shall be liable in the apparatus owner and any third party who may be affected in any way for any loss or damage caused by their failure to do so.

The Site is: One (1) Mortgage Farm Business Park, Waterloose Road, Bournemouth, Dorset, BH12 4JL.
Land West of River Barn Lane, North Borsied, Bognor Regis

Linden Homes South
Linden Homes
Site Plan
Planning Layout
Colour

Detail Planning

18-1128-006-A