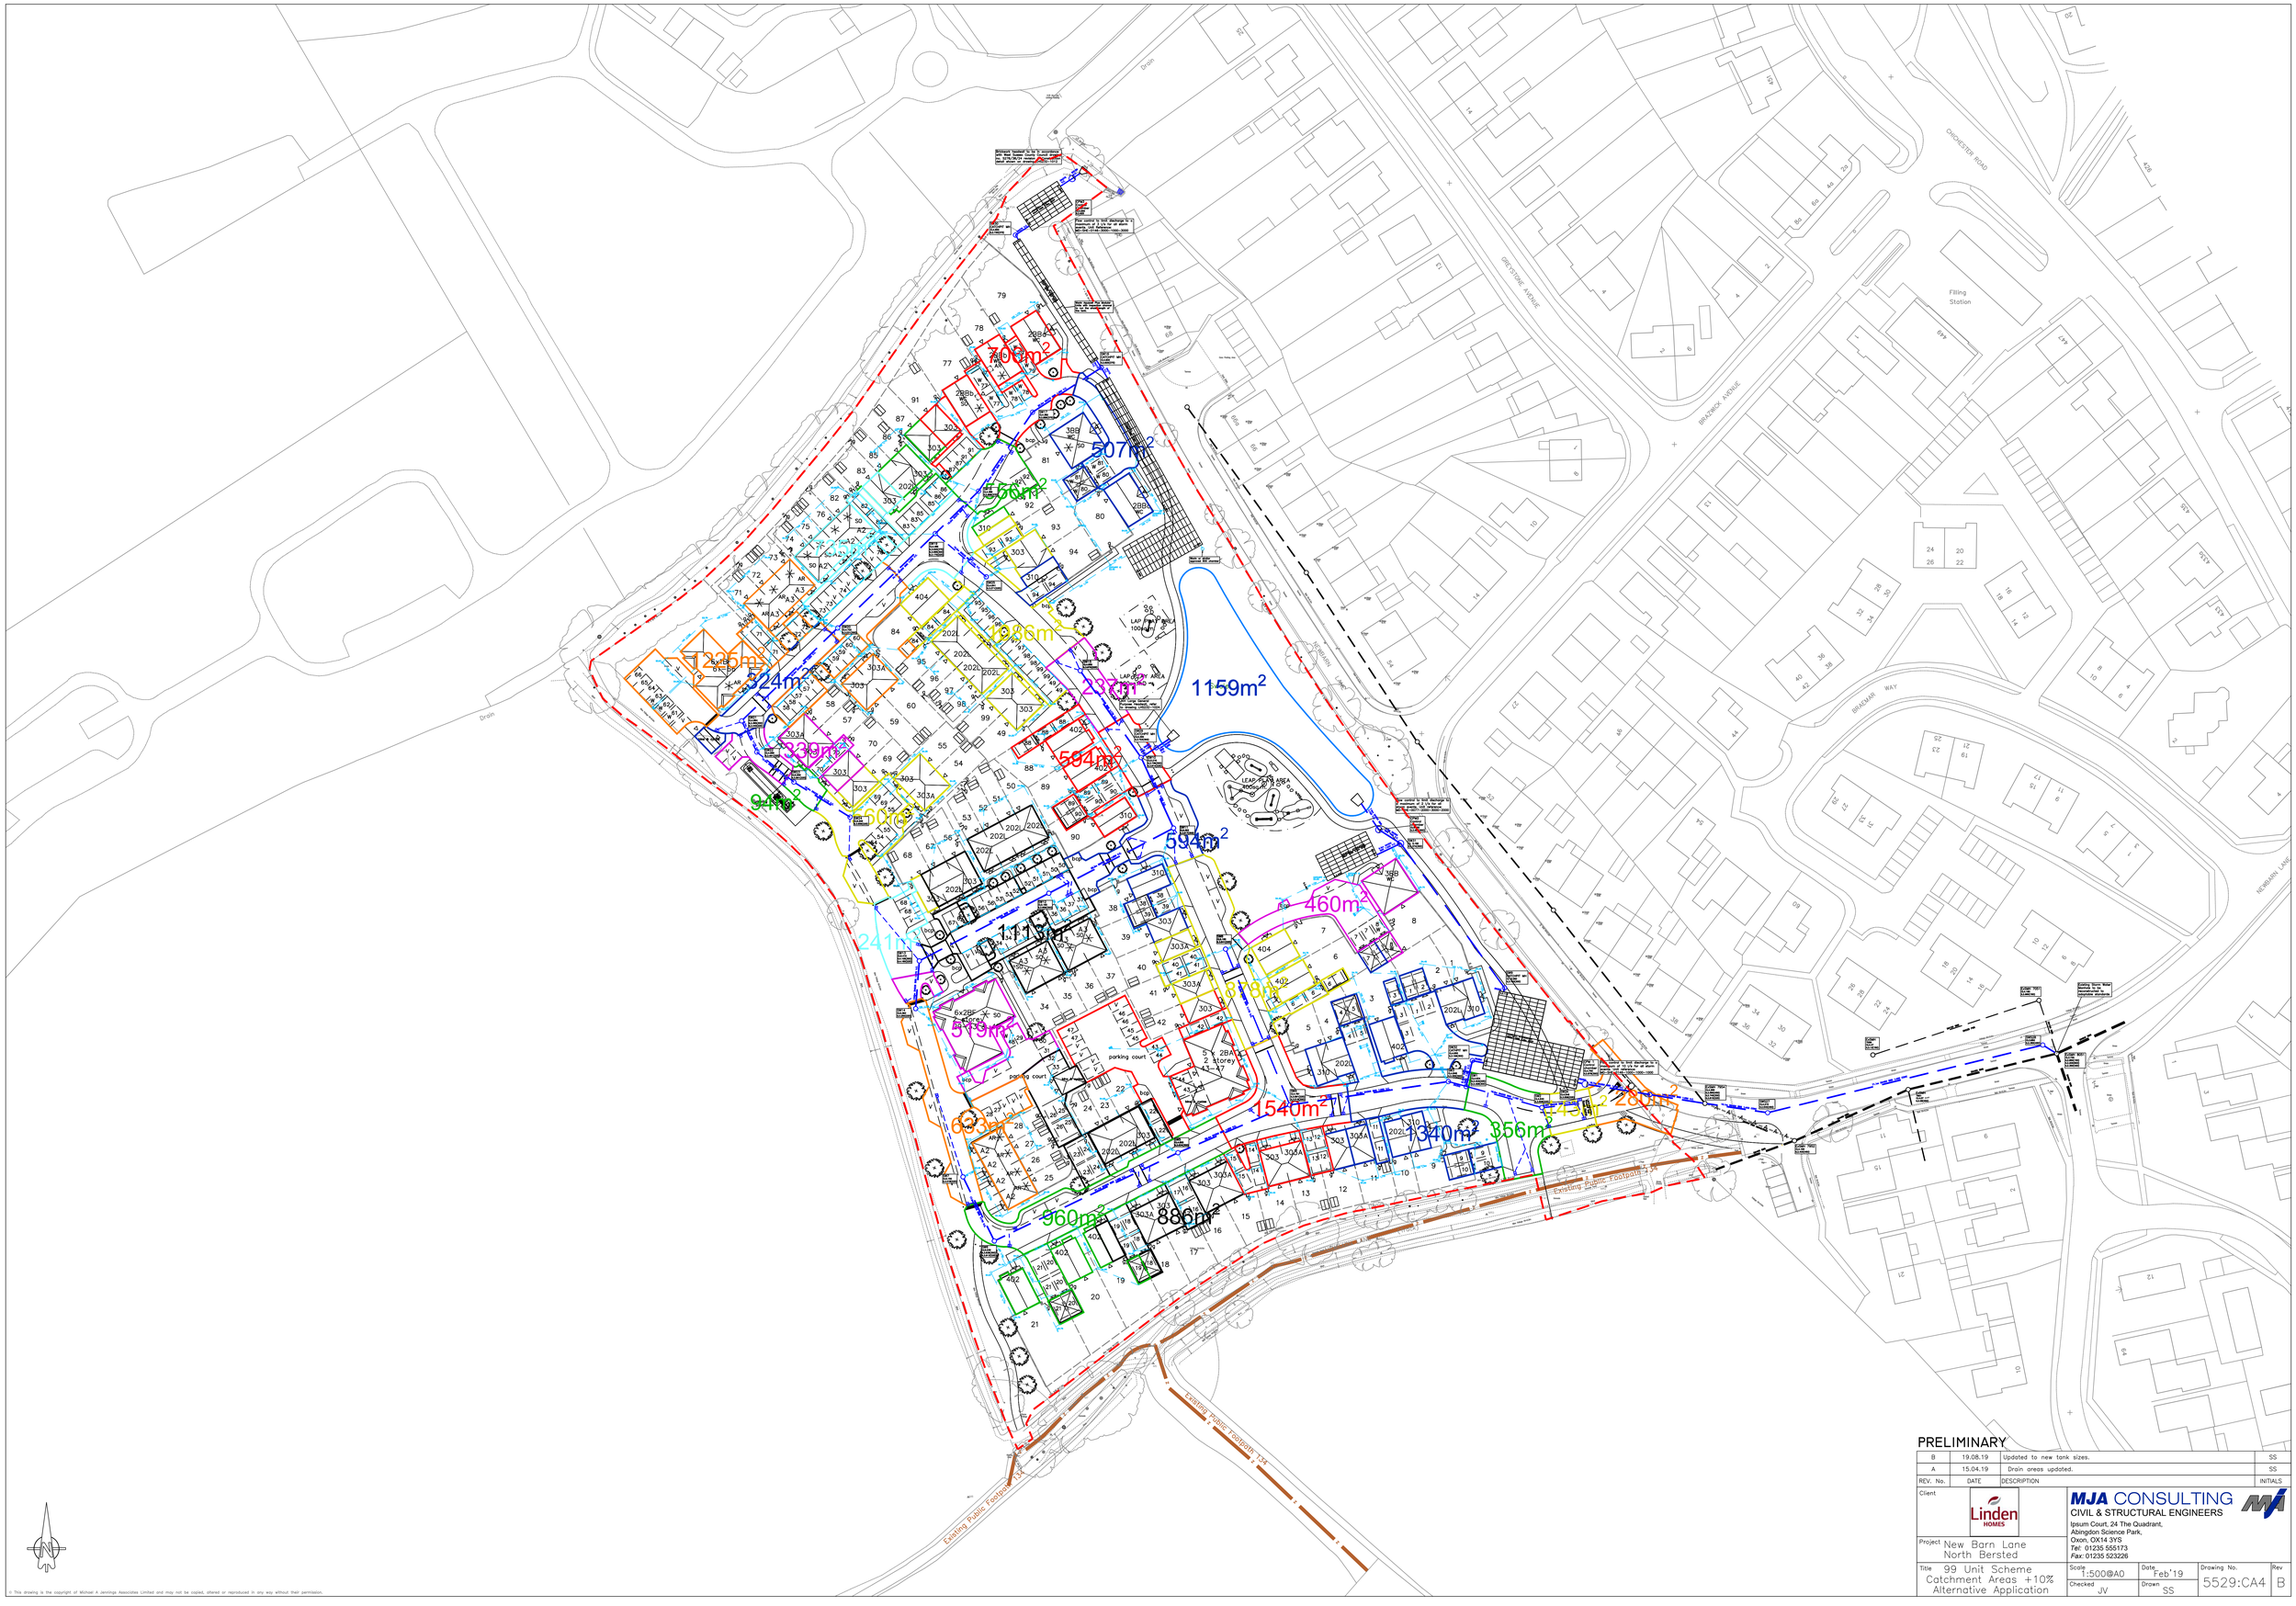

PRELIMINARY

REV. No.	DATE	DESCRIPTION	INITIALS
B	19.08.19	Updated to new tank sizes.	SS
A	15.04.19	Drain areas updated.	SS

Client: Linden HOMES

Project: New Barn Lane North Bersted

Title: 99 Unit Scheme Catchment Areas +10% Alternative Application

MJA CONSULTING
CIVIL & STRUCTURAL ENGINEERS
Ipsum Court, 24 The Quadrant,
Abingdon Science Park,
Oxon, OX14 3YS
Tel: 01235 555173
Fax: 01235 523226

Scale	Date	Drawing No.	Rev
1:500@A0	Feb'19	5529:CA4	B
Checked: JV	Drawn: SS		

© This drawing is the copyright of Michael A Jennings Associates Limited and may not be copied, altered or reproduced in any way without their permission.