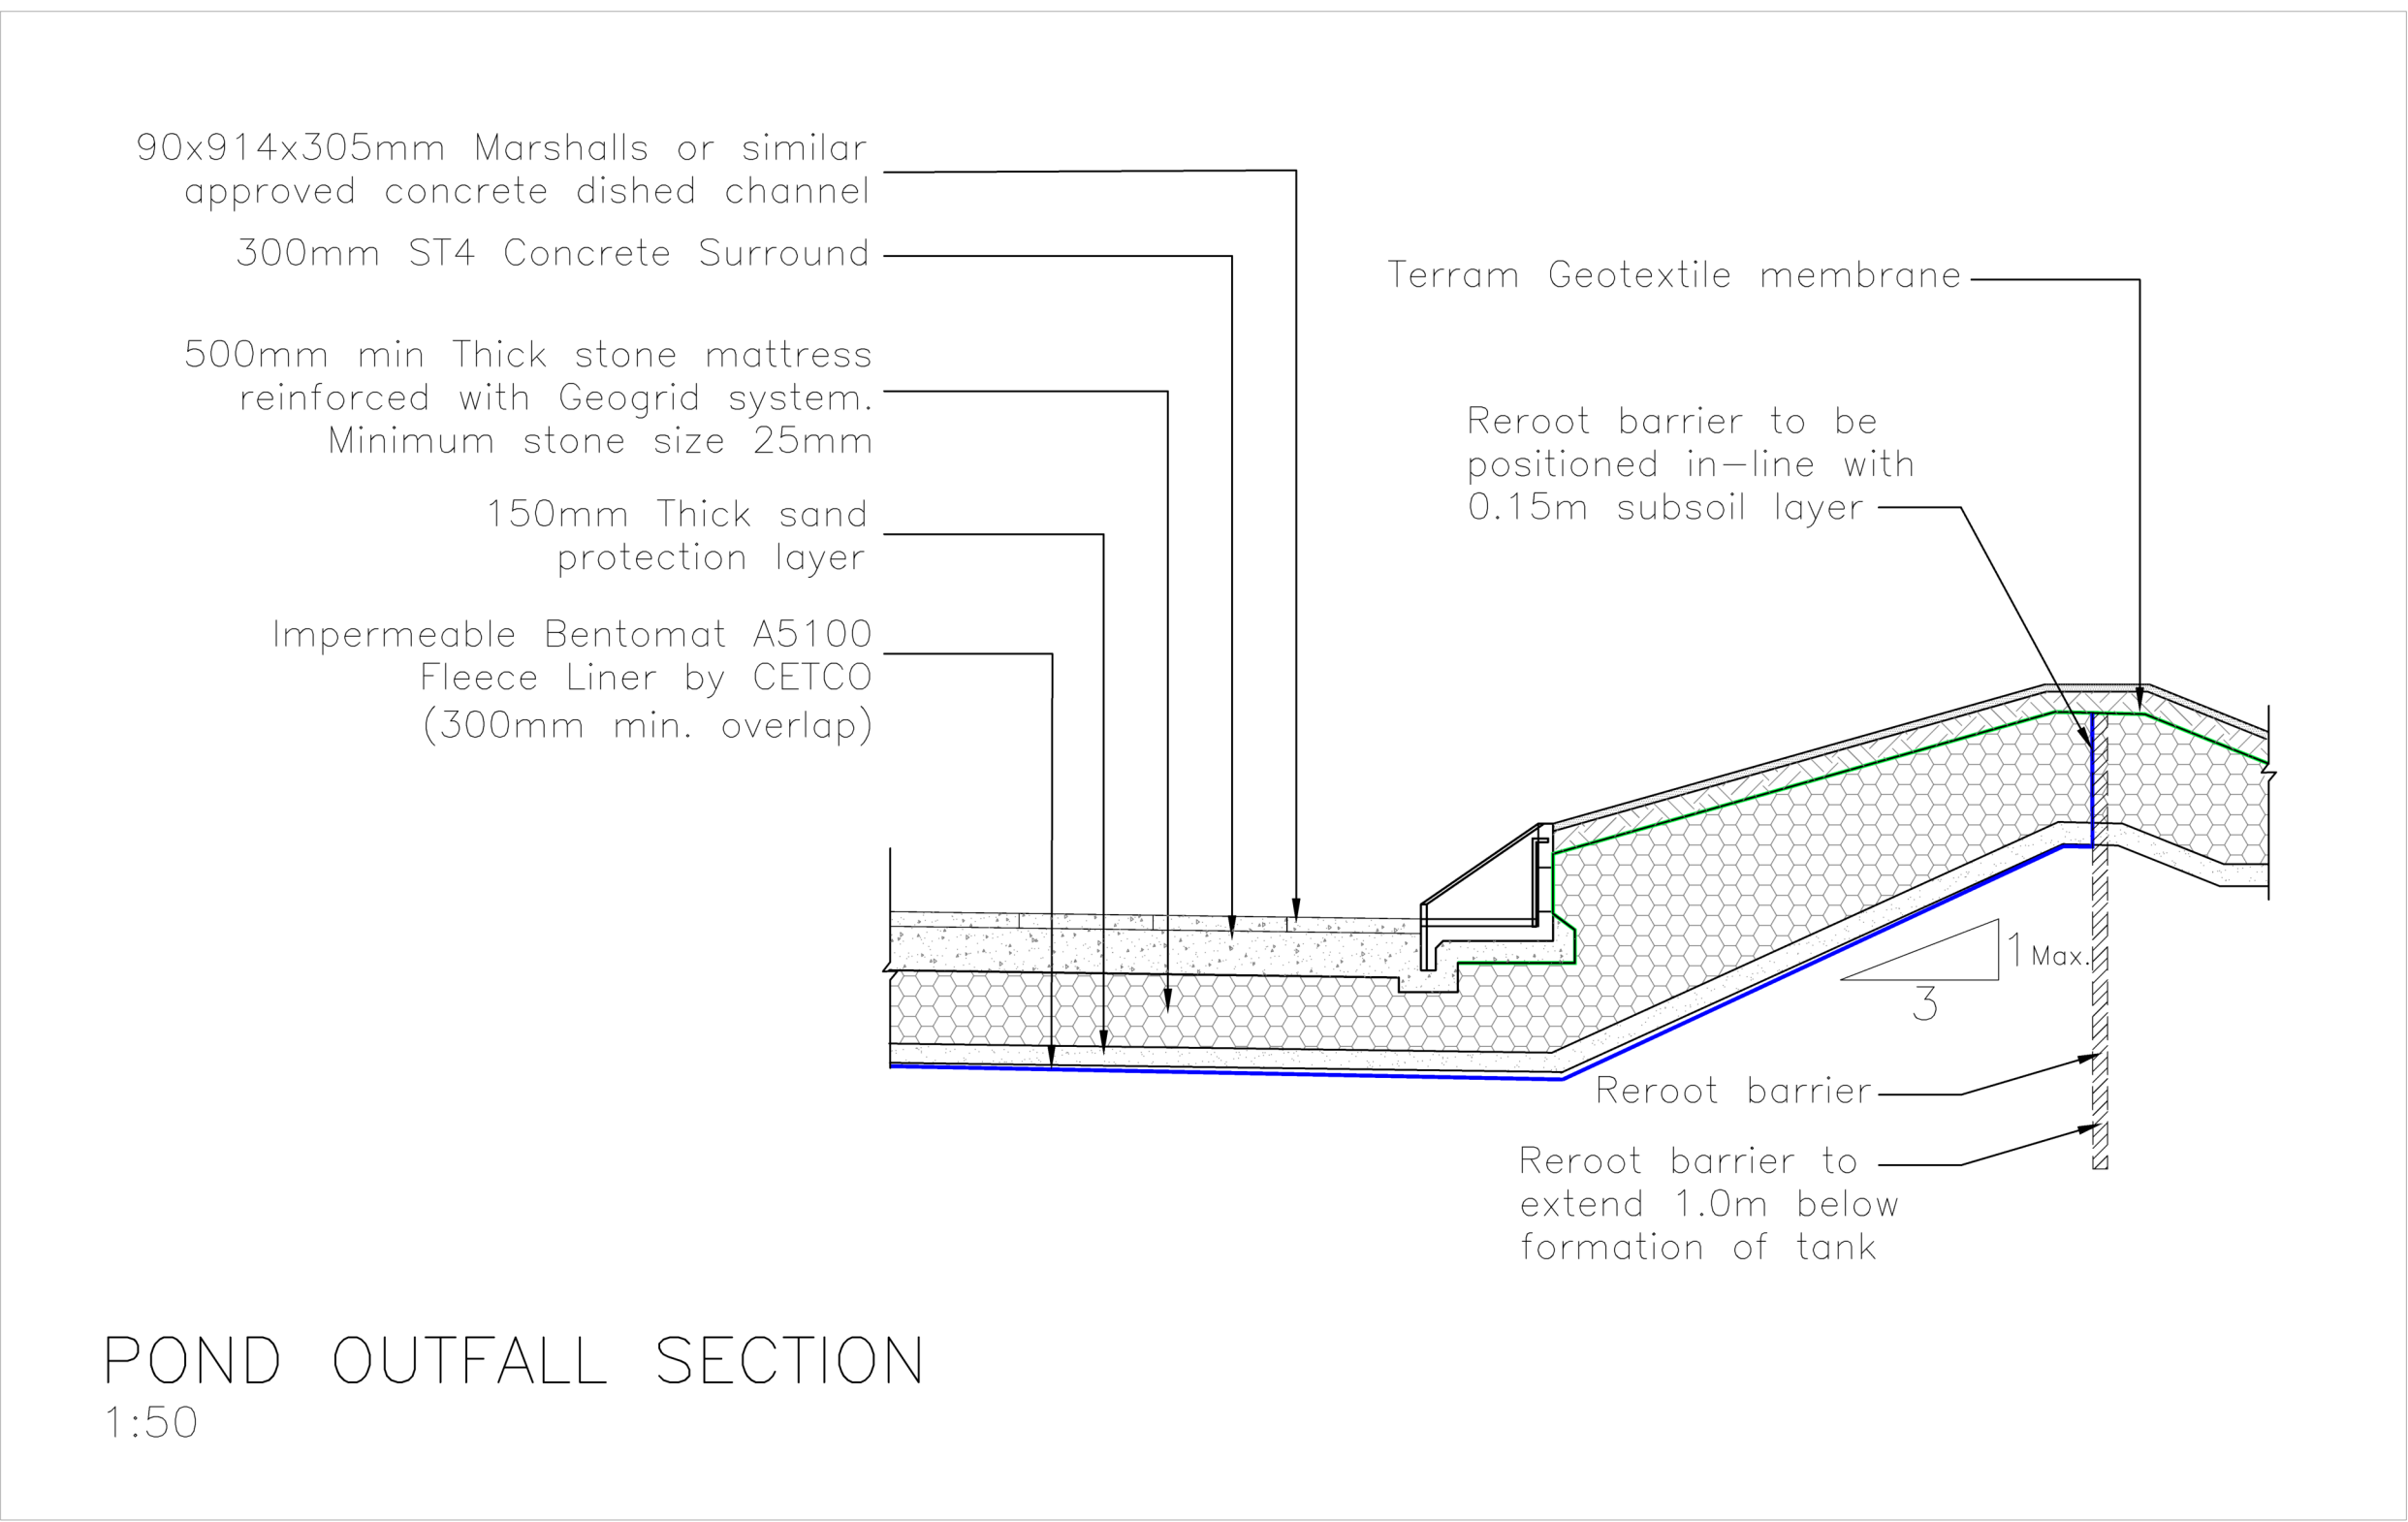
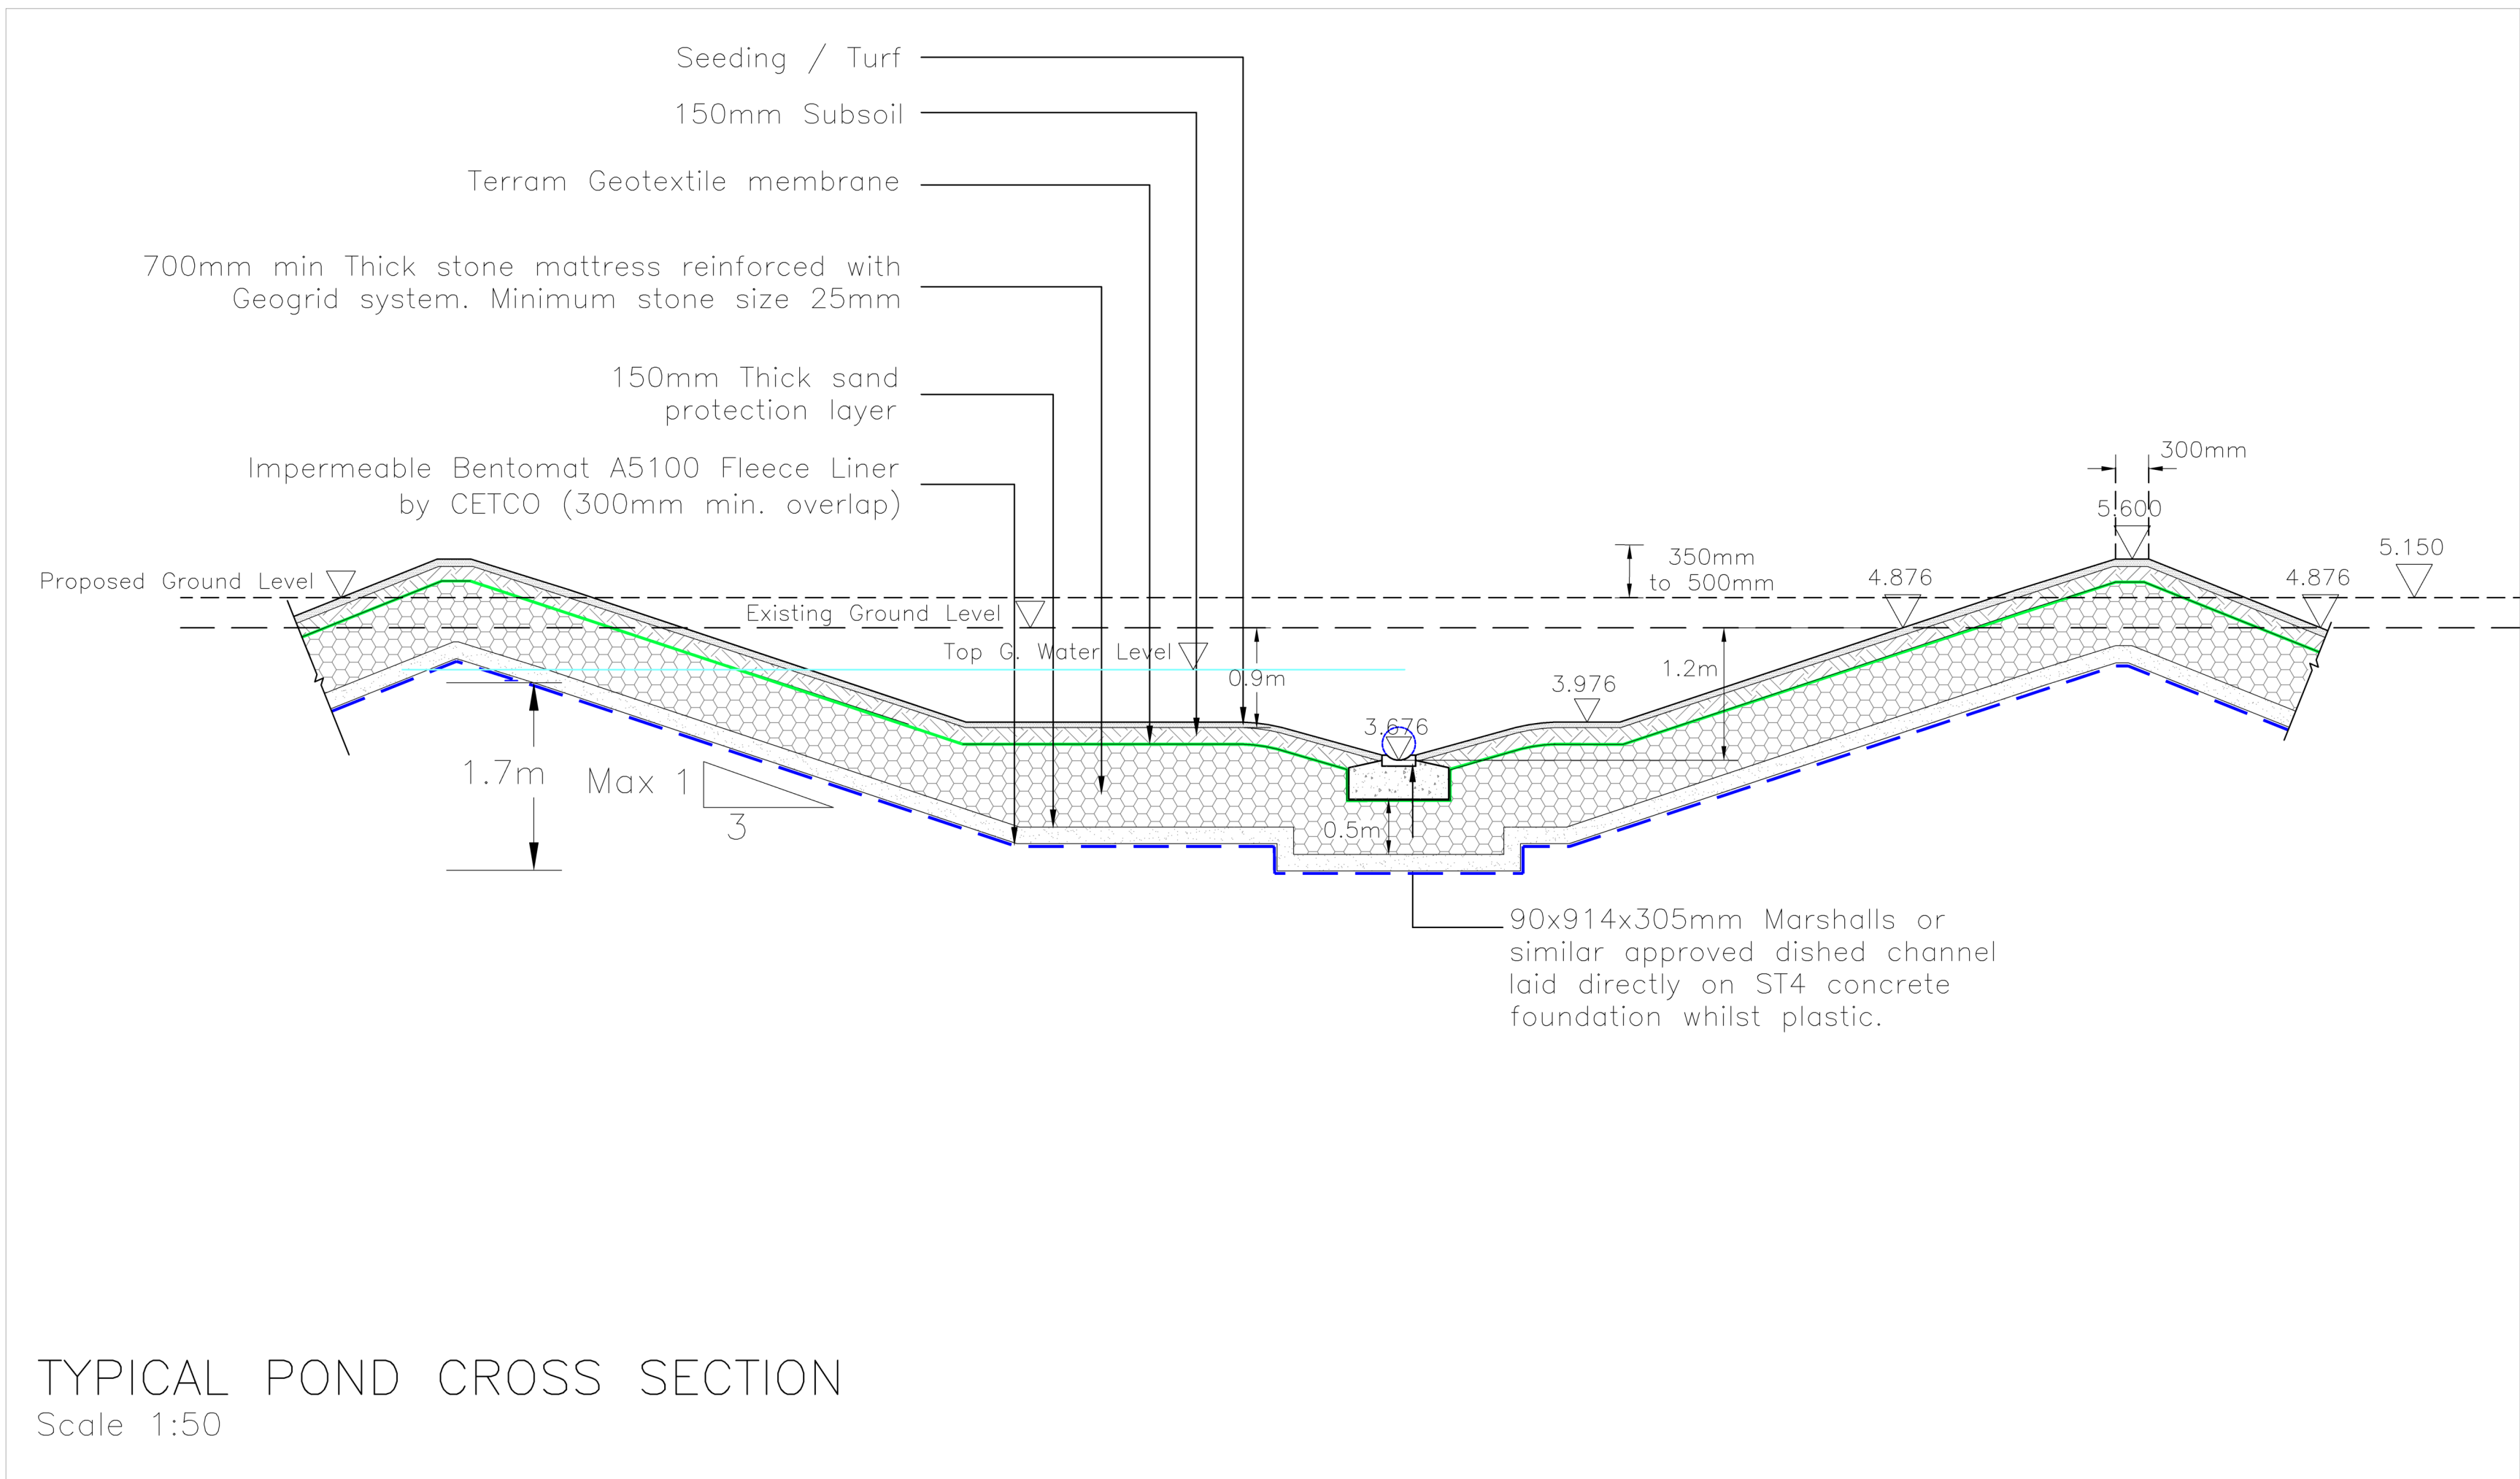
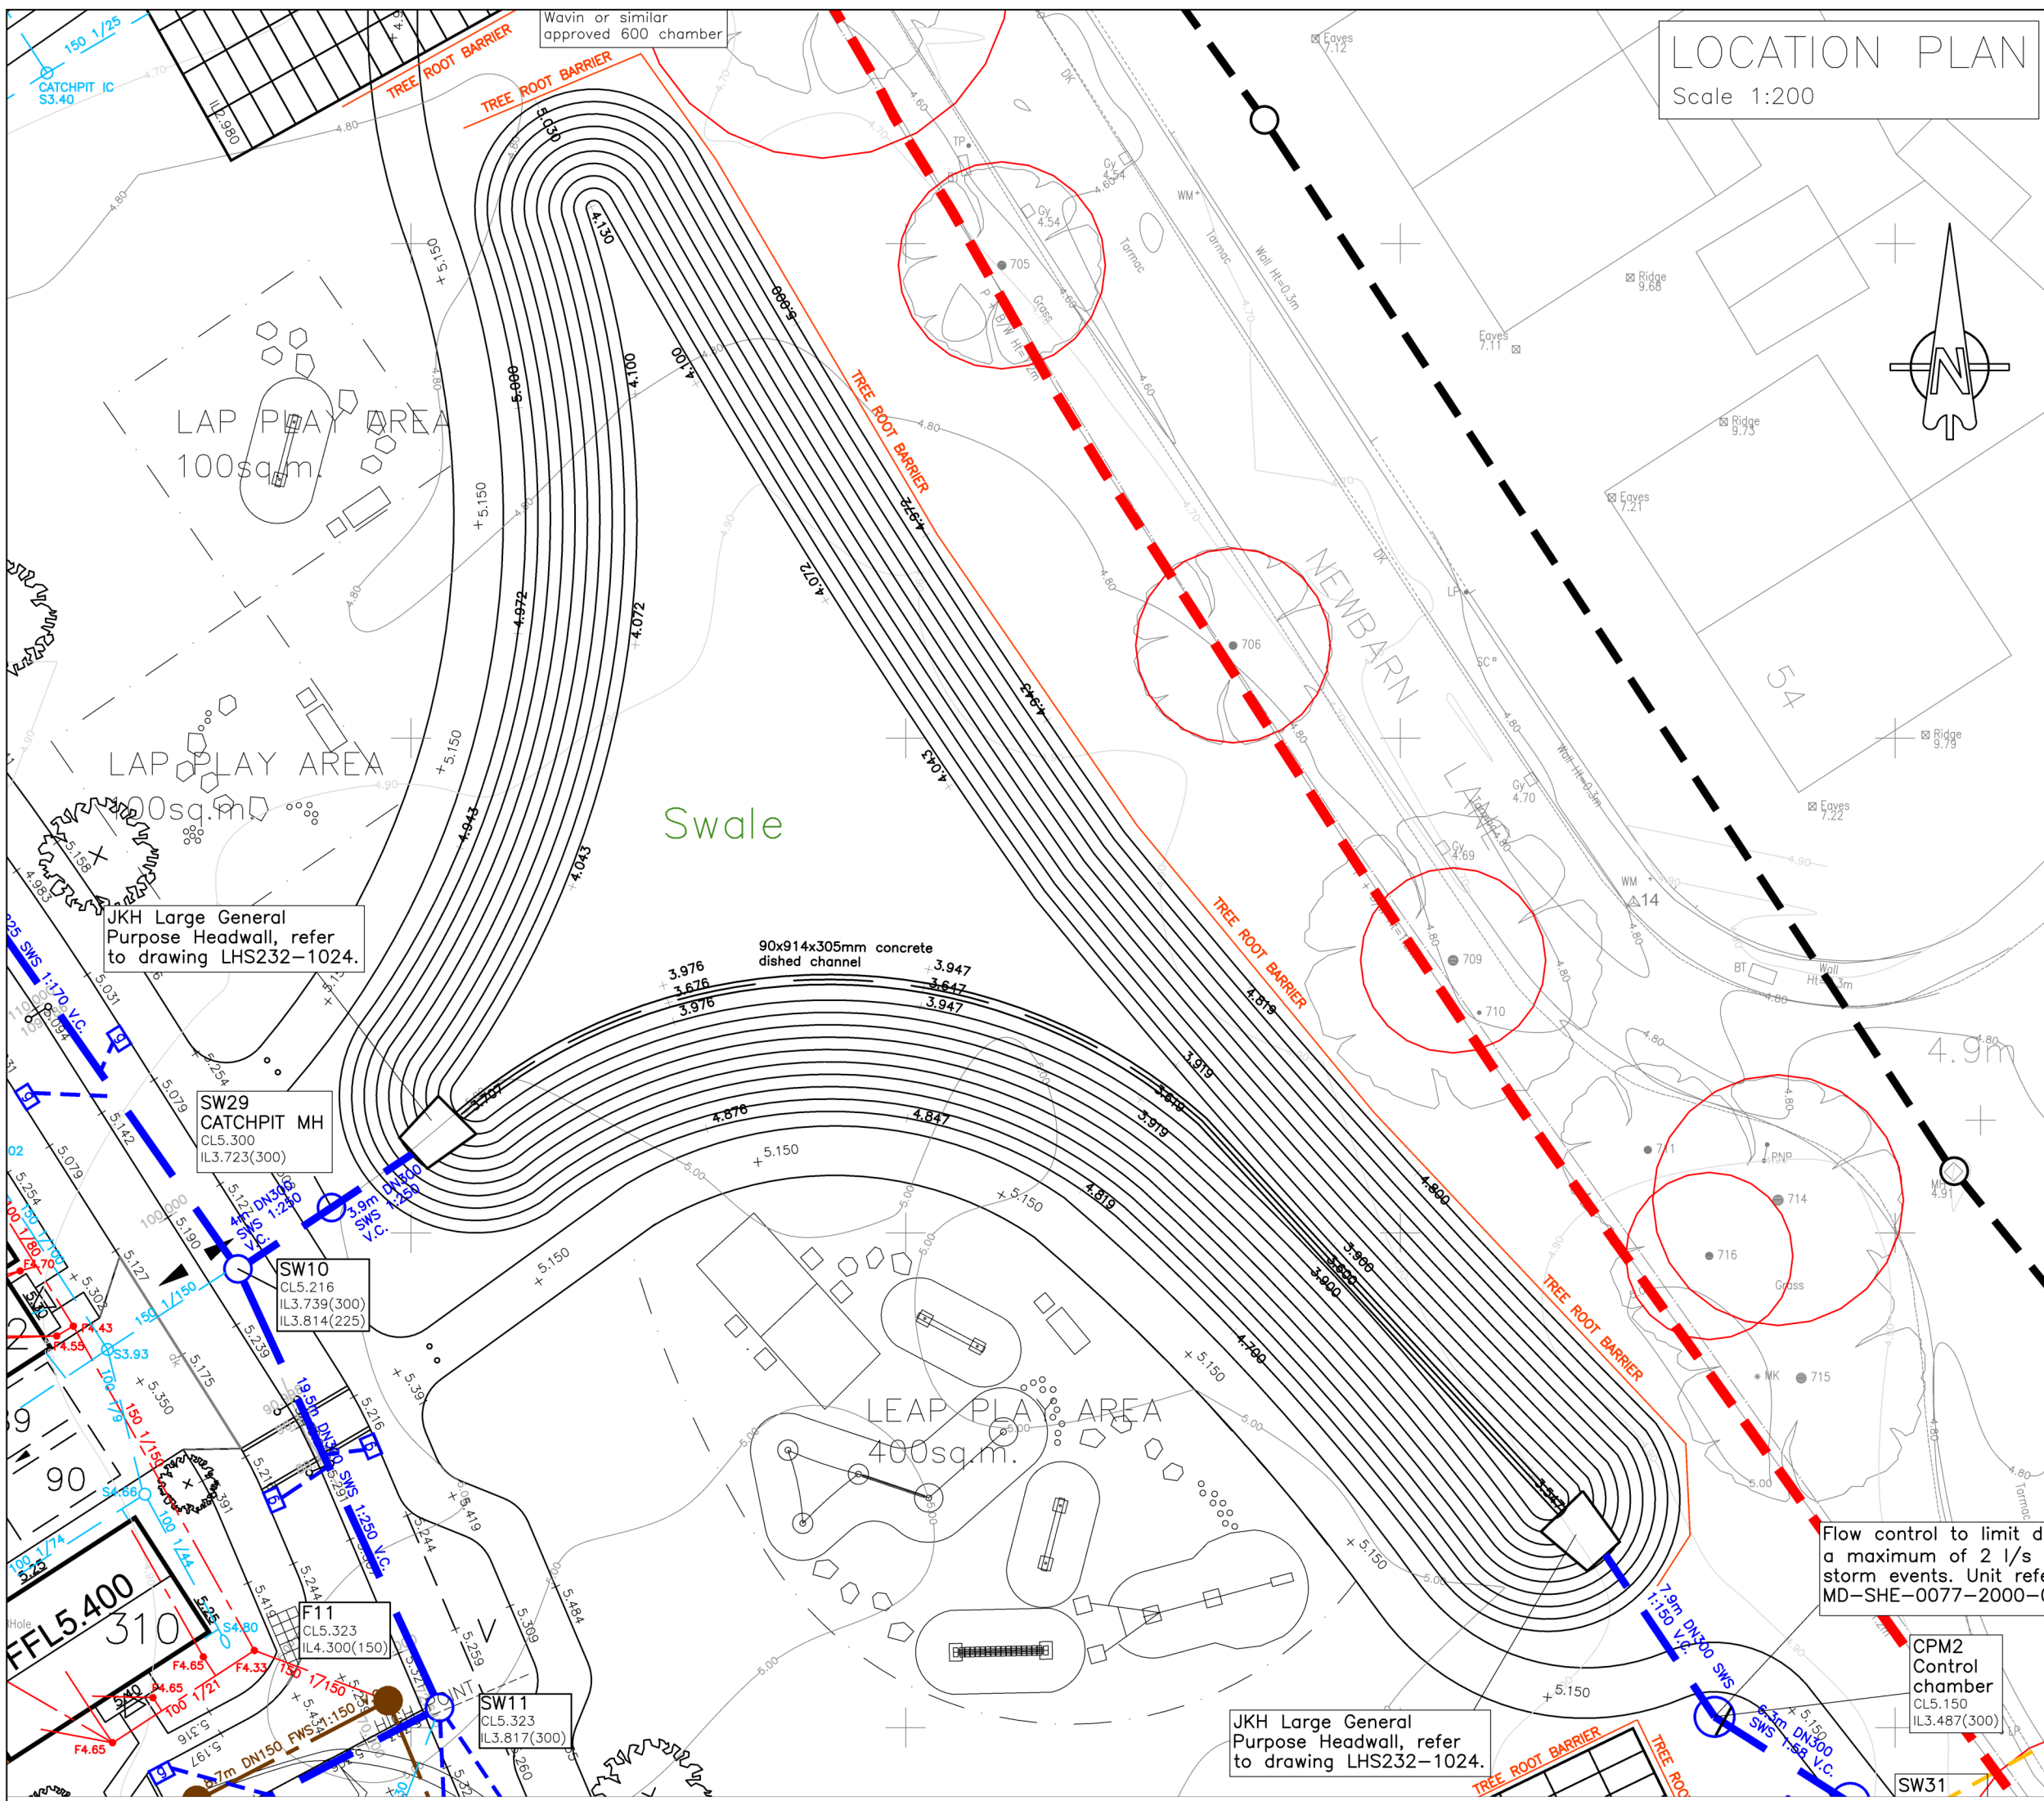


PRELIMINARY			
B	19.08.19	Updated to be inline with microdrainage calculations.	SS
A	16.04.19	Section updated to accord with MicroDrainage calculations.	JRV
REV. No.	DATE	DESCRIPTION	INITIALS
Client			
Project New Barn lane North Bersted		Scale As shown @AQ	
Title Attenuation Basin Sections and Details - 99 Unit Scheme (Alternative Application)		Checked KTG	Drawn JRV
		Date Dec'17	Drawing No. LHS232-4011
		Rev B	