



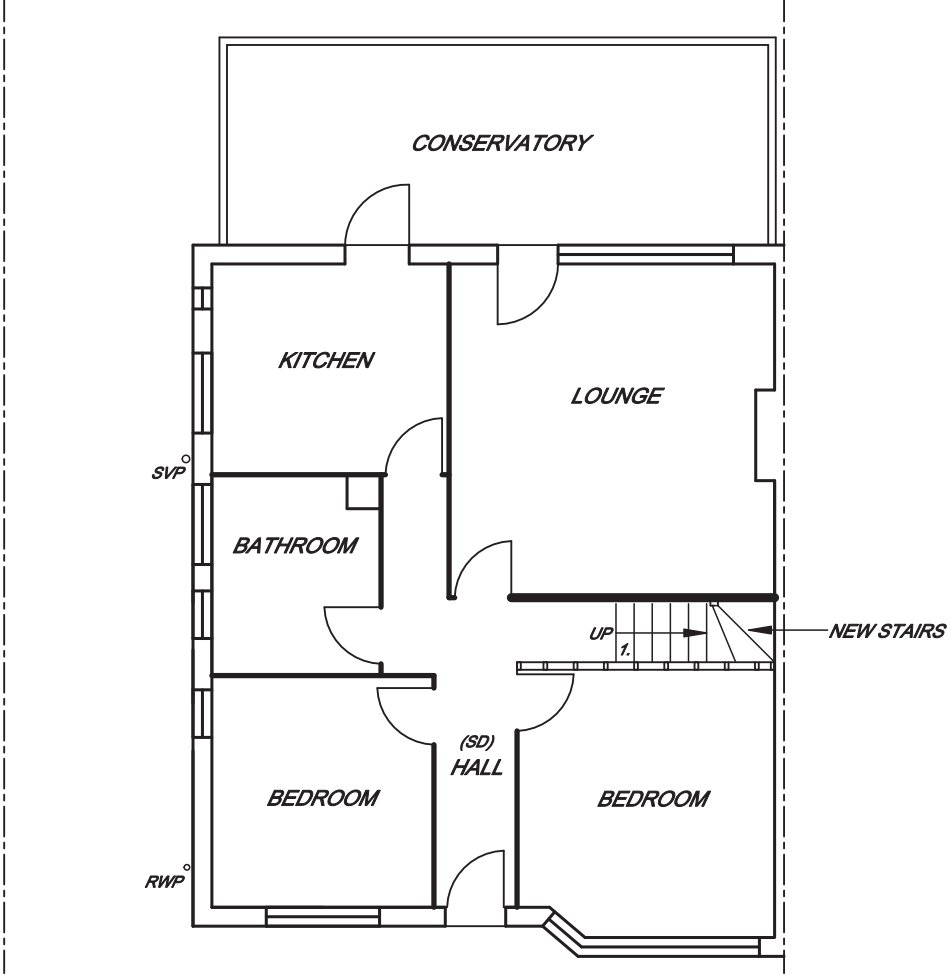

PROPOSED GROUND FLOOR PLAN

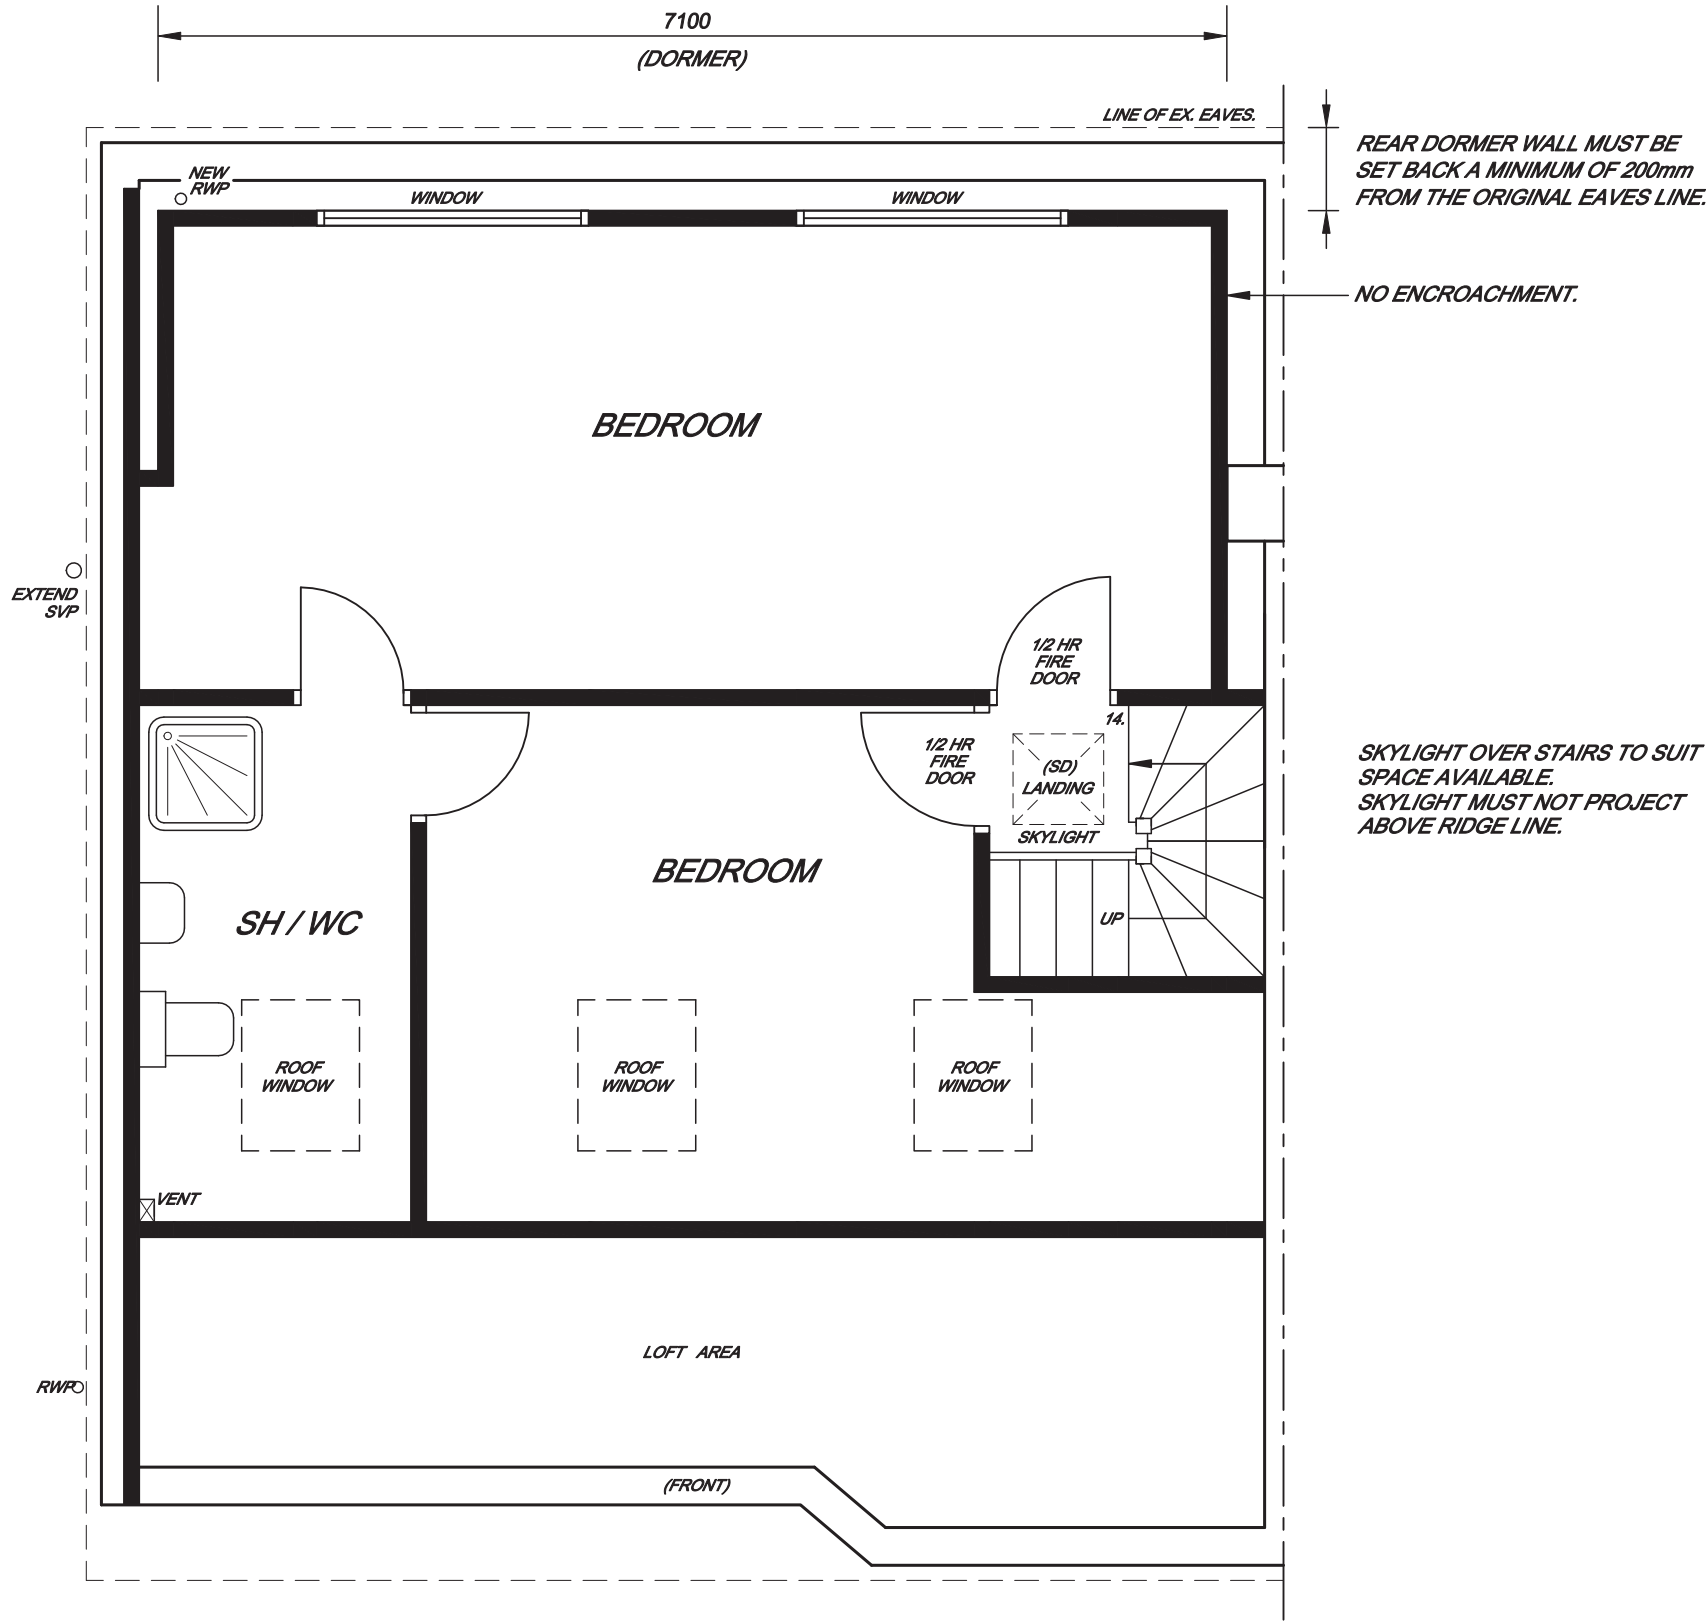

PROPOSED SECOND FLOOR PLAN