


NOTES
WRITTEN DIMENSIONS TO BE TAKEN IN PREFERENCE TO SCALE, AND ARE TO BE CHECKED ON SITE PRIOR TO COMMENCING WORK. THIS DRAWING IS TO BE READ IN CONJUNCTION WITH ALL OTHER DOCUMENTS RELATING TO THIS PROJECT. ANY DISCREPANCIES ARE TO BE REFERRED IMMEDIATELY TO THE PROJECT DESIGNER. THIS DRAWING IS COPYRIGHT, AND SHOULD NOT BE USED OR REPRODUCED WITHOUT PERMISSION. IT IS THE CONTRACTORS RESPONSIBILITY TO ENSURE COMPLIANCE WITH THE BUILDING REGULATIONS.

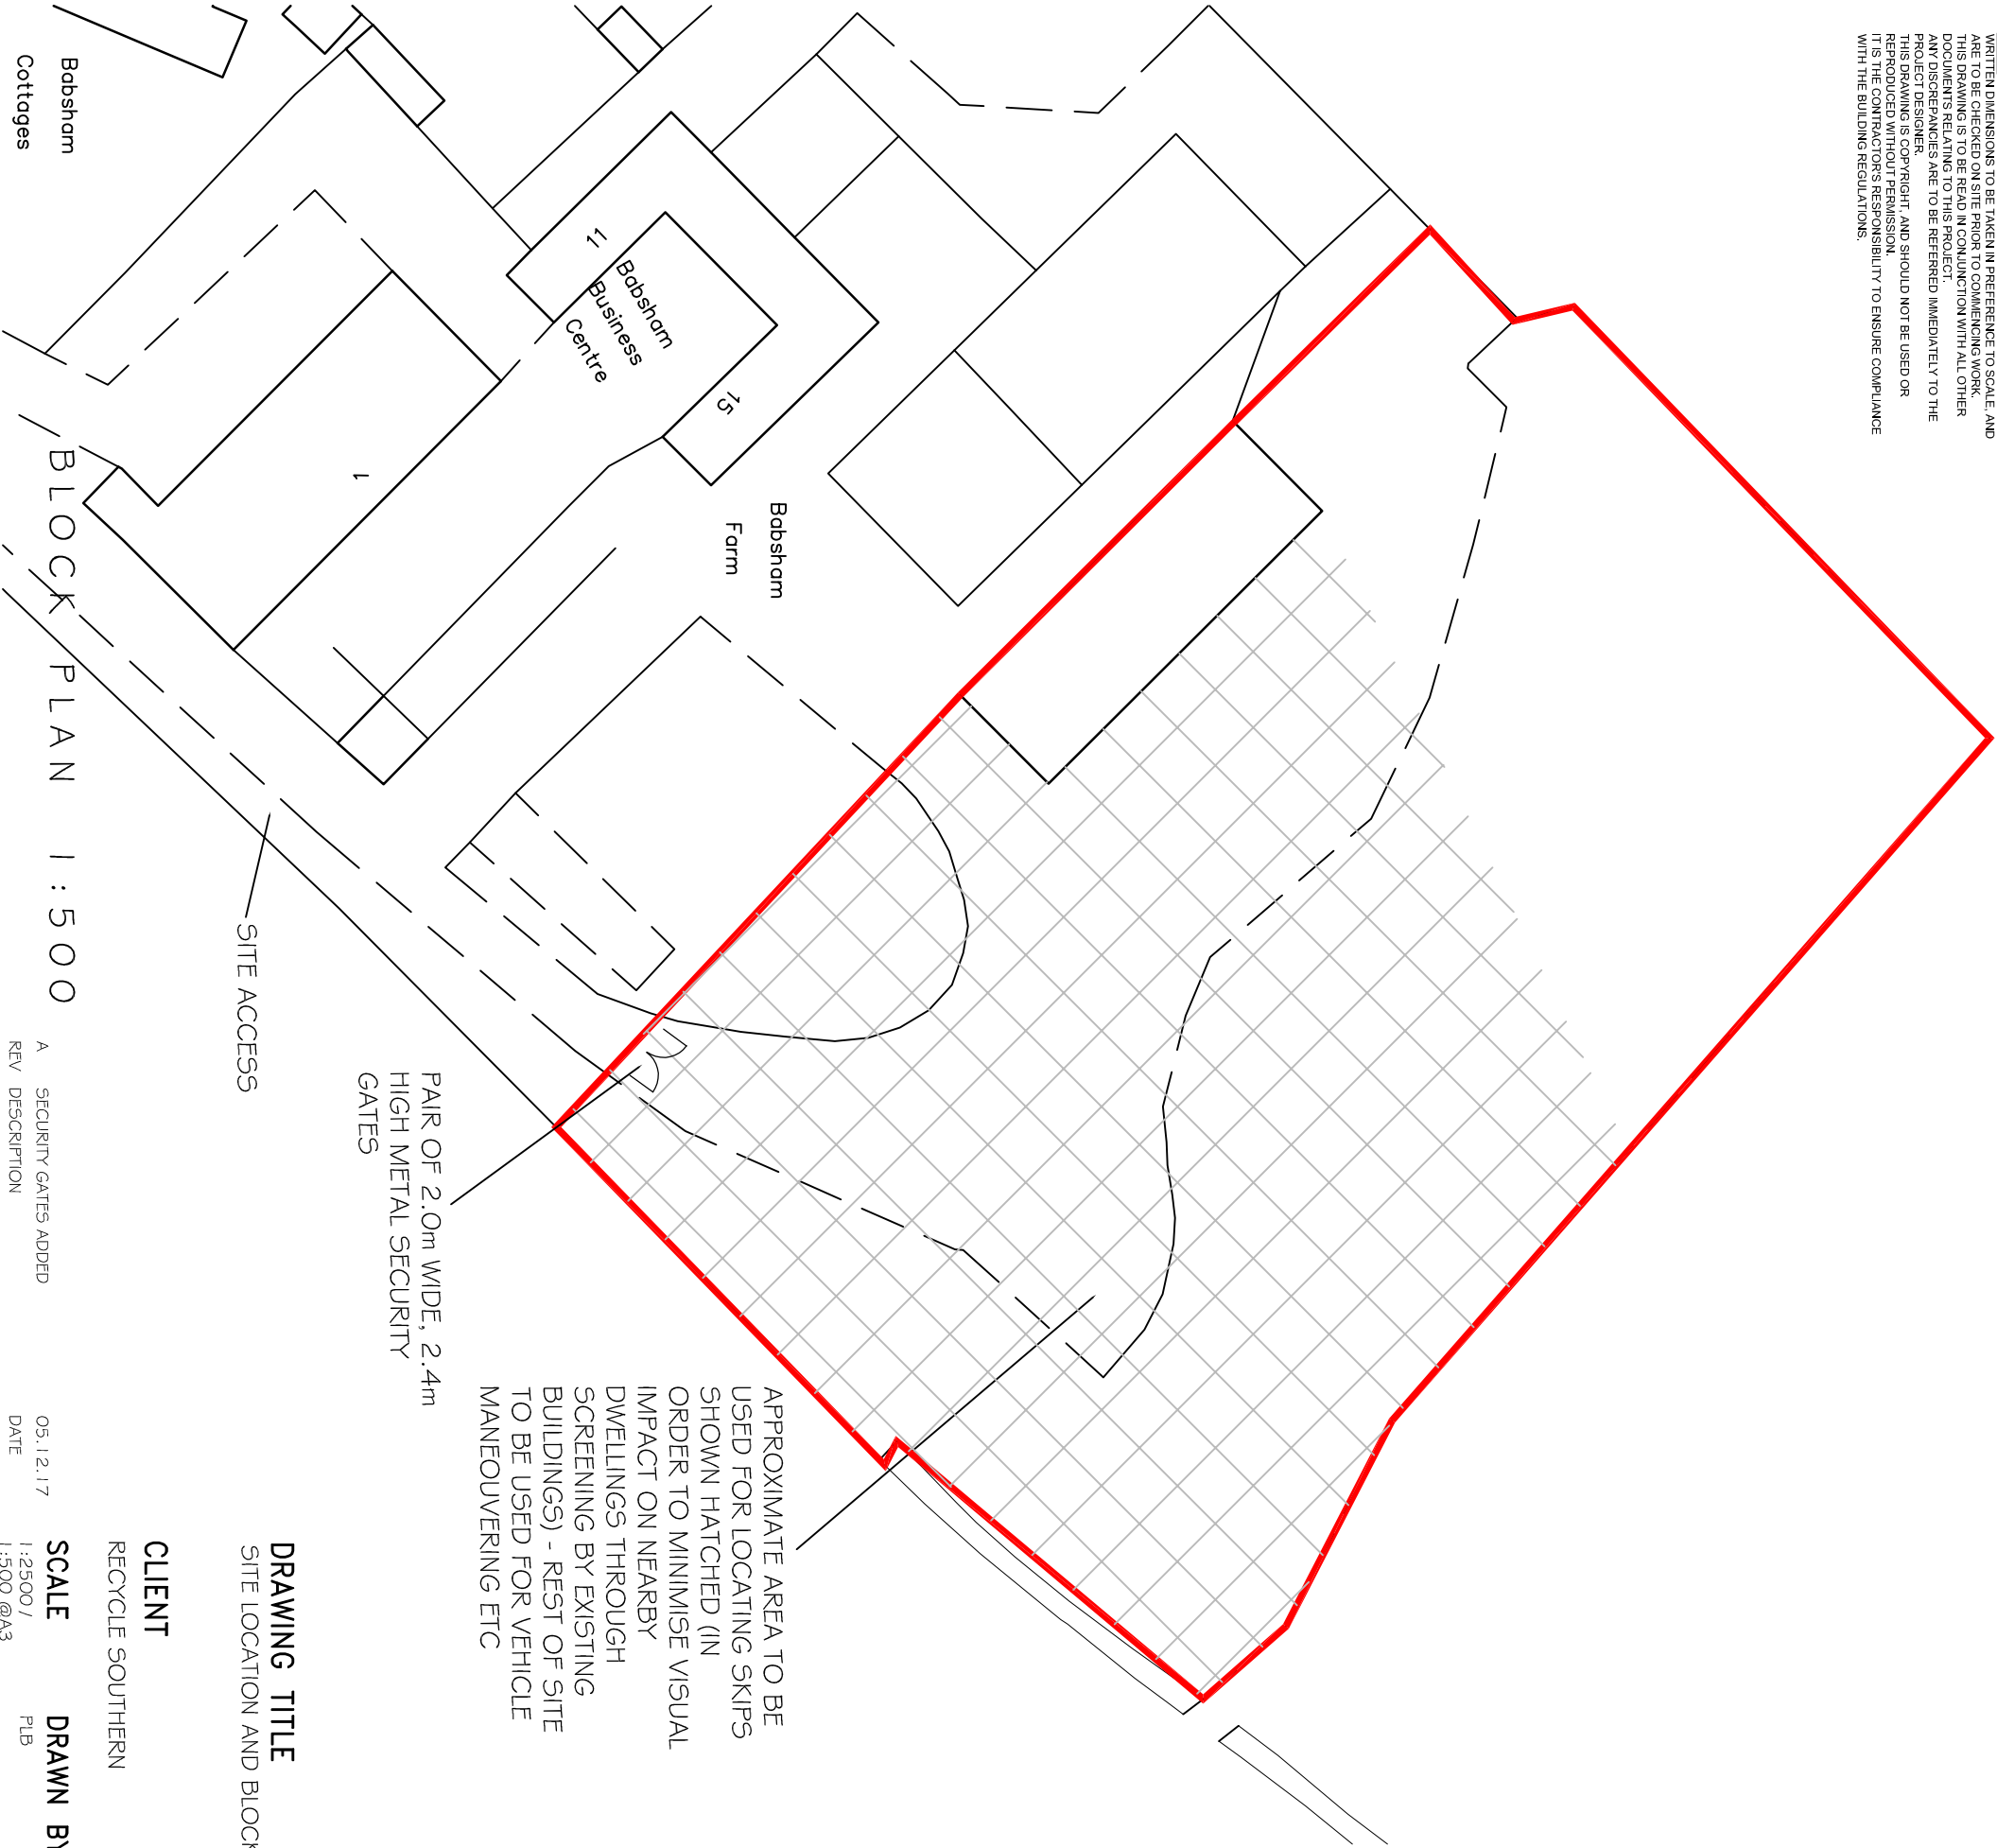

REV	DESCRIPTION
A	SECURITY GATES ADDED

05.12.17
DATE

CLIENT
RECYCLE SOUTHERN

DRAWING TITLE
SITE LOCATION AND BLOCK PLANS


PROJECT
BABSHAM FARM
BABSHAM LANE
BOGNOR REGIS
WEST SUSSEX PO21 5EL

CHARTERED BUILDING SURVEYORS

SLOANE BROWN

ARCHITECTURAL SERVICES

Unit 3b Woodhorn Business Centre
Woodhorn Lane
Oving Chichester
West Sussex PO20 2BX
Tel 01243 774764
www.sloaneandbrown.co.uk

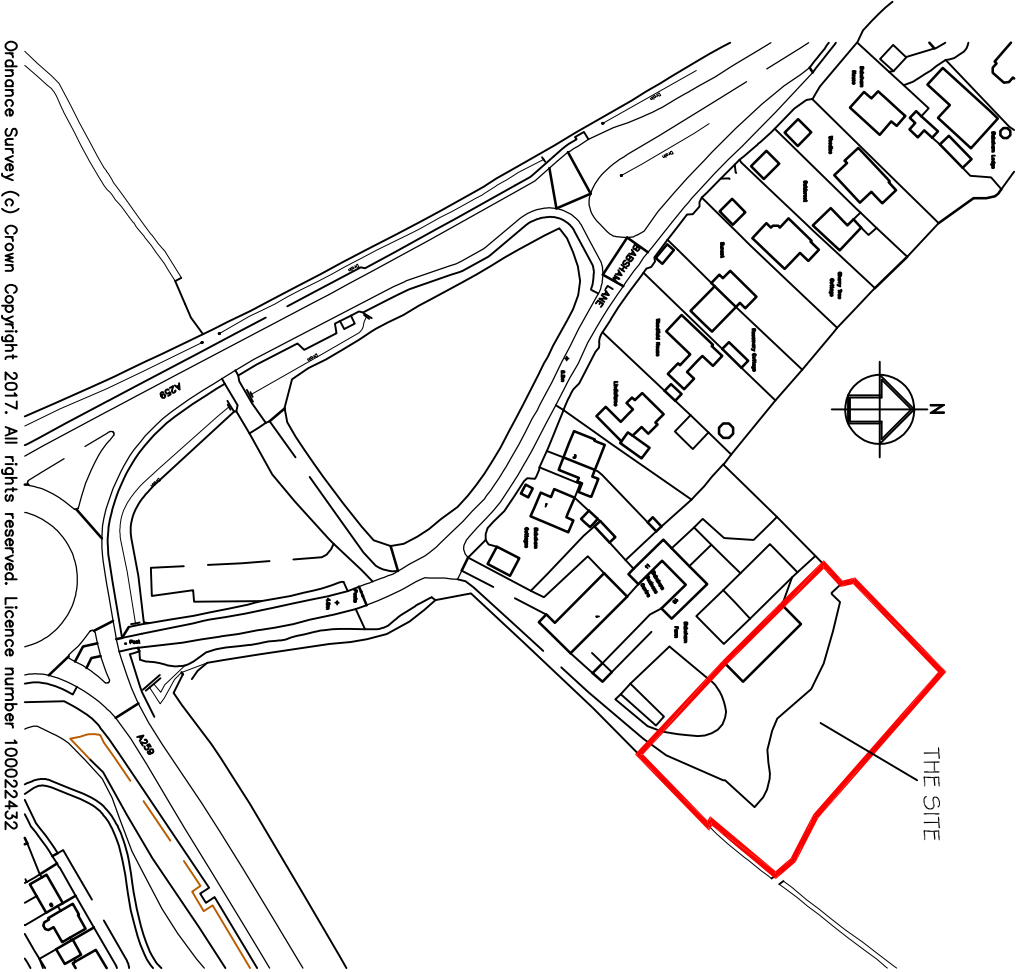

SITE LOCATION PLAN 1 : 2500