



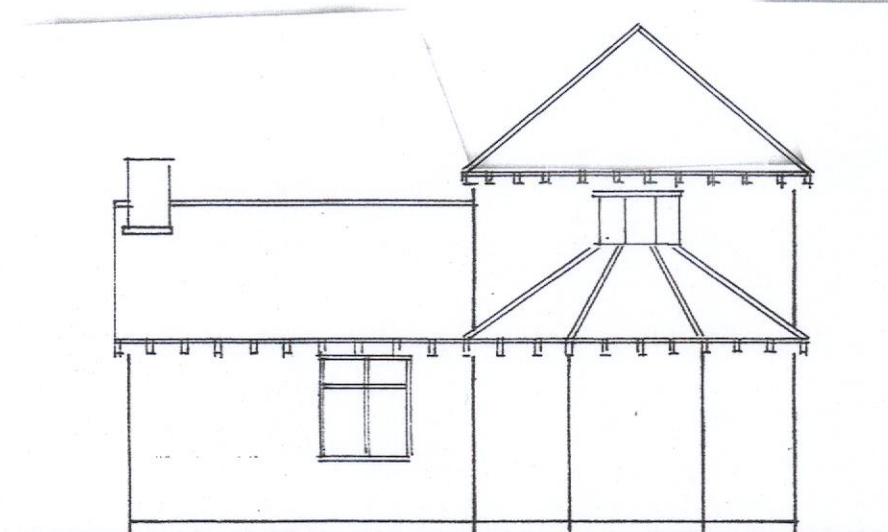


north-west

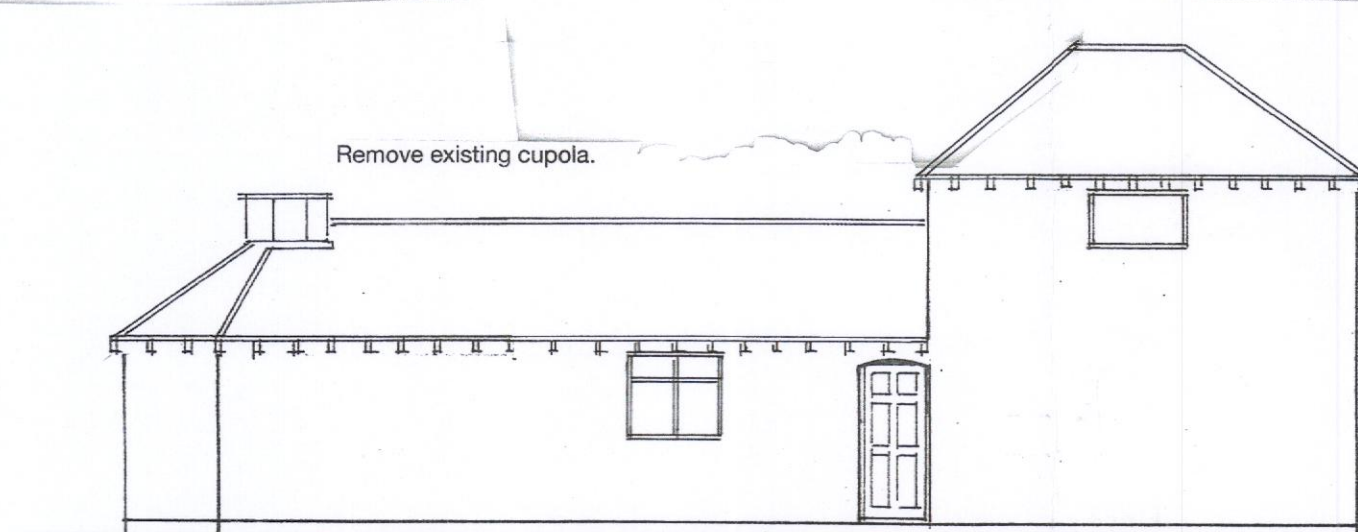


south-west

1 : 100

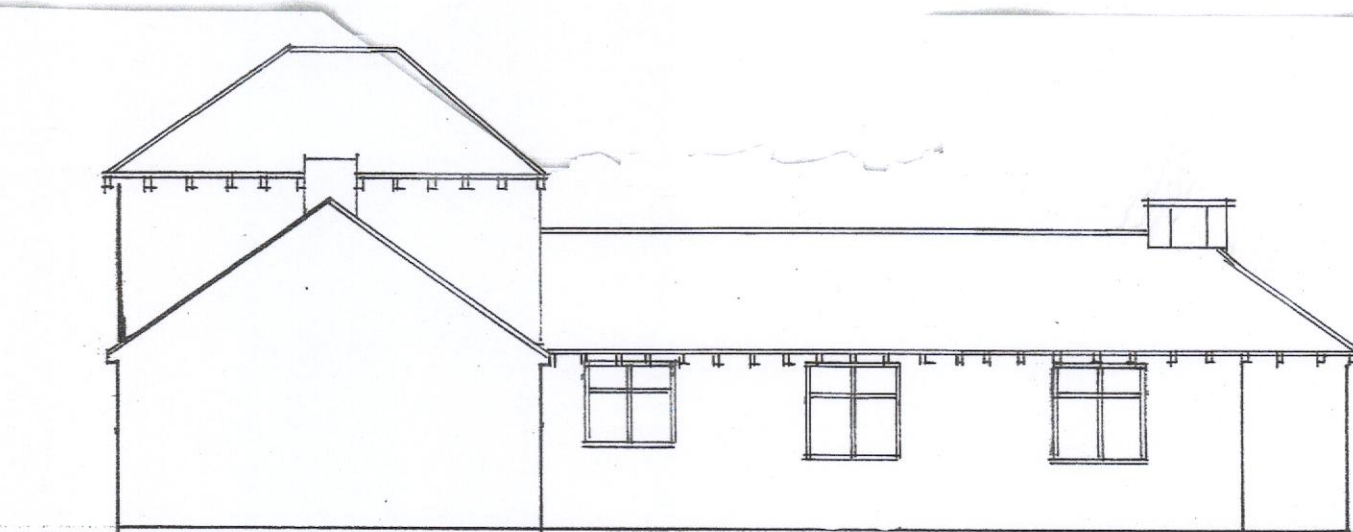


north-east

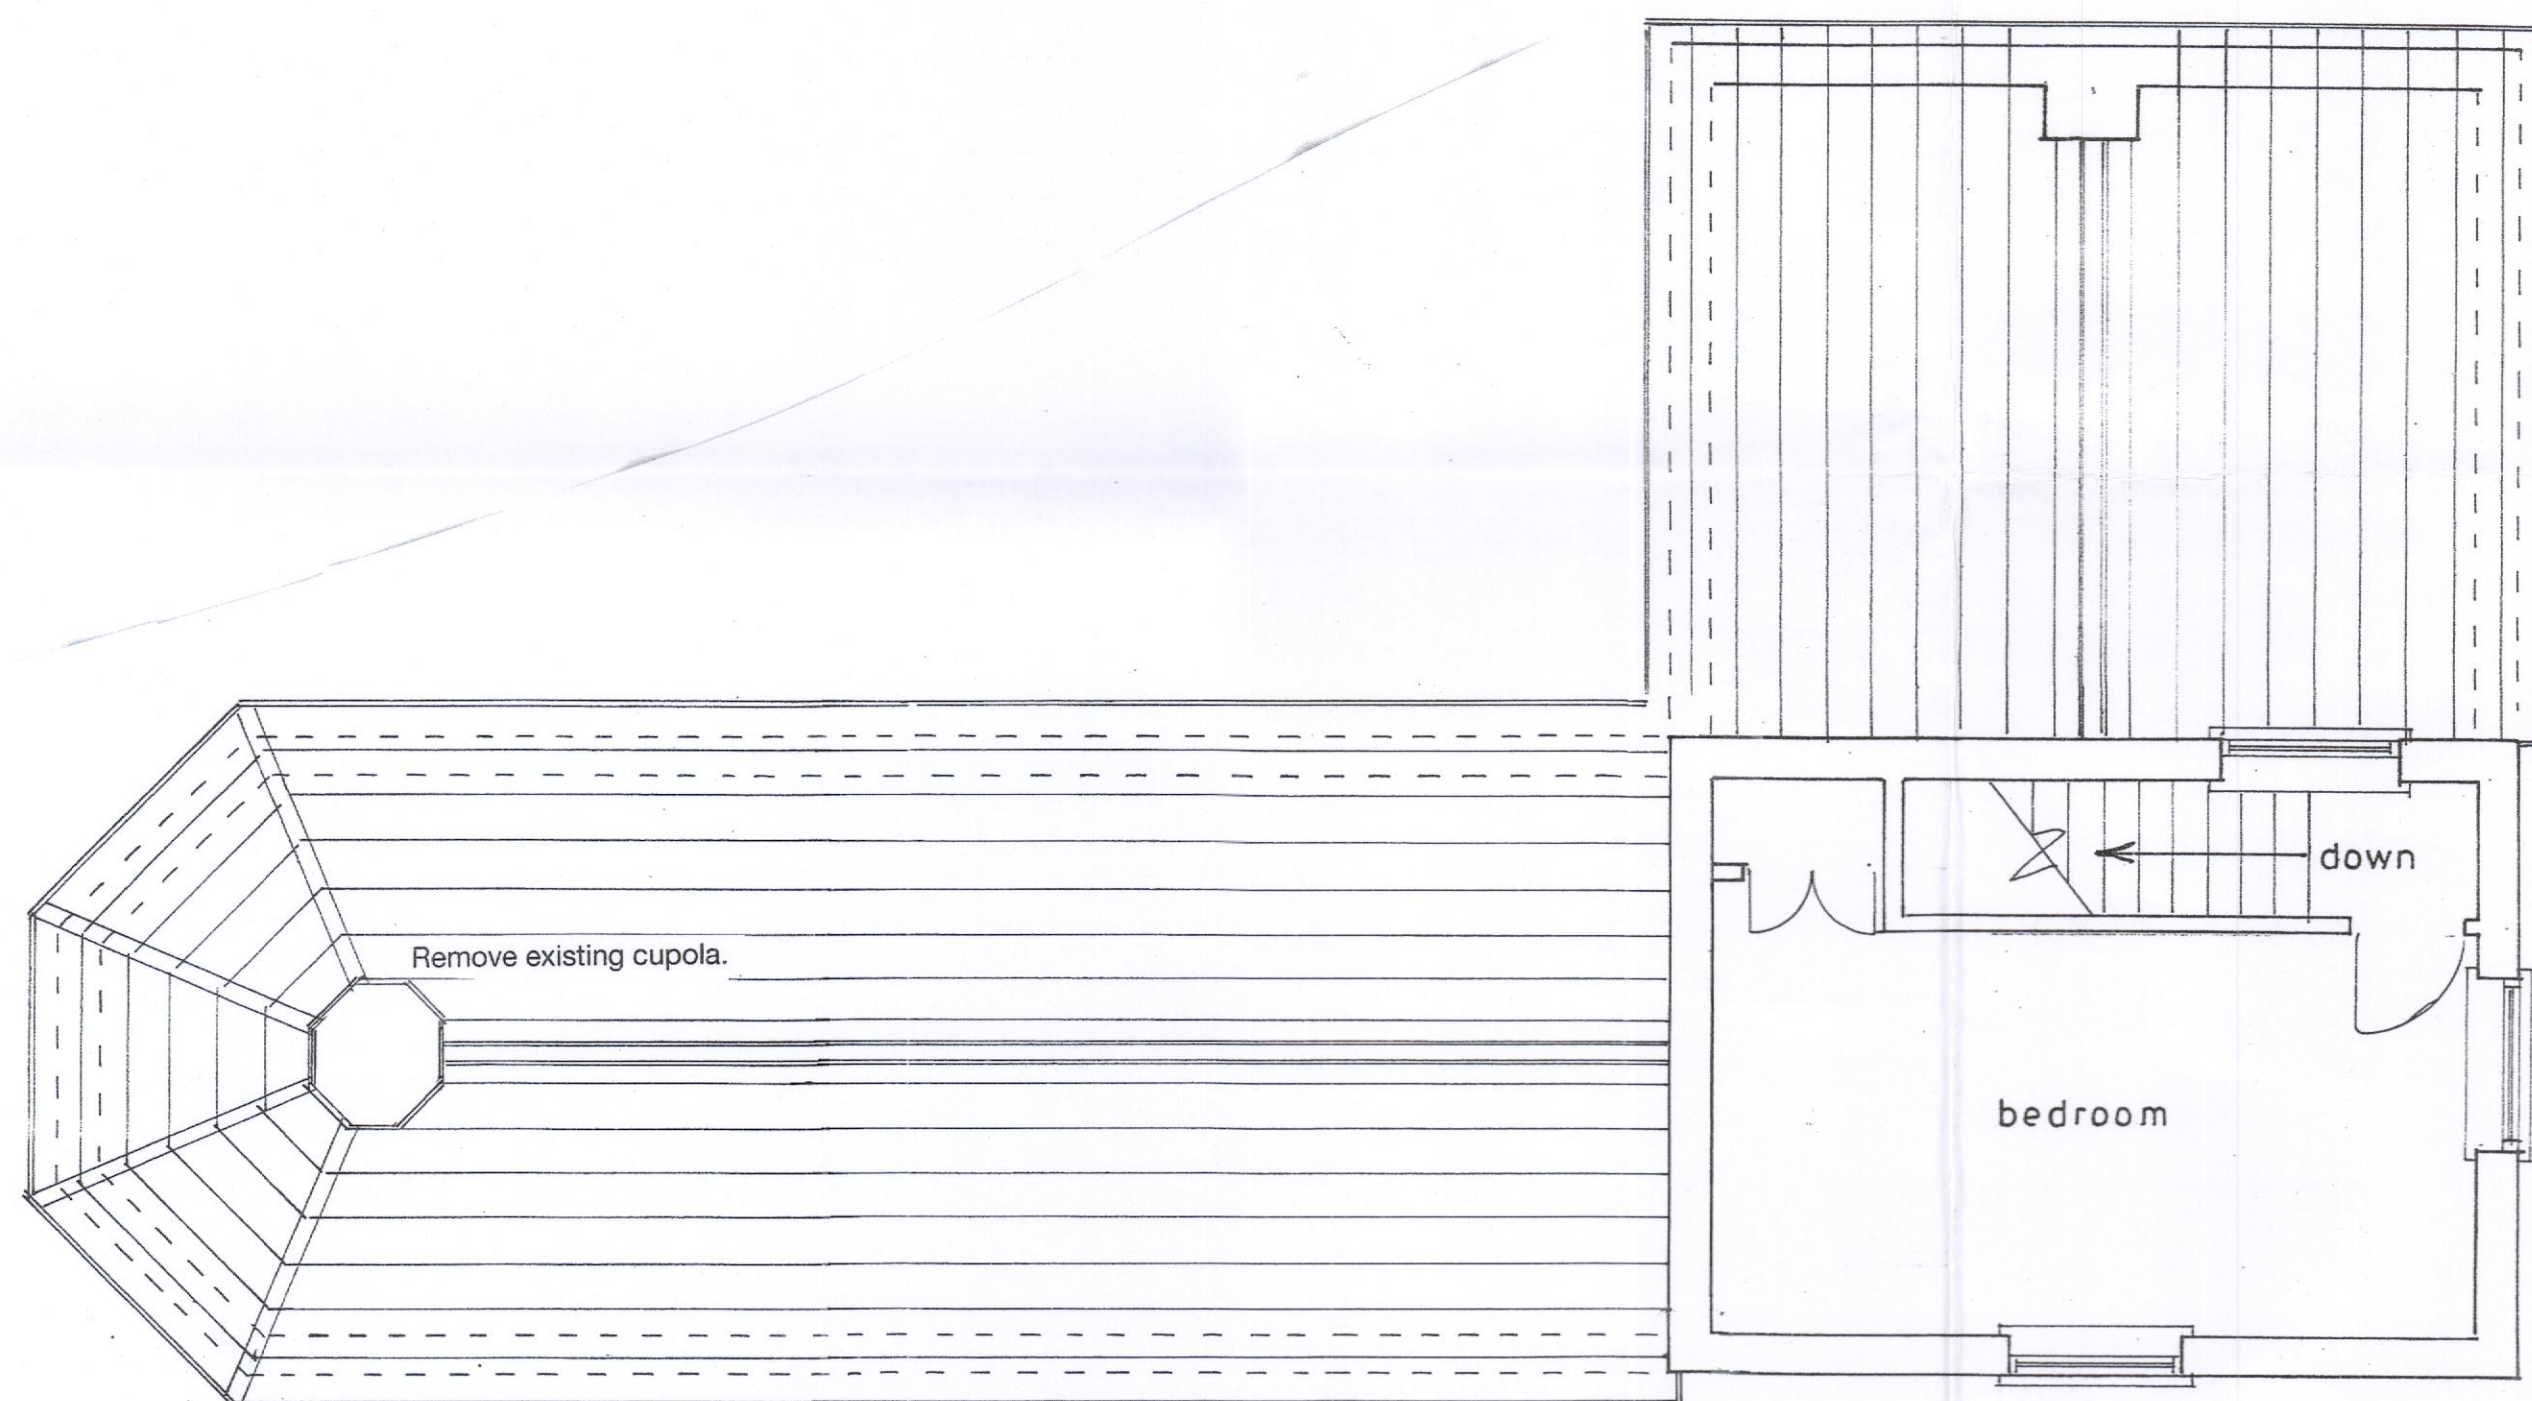


1st floor plan

1 : 50

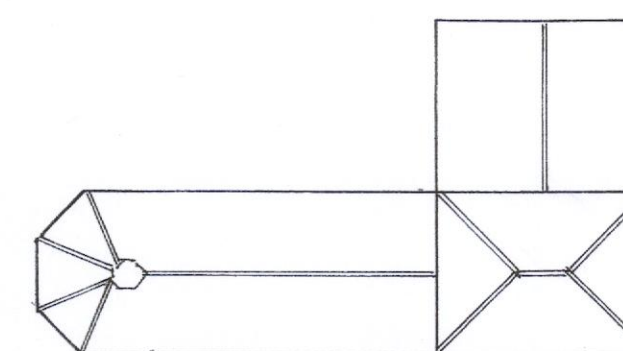

roof plan

1 : 200

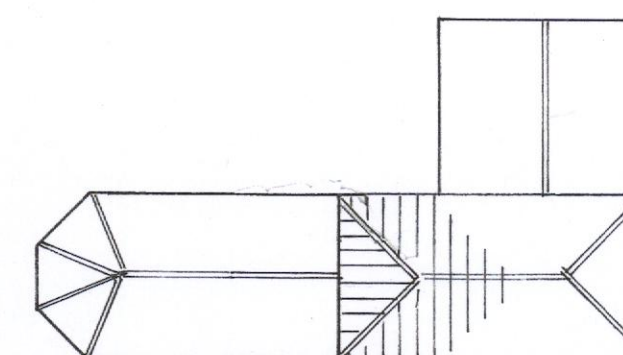

proposed roof plan

Existing

PROPOSED 1ST FLOOR EXTENSION AT 1, HOMING GARDENS, BERSTED FOR MR. & MRS. A. GIFFORD.

sheet 4 a of 5

Bryan Butcher
Rainbow Cottage
Nyetimber Lane
Bognor Regis PO21 3JX
01243 266871
07973 233442
bryan.butcher@btinternet.com
www.bryanbutcher.com