



Replace existing window and door frames
in grey anthracite.


Roof tiles to match existing.
Black guttering to open eaves.
Black stained softwood boarding.

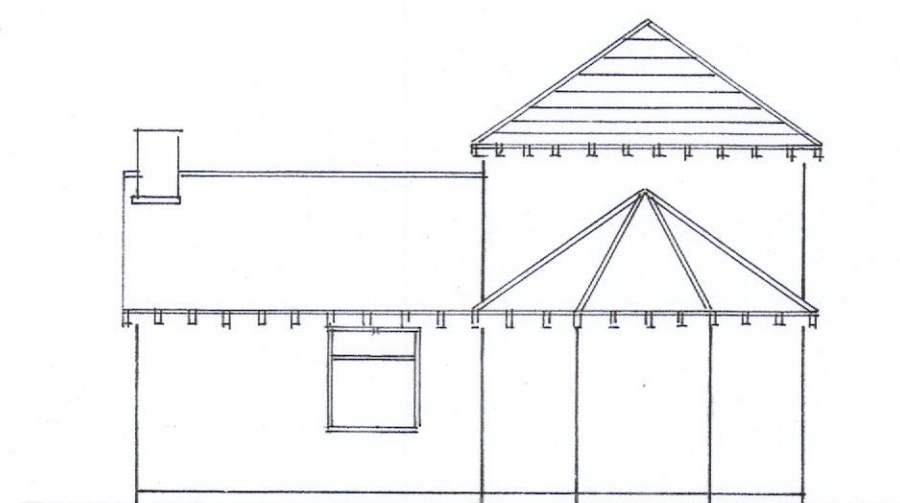


north-west

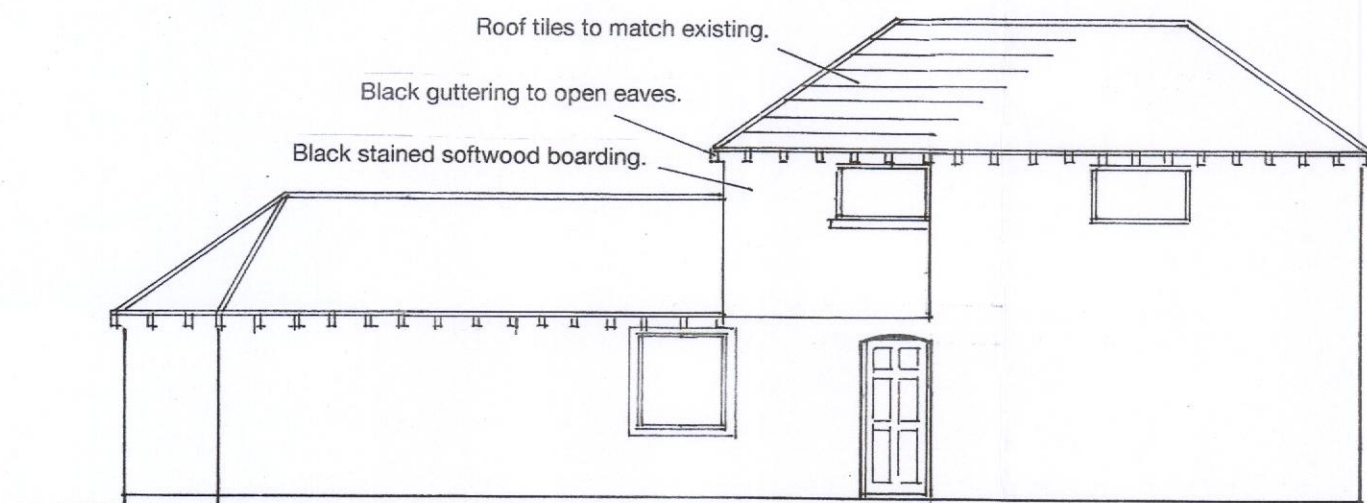

south-west
1 : 100

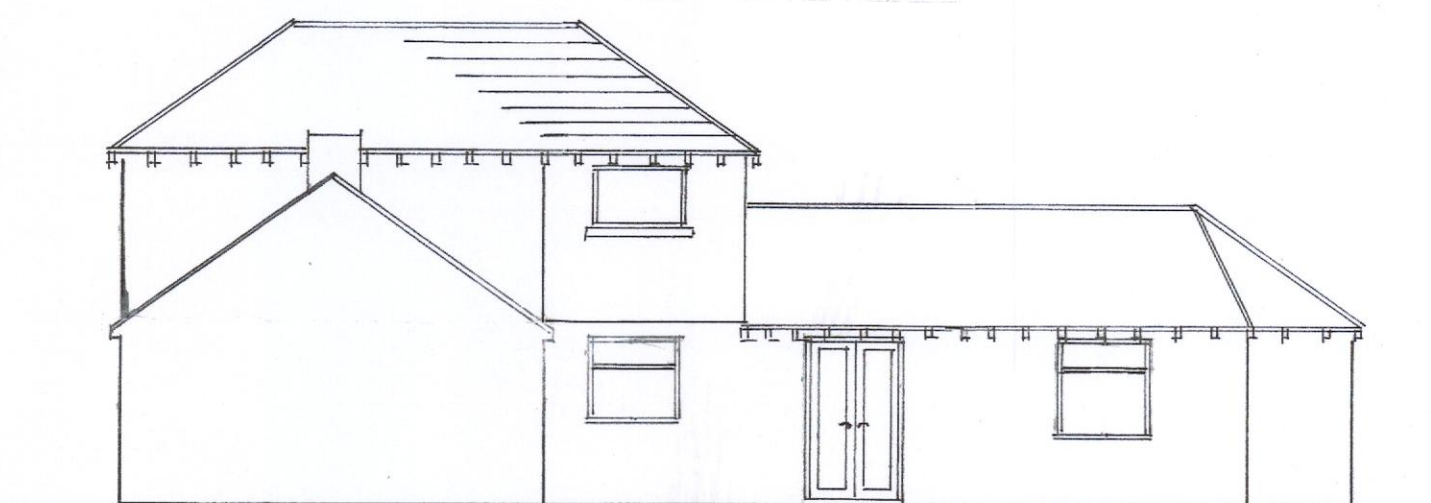

north east

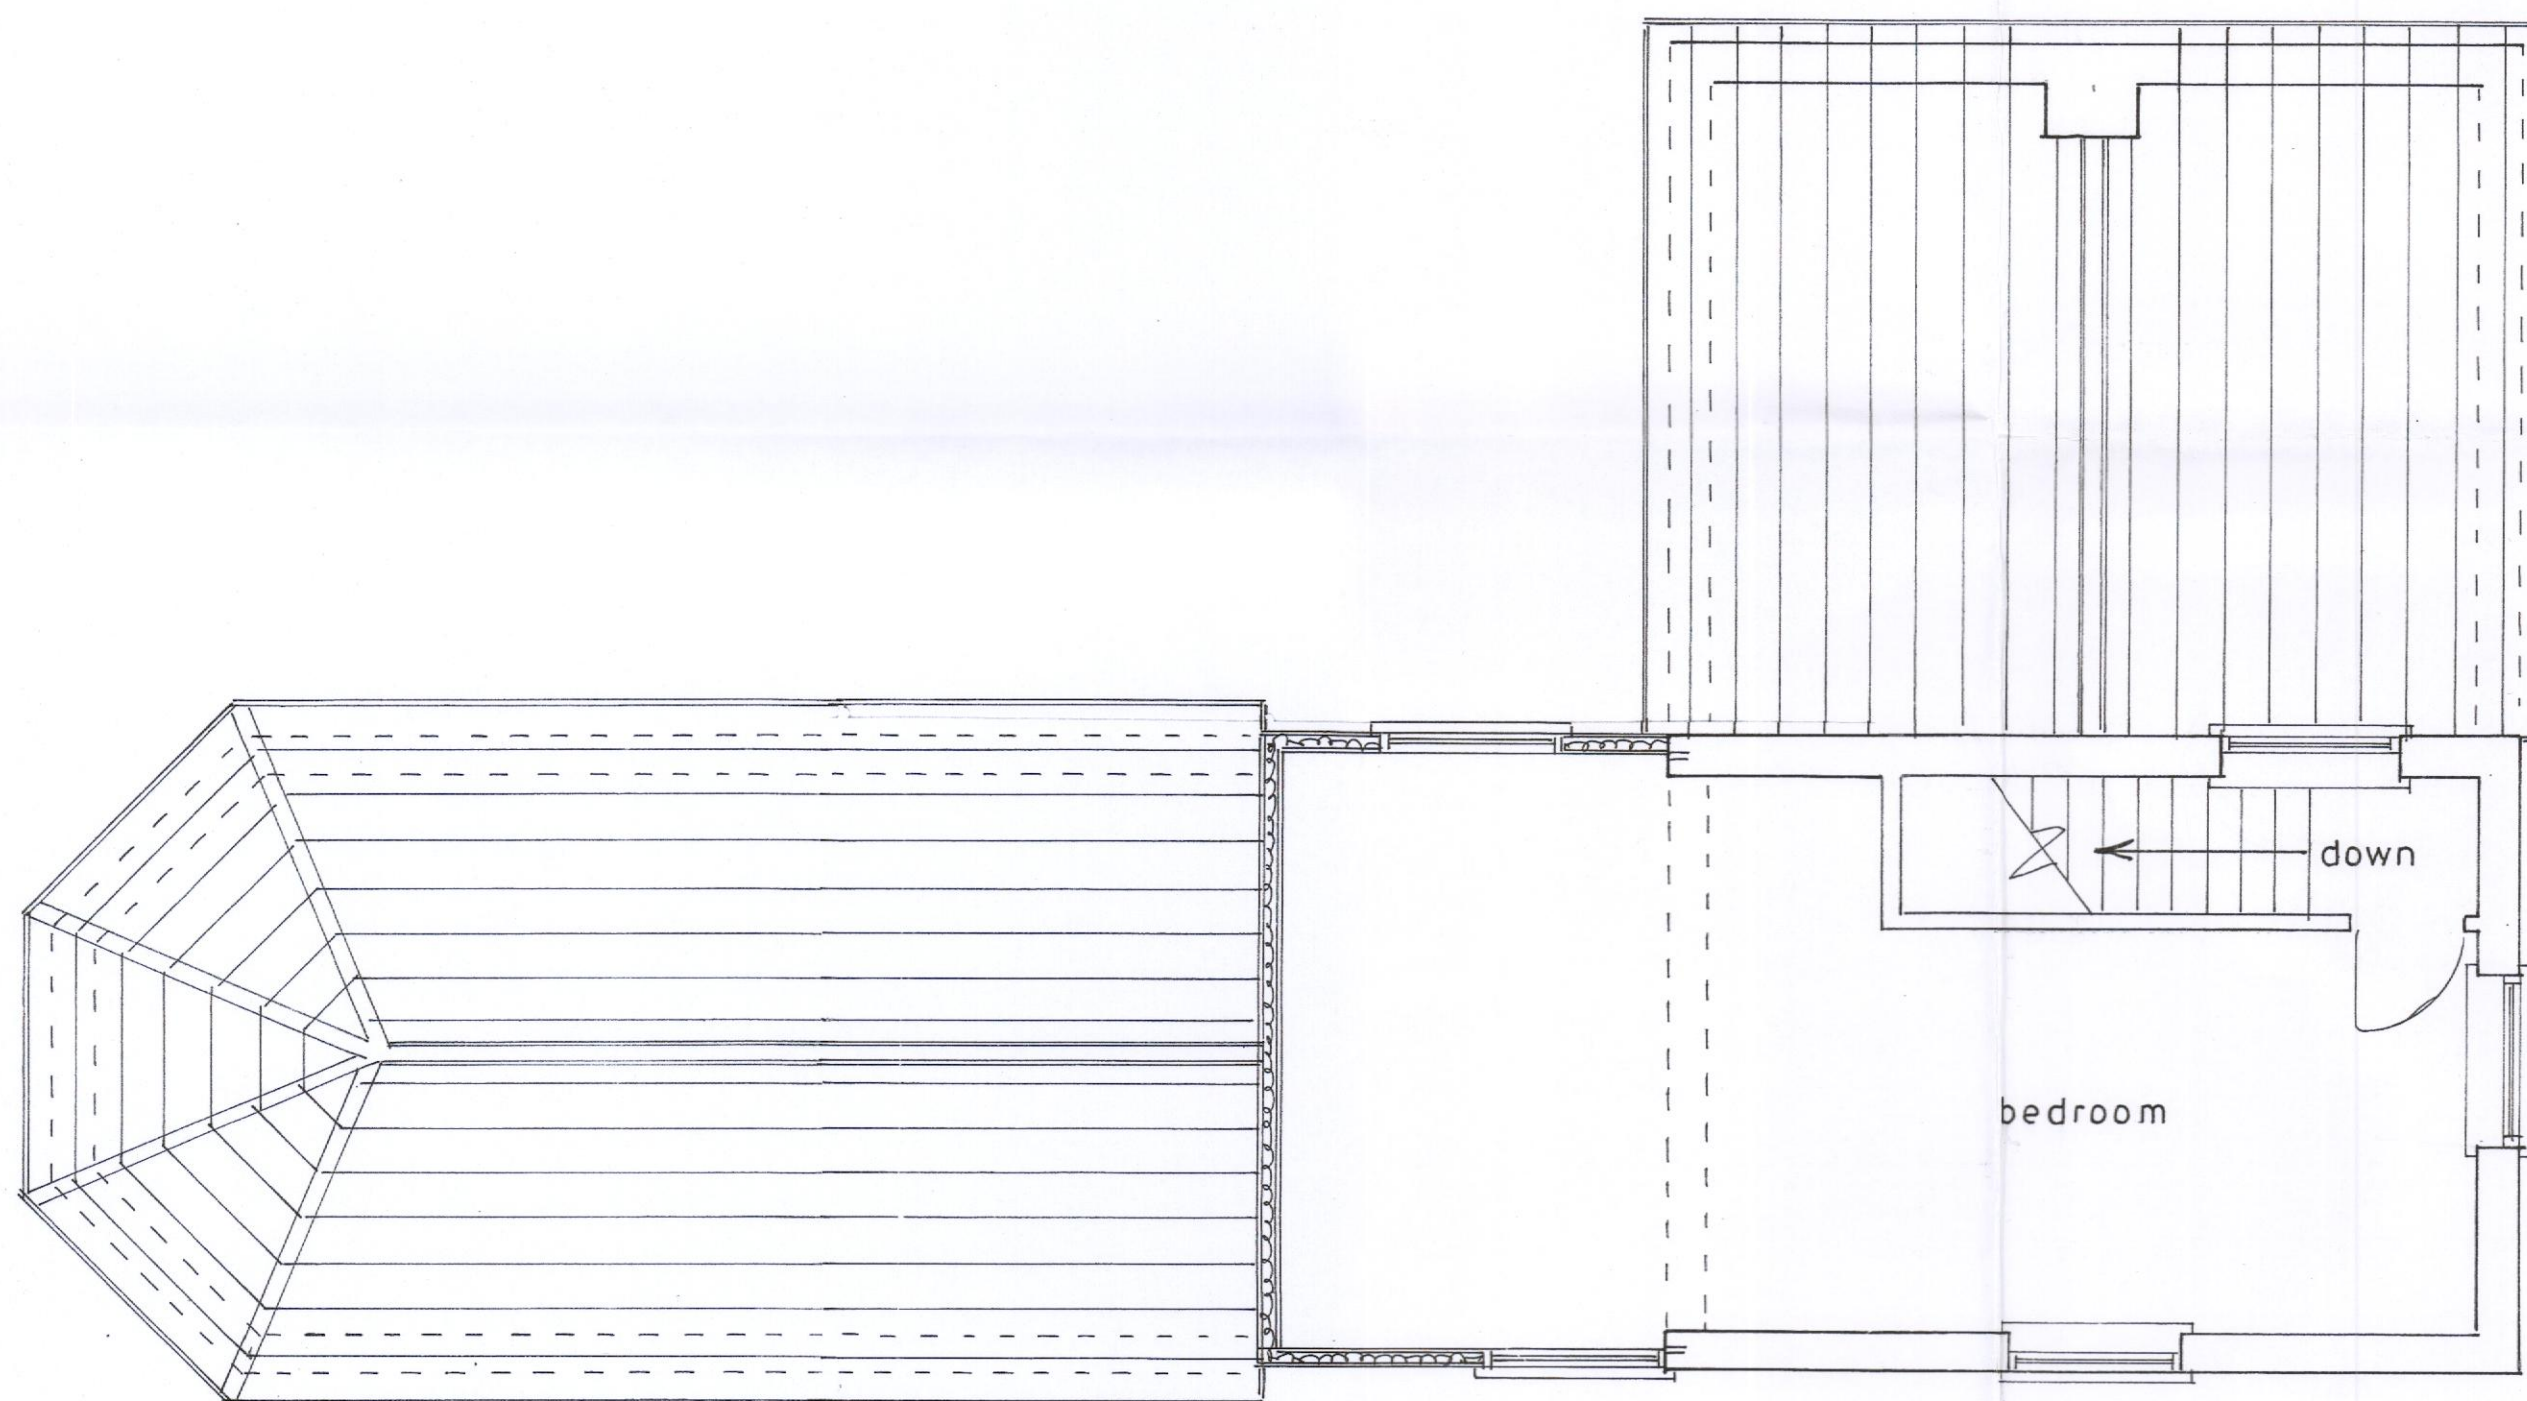

1st floor plan
1 : 50

2700

Proposed

PROPOSED 1ST FLOOR EXTENSION AT 1, HOMING GARDENS, BERSTED FOR MR. & MRS. A. GIFFORD.

sheet 2 a of 5

Bryan Butcher
Rainbow Cottage
Nyetimber Lane
Bognor Regis PO21 3JX
01243 266871
07973 233442
bryan.butcher@btinternet.com
www.bryanbutcher.com