




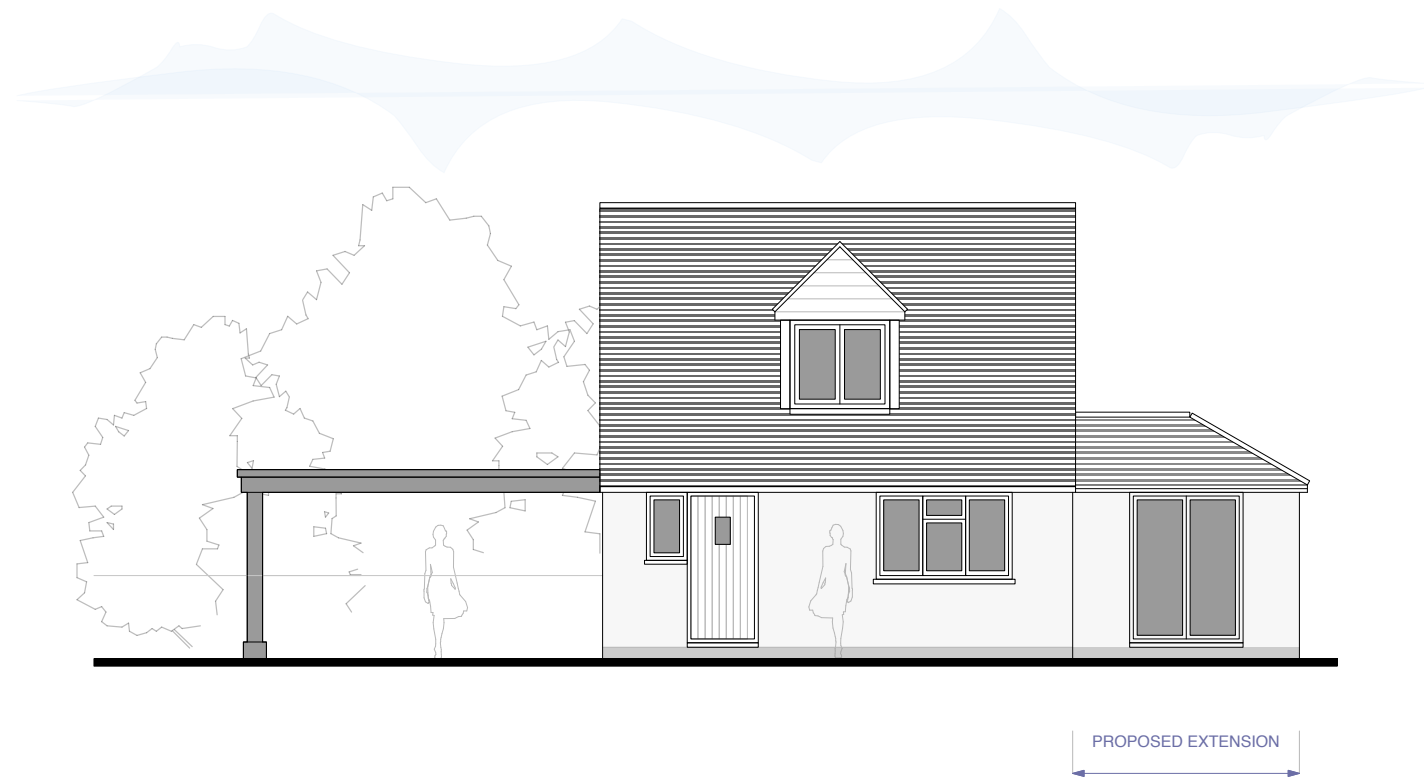


Proposed Front Elevation at 1:100 scale
NORTH WEST

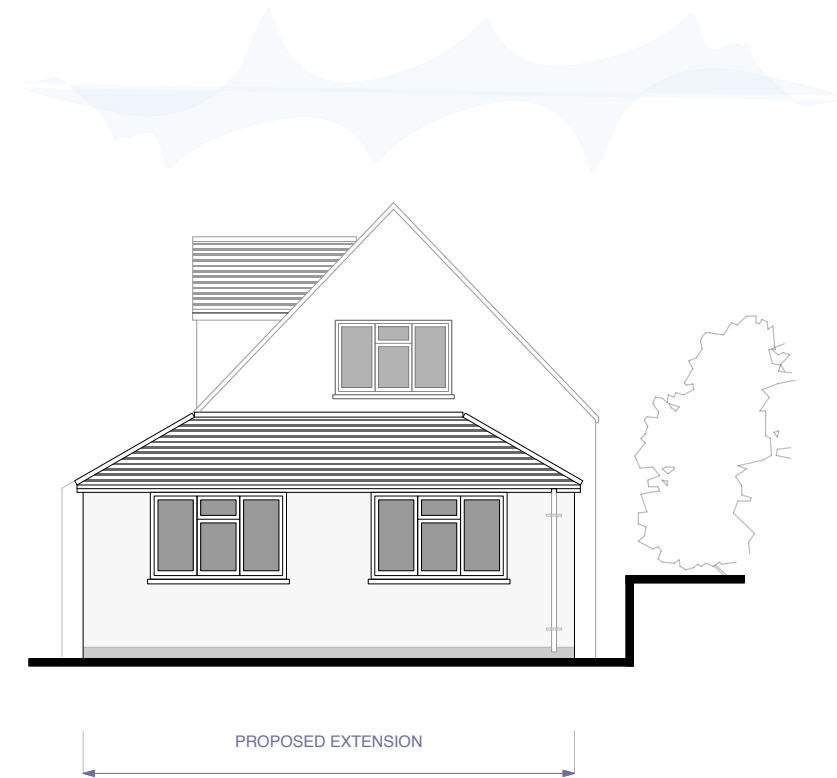

Proposed Side Elevation at 1:100 scale
NORTH EAST

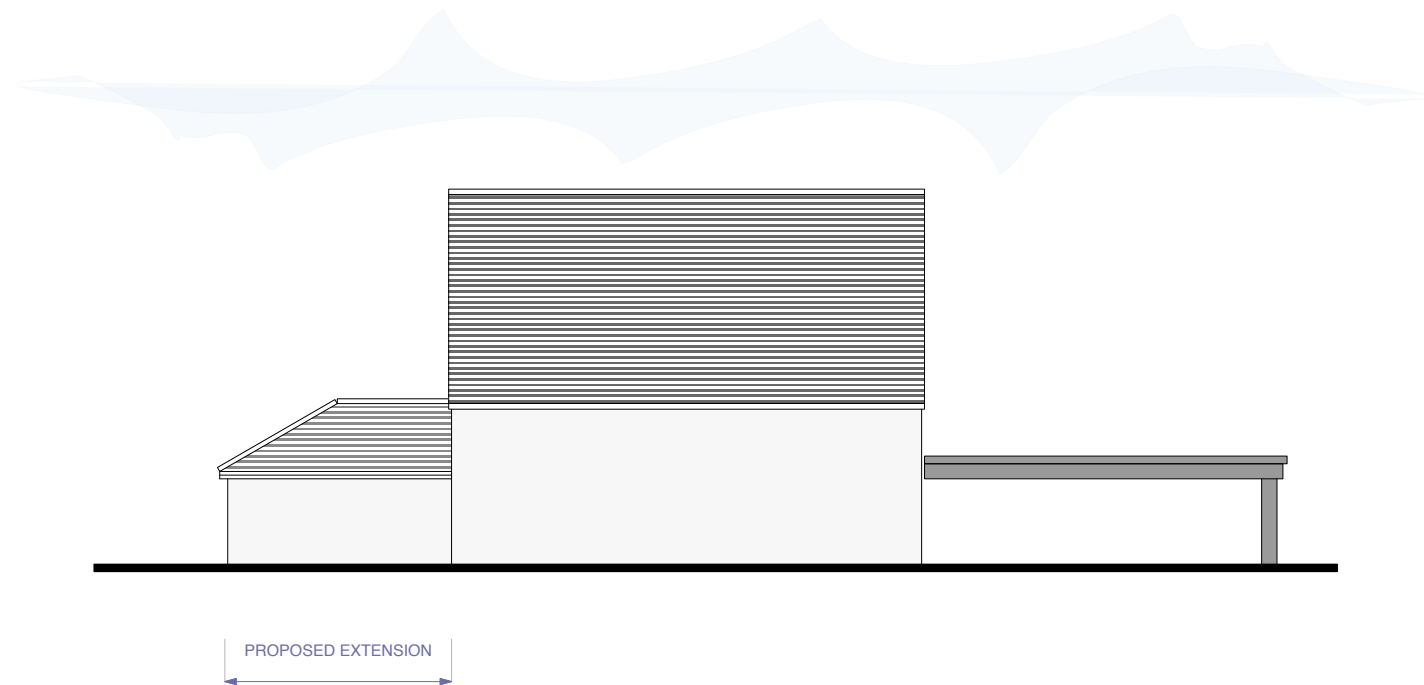

Proposed Rear Elevation at 1:100 scale
SOUTH EAST

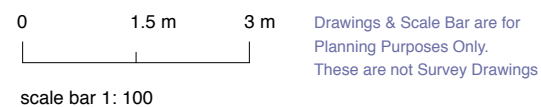

0. DRAWINGS ARE INDICATIVE AND STRICTLY FOR PLANNING PURPOSES ONLY.
1. DRAWINGS ARE NOT TO BE SCALED EXCEPT FOR PLANNING PURPOSES.
2. ROOM DIMENSIONS WHERE SHOWN ARE APPROXIMATE.
3. ALL DIMENSIONS TO BE CONTRACTOR-CHECKED ON SITE BEFORE USE.
4. PROPOSED DRAWINGS ARE SUBJECT TO LOCAL AUTHORITY PLANNING / LBC & BUILDING REGULATIONS APPROVAL.
5. ALL DIMENSIONS MUST BE CHECKED AND CONFIRMED BY CONTRACTOR PRIOR TO ANY CONSTRUCTION WORKS TAKING PLACE.
6. THESE ARE NOT SURVEY DRAWINGS. SCALE BAR FOR PLANING PURPOSES ONLY.
7. DRAWINGS REMAIN COPYRIGHT OF CORINTHIAN ARCHITECTURAL DESIGN AND CANNOT BE REPRODUCED OR USED BY ANOTHER PARTY WITHOUT PRIOR WRITTEN CONSENT.

CLIENT	Mrs L Parker	DRAWING	003 Proposed Elevations	
SITE	84 North Bersted Street, Bognor Regis	DATE	01 03 19	AUTHOR AH
PROJECT	Proposed Extensions & Alterations	SCALE	1: 100 @ A3	STATUS PL

CORINTHIAN ARCHITECTURAL DESIGN

Main Road, Fishbourne, West Sussex. PO18 8BD
01243 576 078 > contact@corinthianad.co.uk > www.corinthianad.co.uk