Chalcraft Cemetery, Proposed Drainage. Site Plan

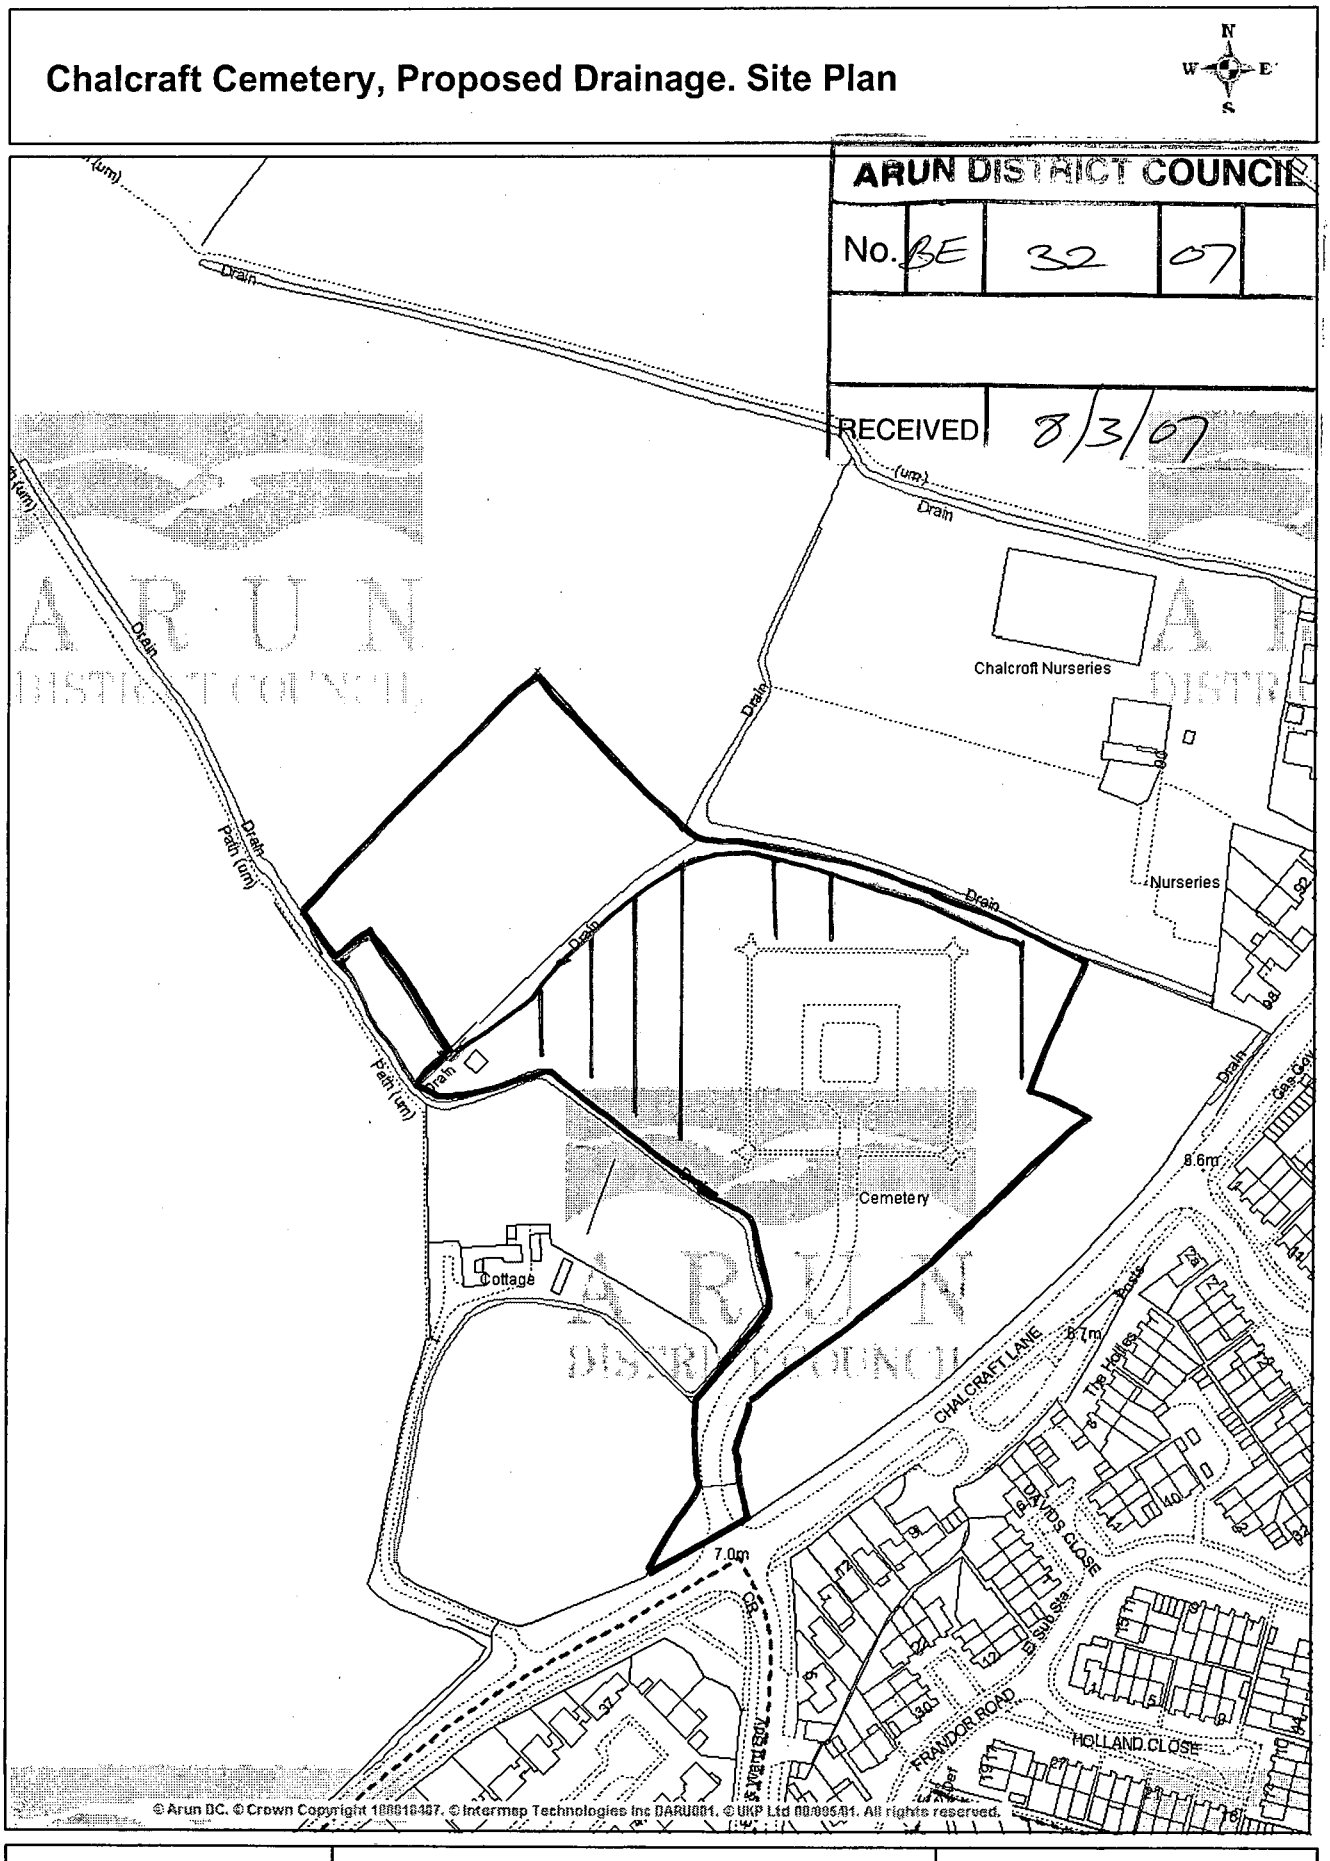

ARUN DISTRICT COUNCIL

Based on the Ordnance Survey mapping with the permission of the Controller of Her Majesty's Stationery Office © Crown Copyright. Unauthorised reproduction infringes Crown Copyright and may lead to prosecution or civil proceedings.
Arun District Council 100018487.

Scale 1/2500
Date 5/3/2007
Centre = 491635 E 100440 N