


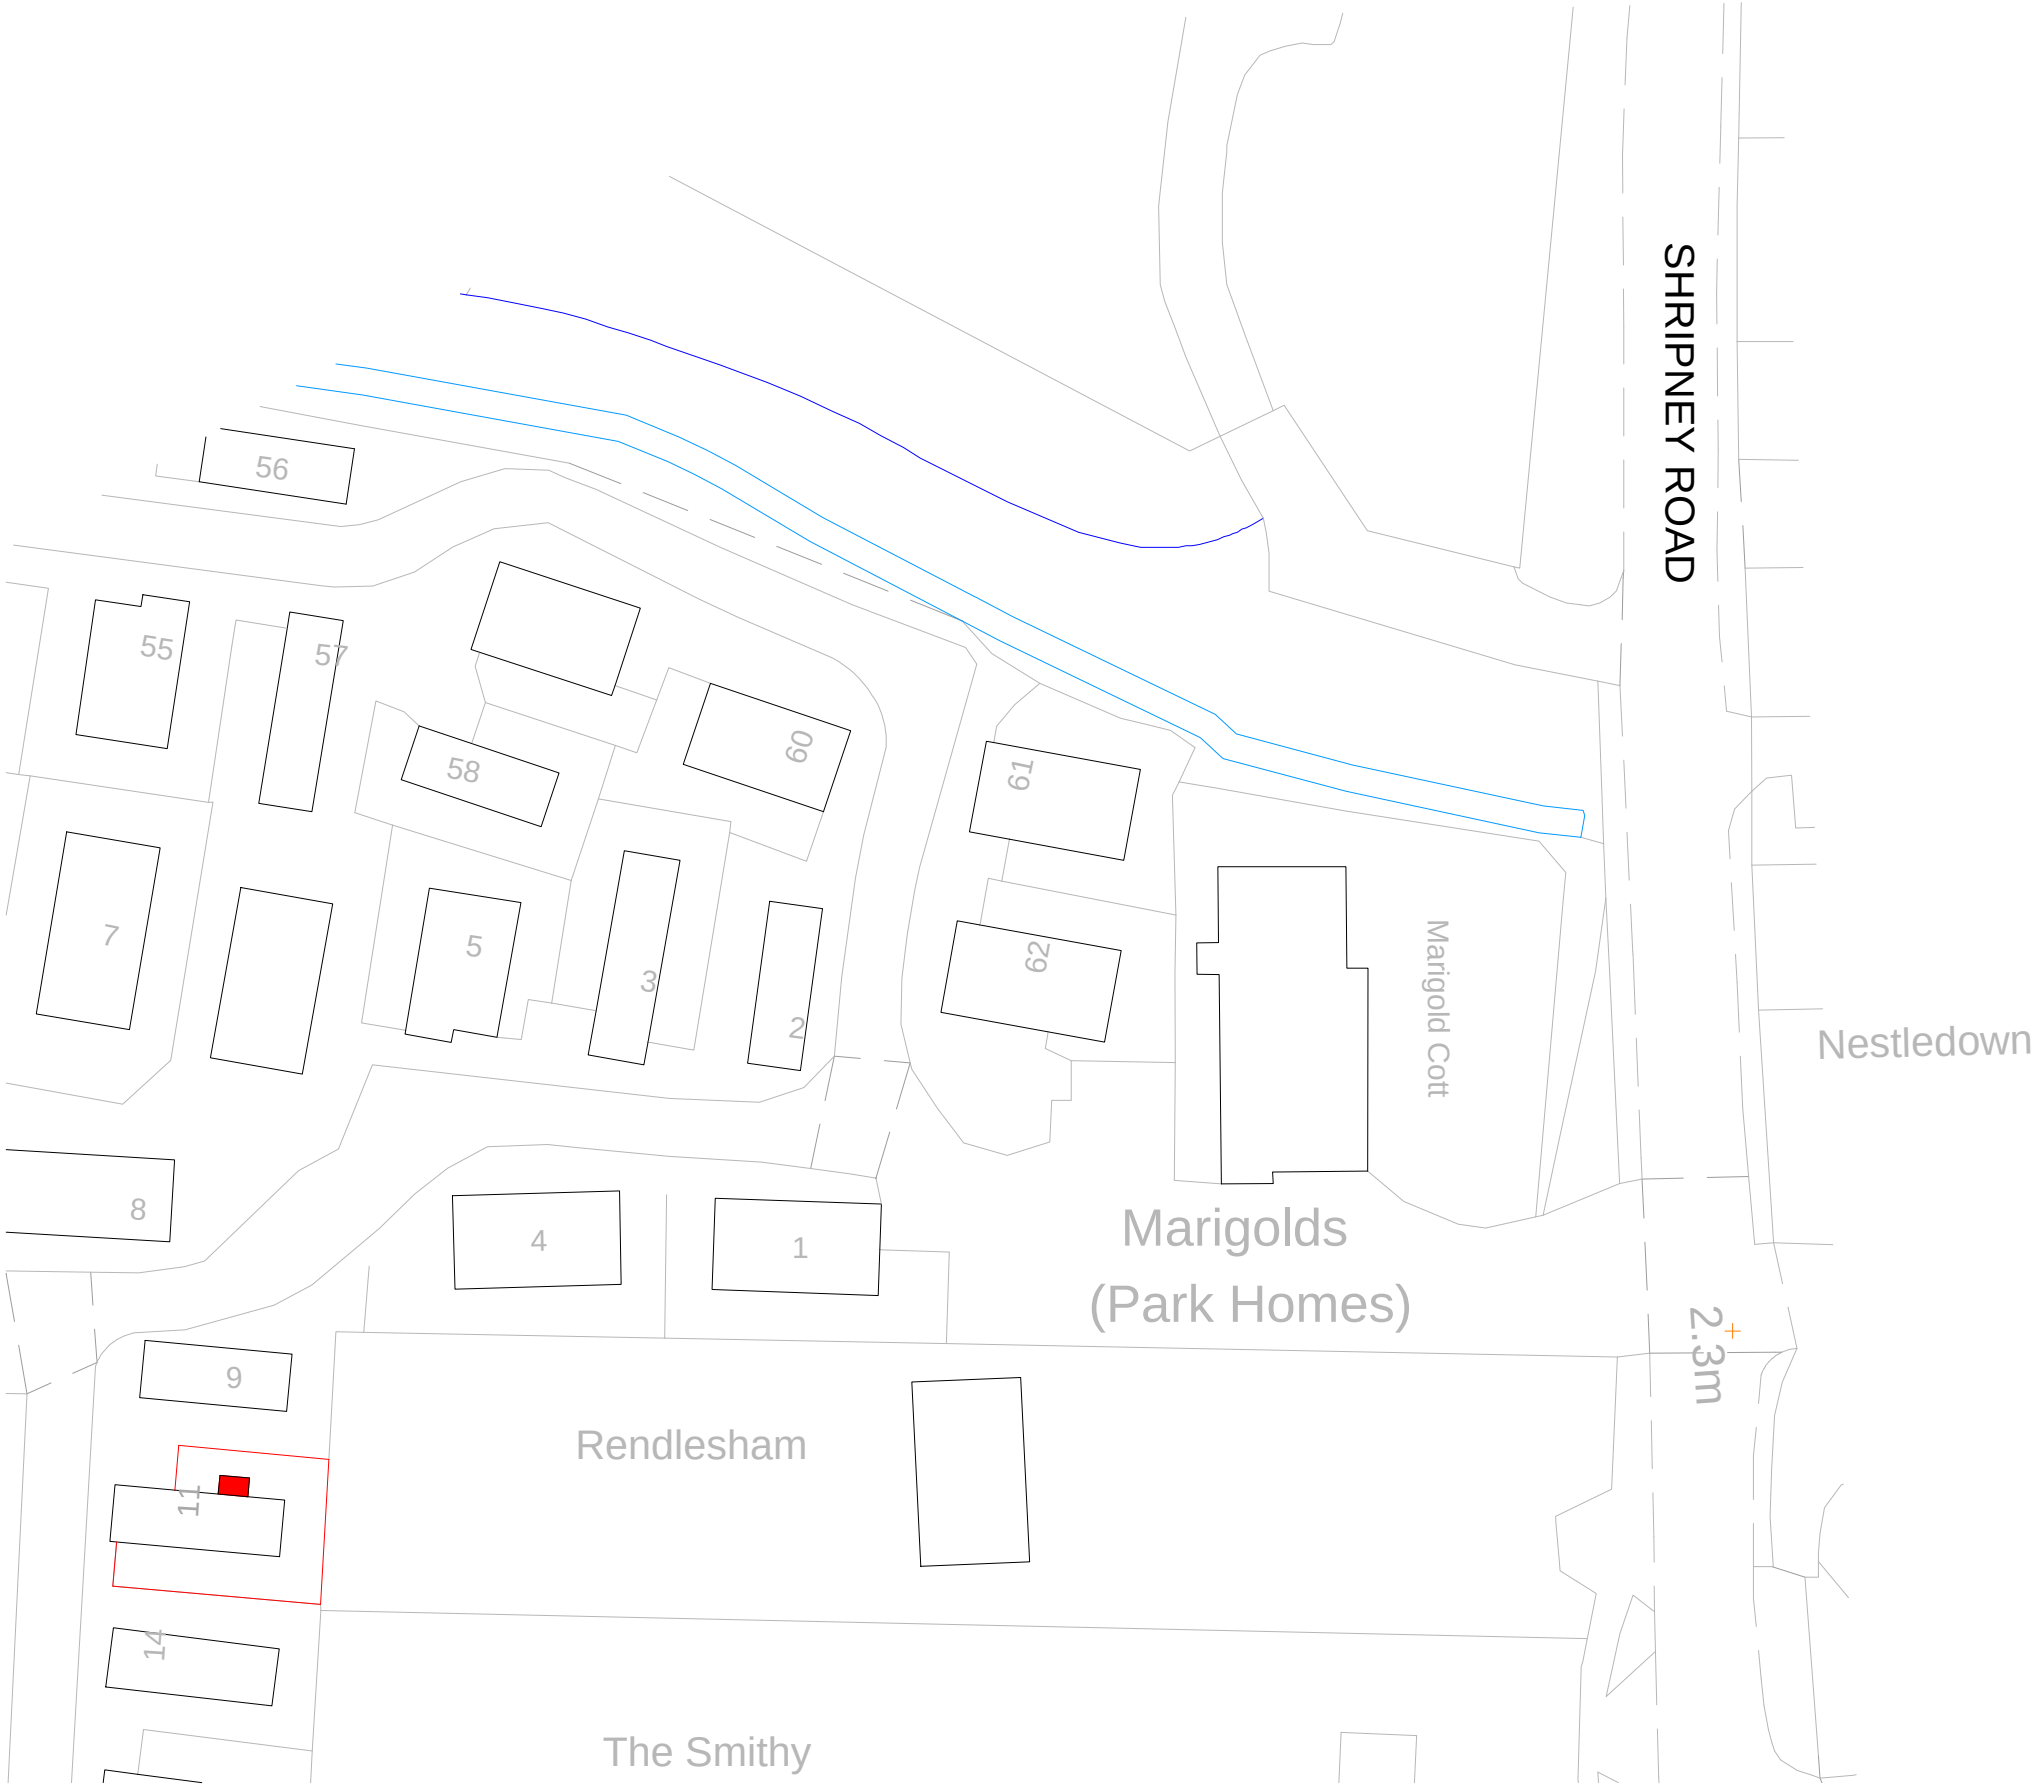

Address: 11 The Marigolds, Shripney Road, Bognor Regis, PO22 9PB		Client: Mr. R. Enfield	
Drawing Title: BLOCK PLAN		Drawing Ref.: KG/02/Marigolds	
		Planning Applications Building Regulation Drawings Design Consultants Party Wall Surveyors Building Surveys/ Homebuyers Survey	
		Project Management Disabled Access Auditing Building Defect Analysis CDM Expert Witness	
Contact Details:	Telephone: 01273 415940		Email: kieran@amberliving.co.uk
Contact Address:	Unit 3 Tungsten Office, George Street, Porstlade, East Sussex, BN41 1RA		
Scale: Block Plan 1:500	Paper: A3	Date: 27/02/15	Revision No: 1.1
		Checked By:	