


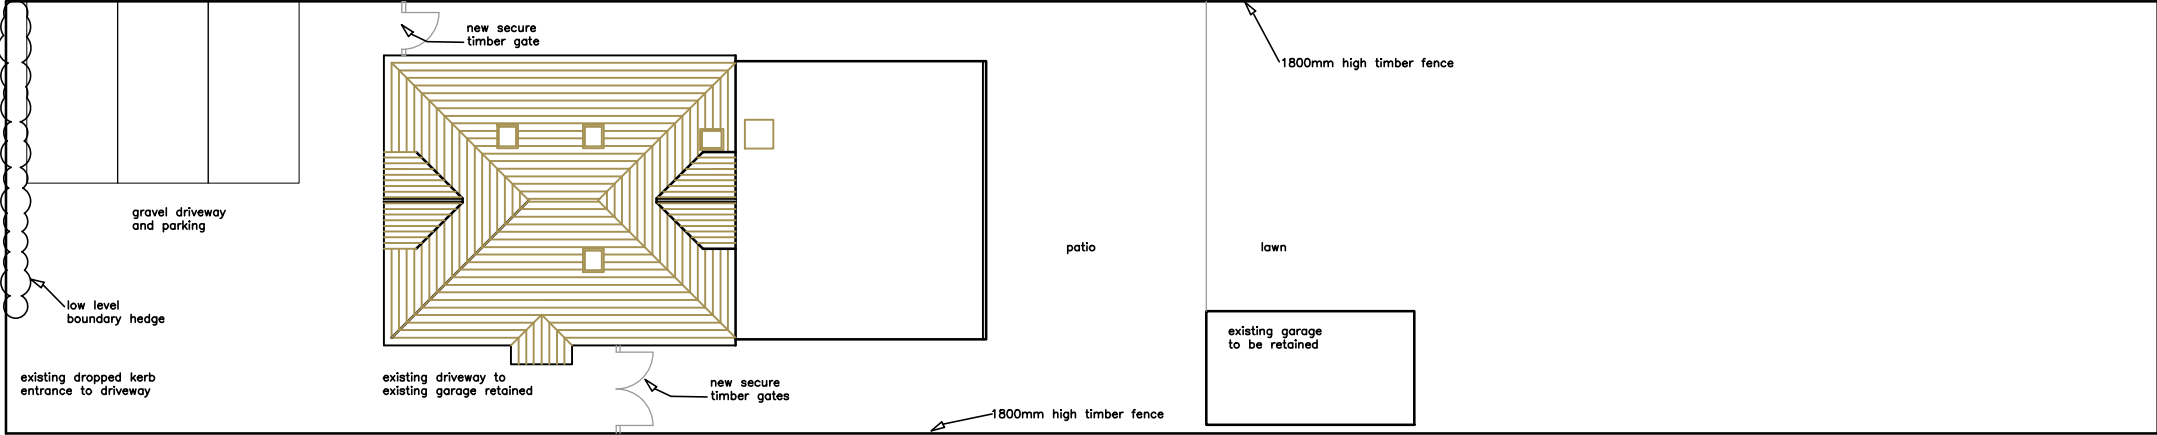

PROPOSED SITE LAYOUT 1:200

AMdesign

ARCHITECTURE DESIGN DEVELOPMENT
Leeza Aldis-Hobbs ARB RIBA SPAB

Mob: 07756 329400
e-mail: leeza@amdesignltd.co.uk

PROJECT
**38 CHALCRAFT LANE
BOGNOR REGIS
WEST SUSSEX
PO21 5TX**
PROJECT STAGE
PLANNING

DRAWING
**PROPOSED
SITE LAYOUT**
DRAWING No
284/105
REVISION
SCALE 1:200
DATE FEB 2020
DRAWN LA
CHECKED

LETTER	REVISION	DATE
This scheme is subject to town planning and all other necessary consents. All dimesions and levels to be checked on site. This drawing is to be read in conjunction with other relevant drawings and documents. Report all discrepancies to the Architect before work commences. AM Design is the trading name of AM Design Ltd © AM Design Ltd. All rights reserved.		

