


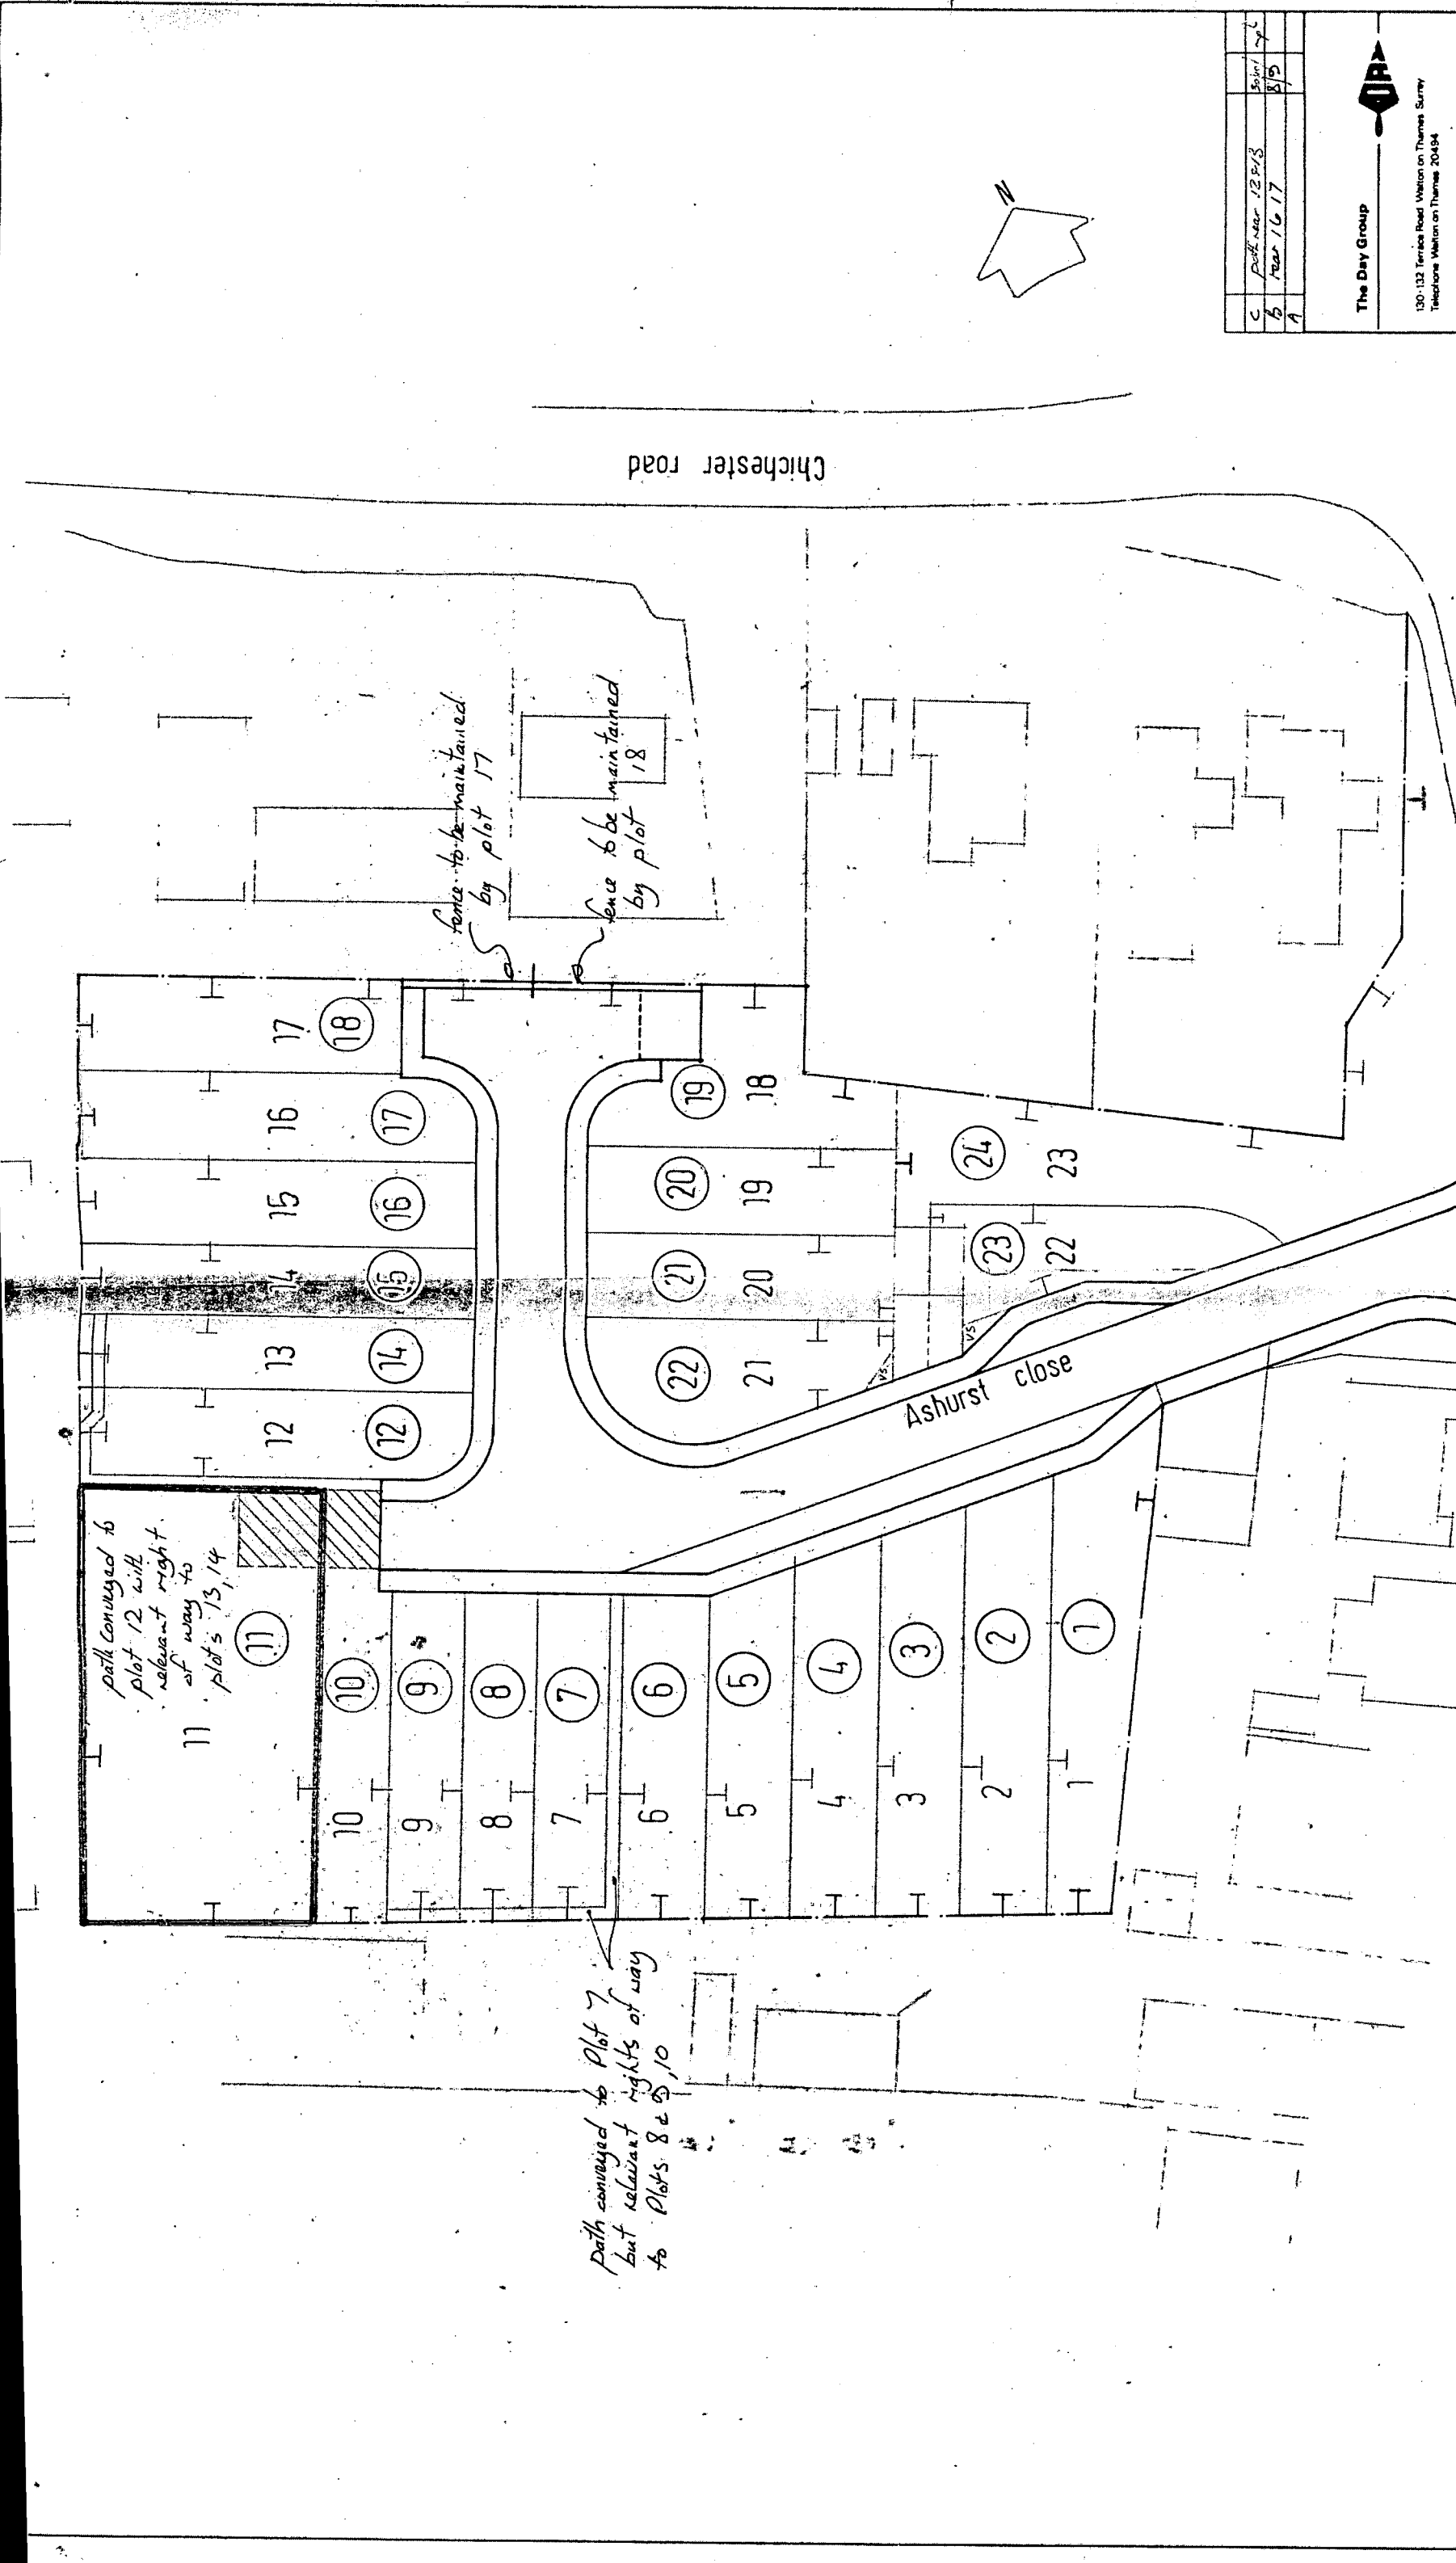

3 - Postal numbers.
other
Numbers shown are
plot numbers
2 v.s. - Visibility splay
subject to restrictive
covenant

Project Title		Ashurst Close, North Bersted, Sx.	
Drawing Title		Transfer plan no. 1	
Scale	1:500 metric	Date	18-6-81
Drawing Number	251	NB	C

The Day Group	
130-132 Terrace Road, Walton on Thames, Surrey	
Telephone Walton on Thames 20484	

C	Plot near 12 & 13	5/11/81
B	Plot near 16 & 17	8/5/81
A		