


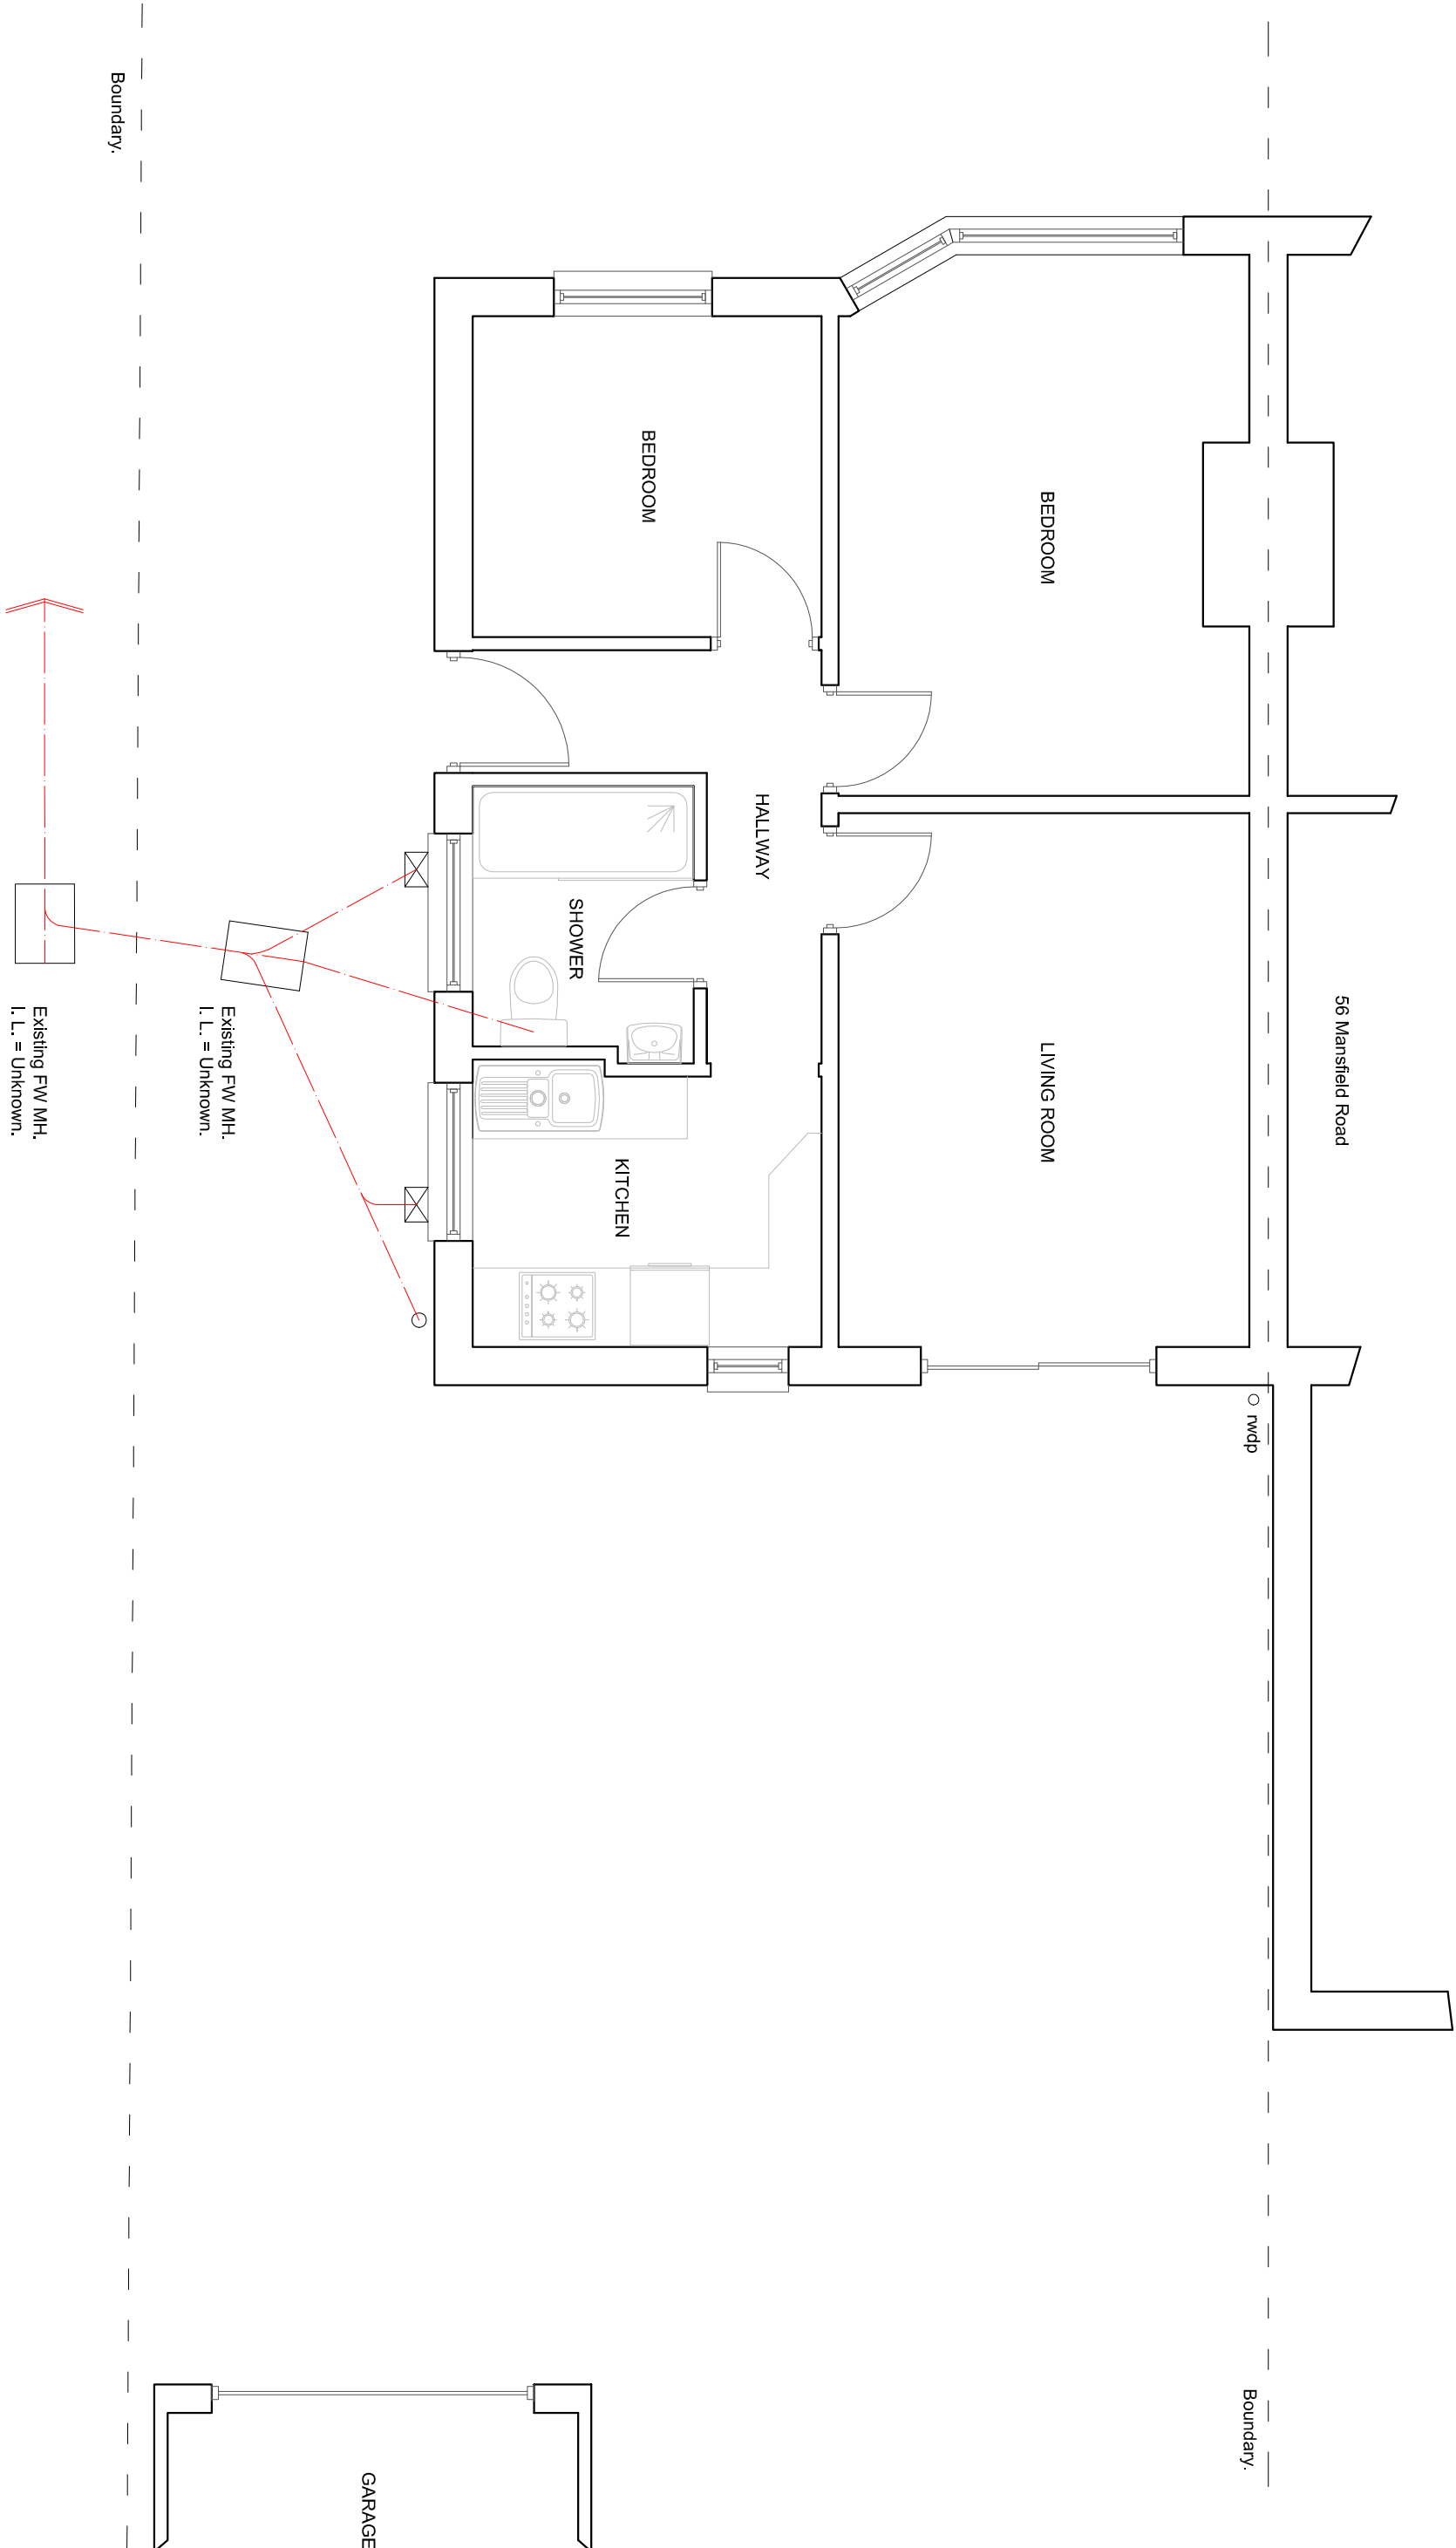

SUSSEX BUILDING CONSULTANCY LIMITED

54 MANSFIELD ROAD, BOGNOR REGIS,
WEST SUSSEX.

SCALE - 1/50 REV - DATE - 25/02/2019



partner

LABC

3 NORTHGATE ROAD
BOGNOR REGIS
PO21 5LZ
TEL/FAX - (01243) 861379