


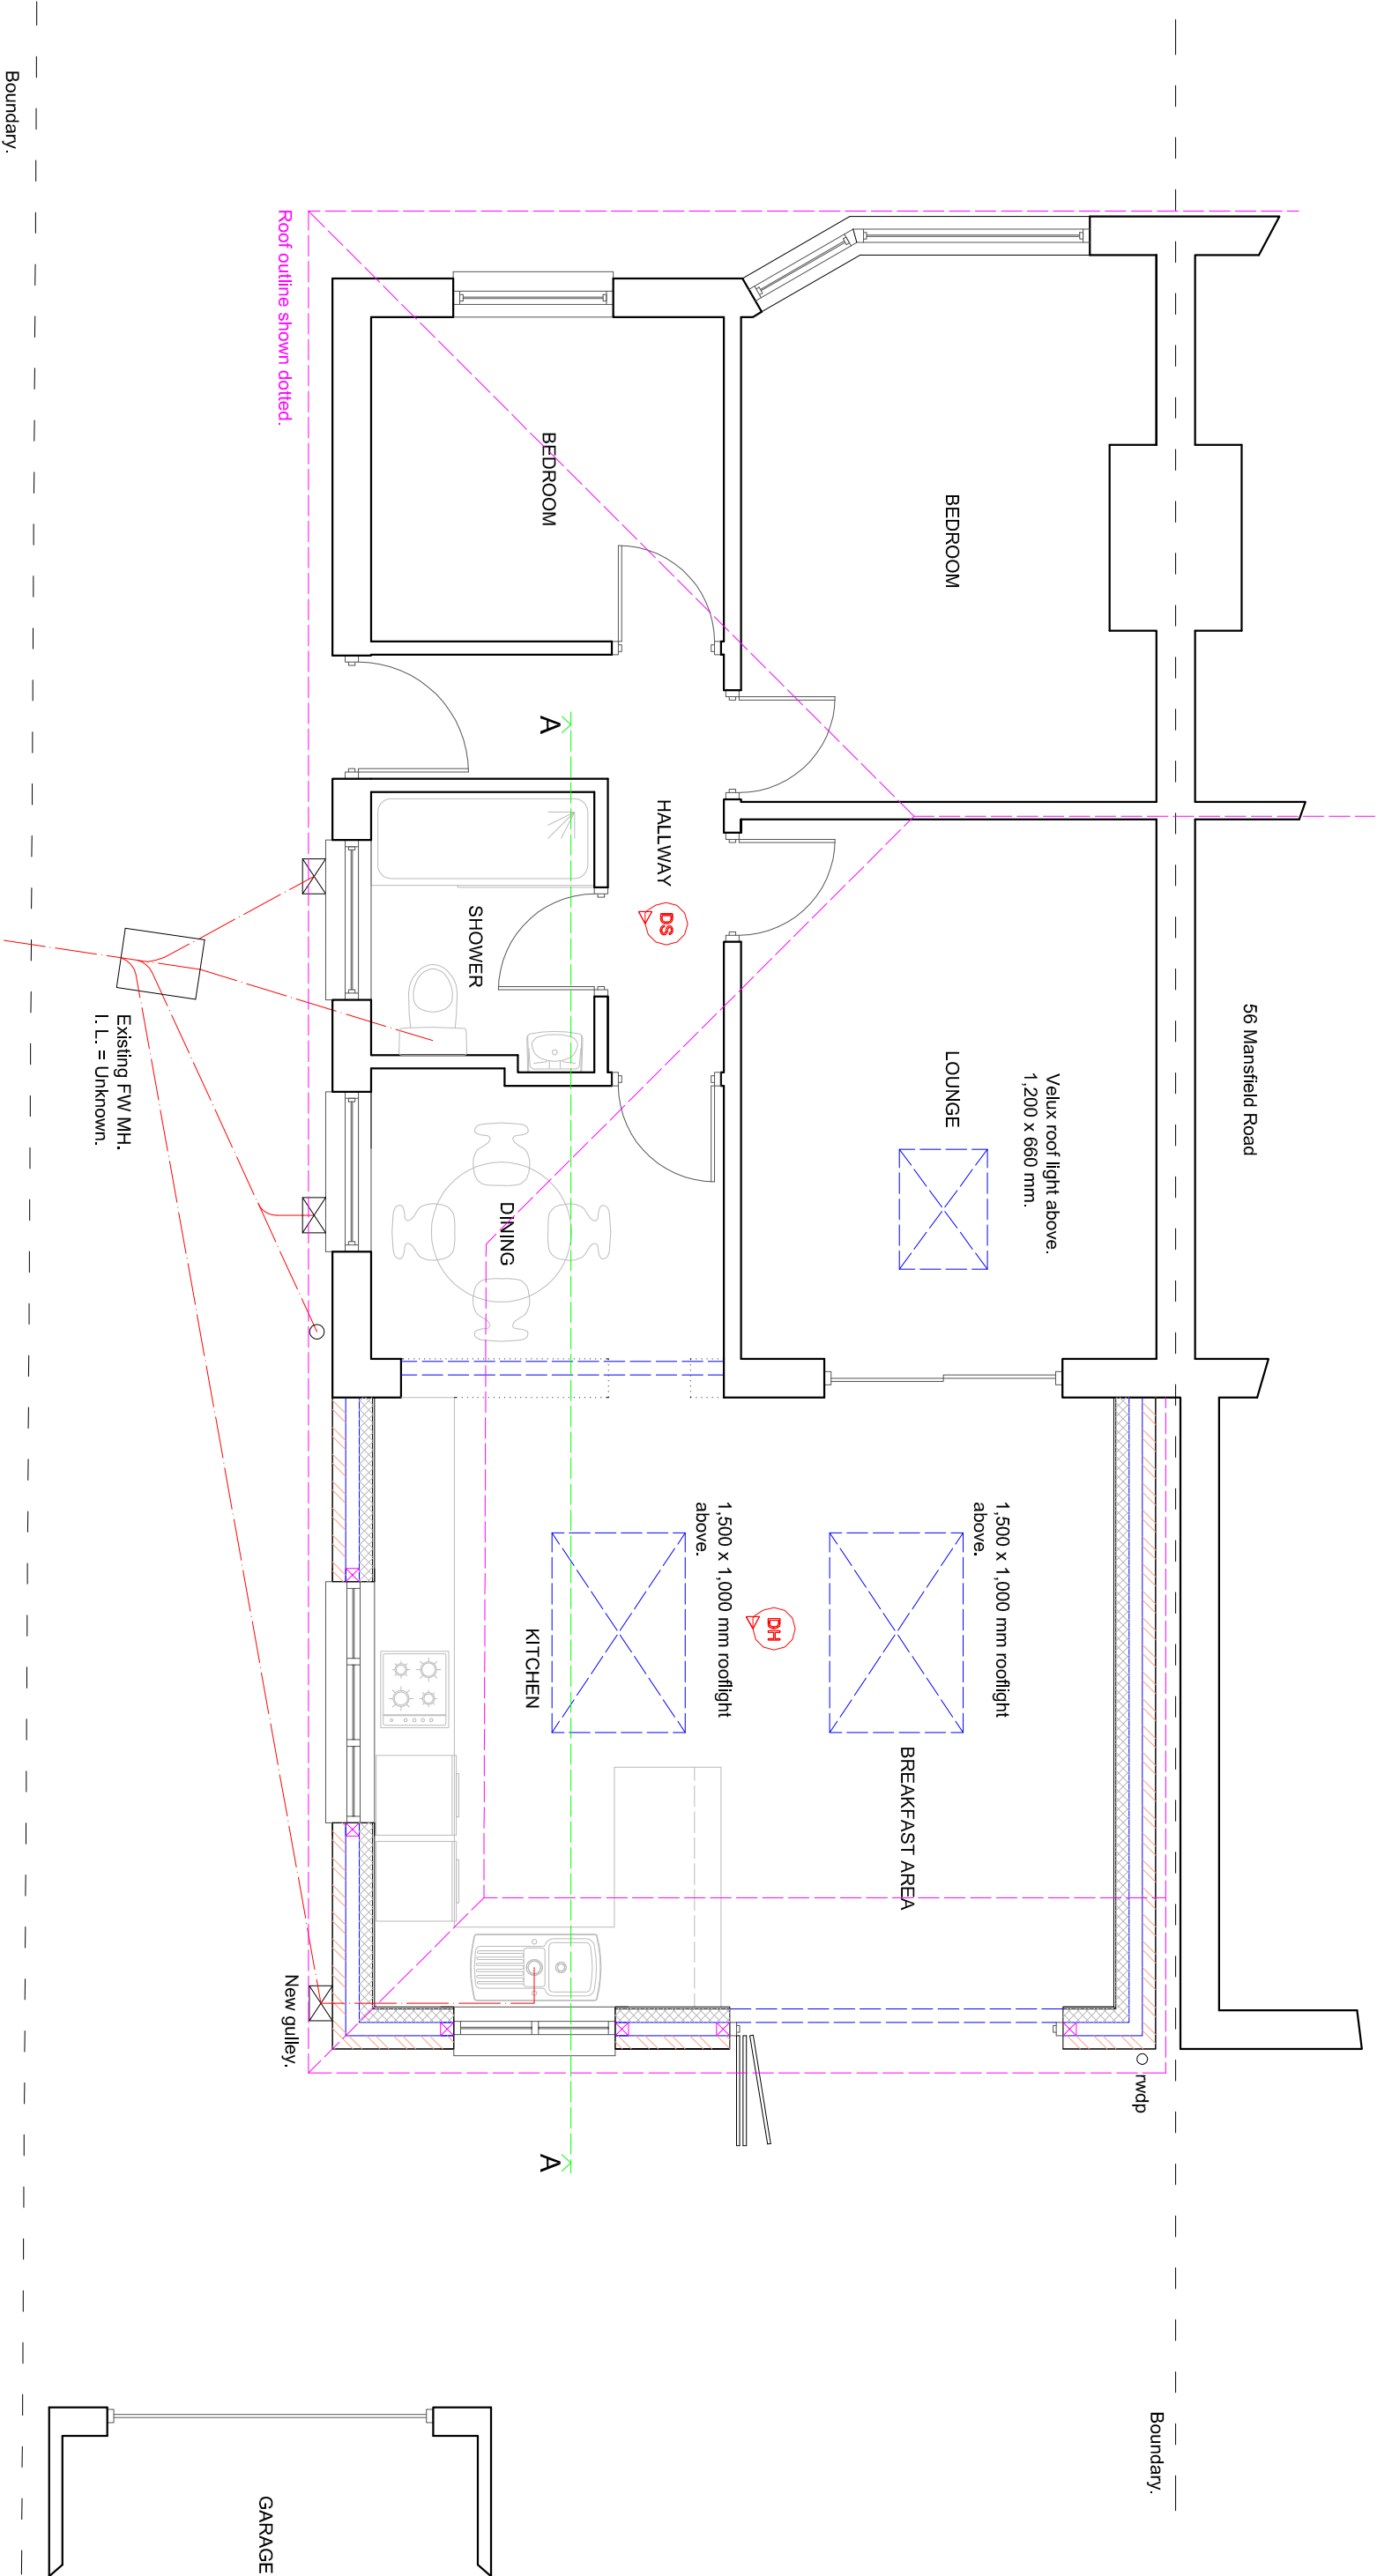

SUSSEX BUILDING CONSULTANCY LIMITED

54 MANSFIELD ROAD, BOGNOR REGIS,
WEST SUSSEX.

SCALE - 1/50 REV - B DATE - 04/03/2019

partner
LABC

3 NORTHCOTE ROAD
BOGNOR REGIS
PO21 5LZ

TEL/FAX - (01243) 861379