


94 STROUD GREEN DRIVE
BE/35/26/HH
SOUTH ELEVATION

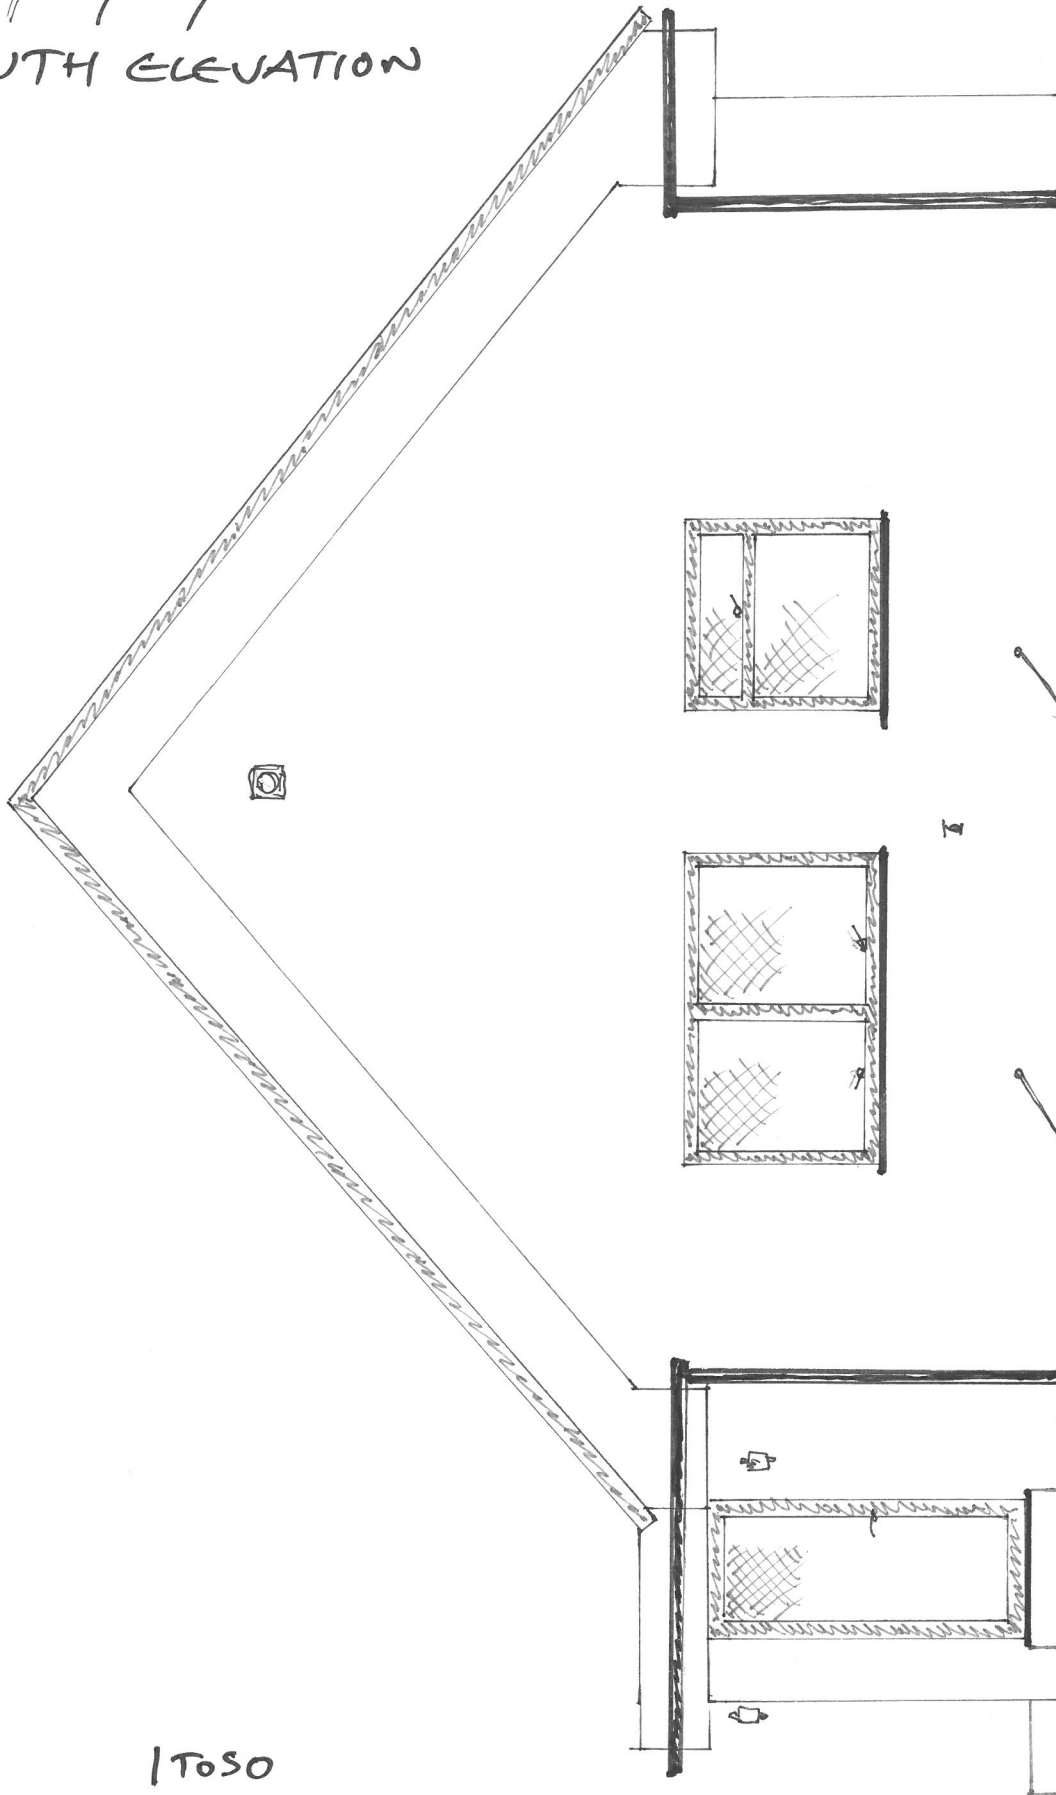

1 To 50

1000mm

2800mm

780mm
1800mm