

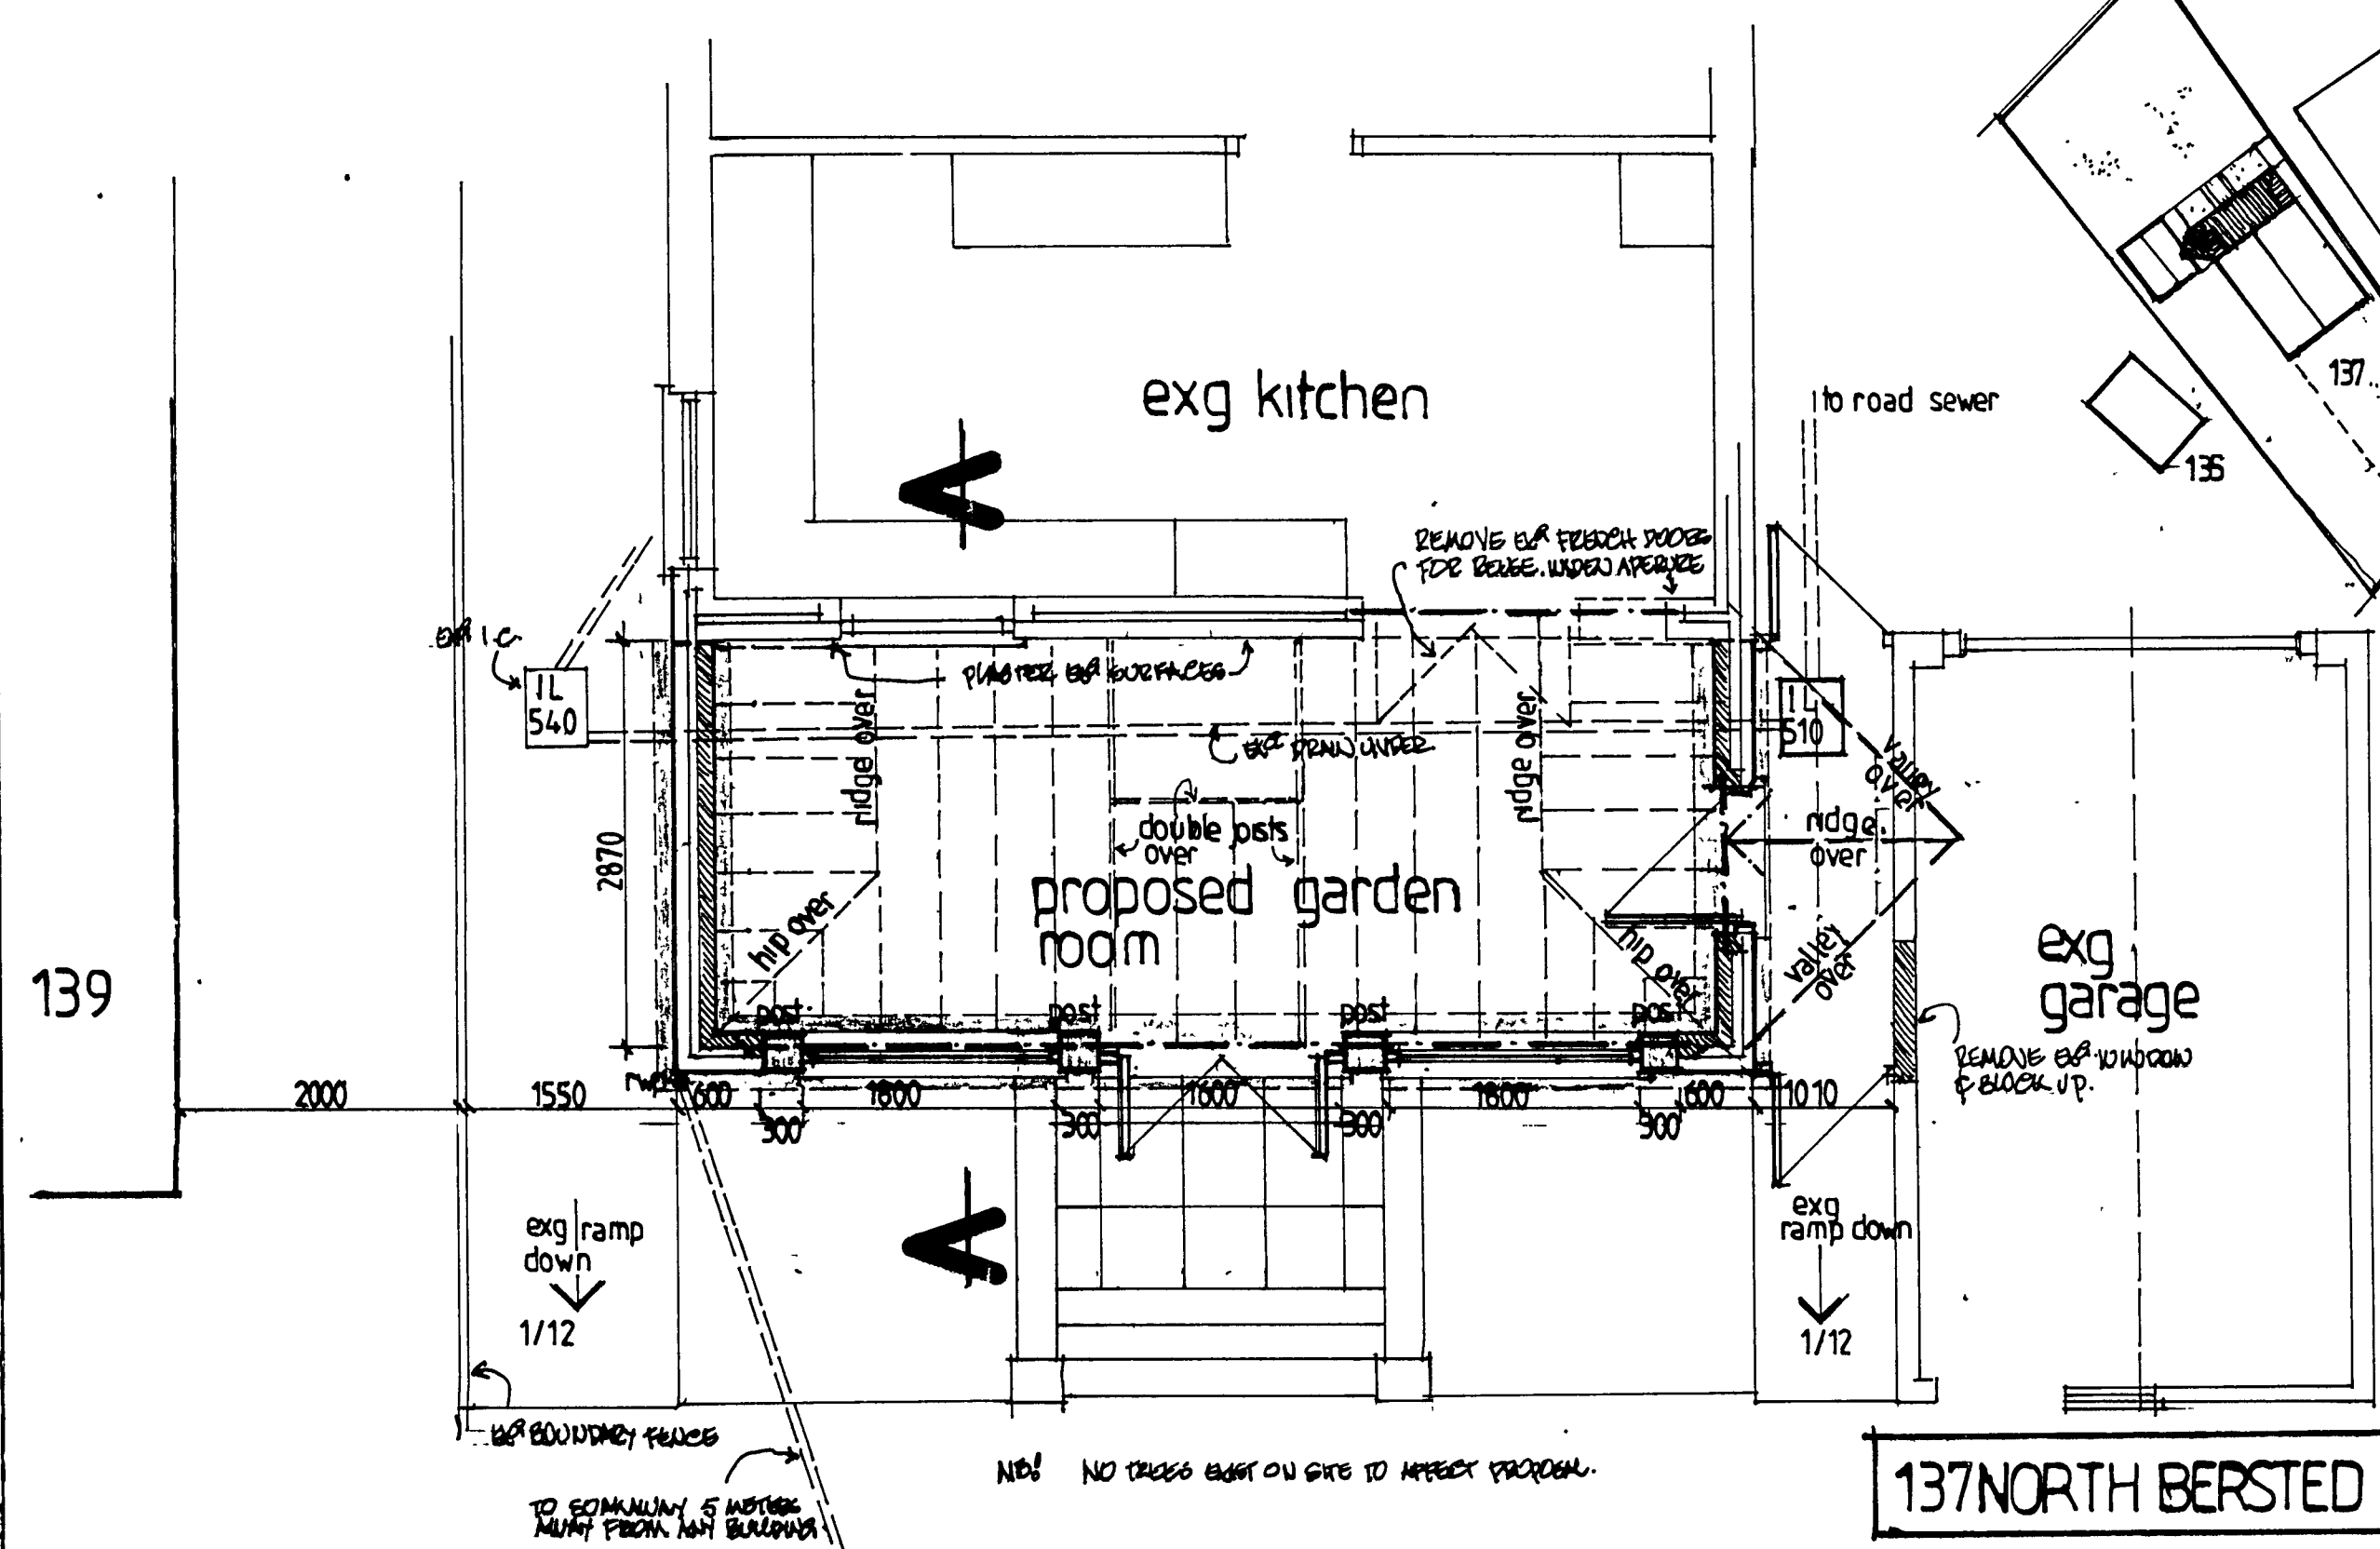
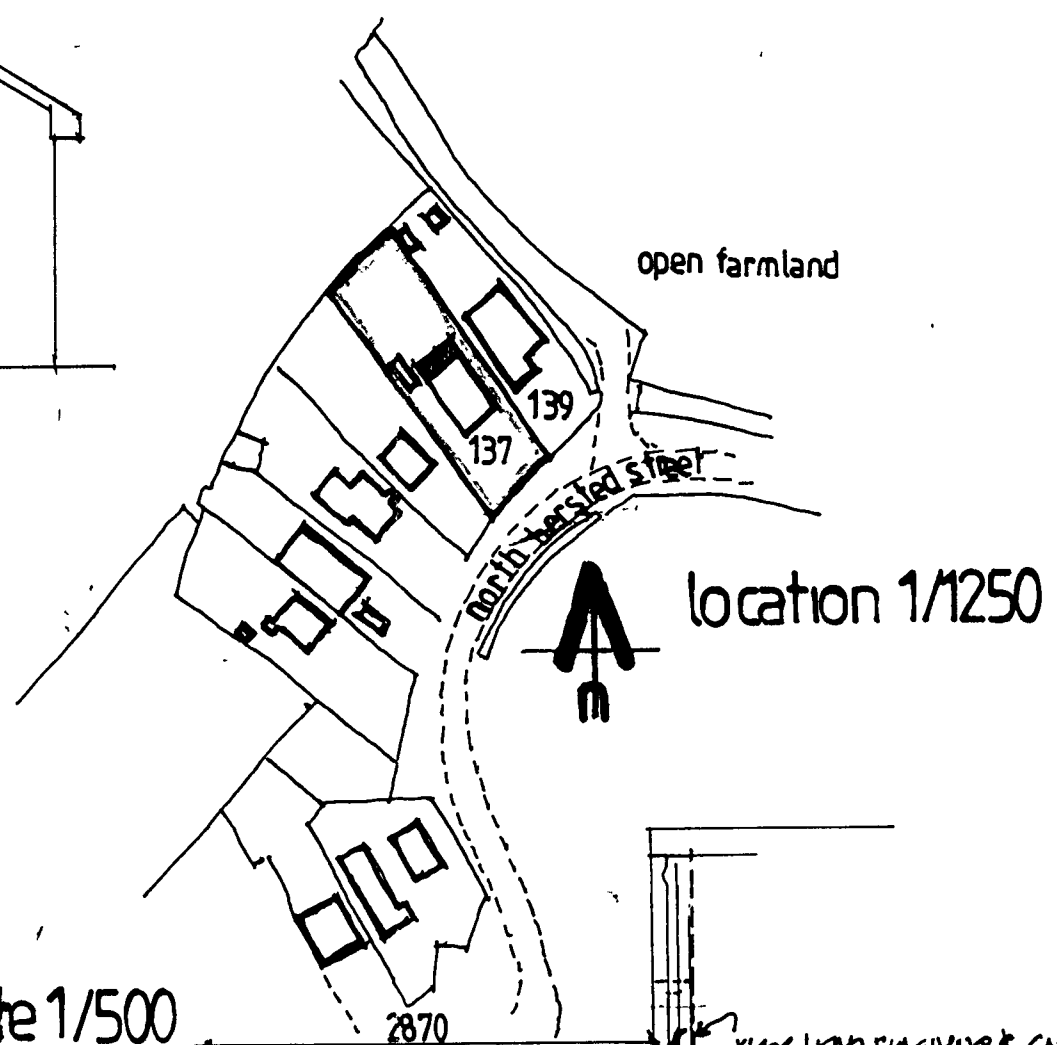
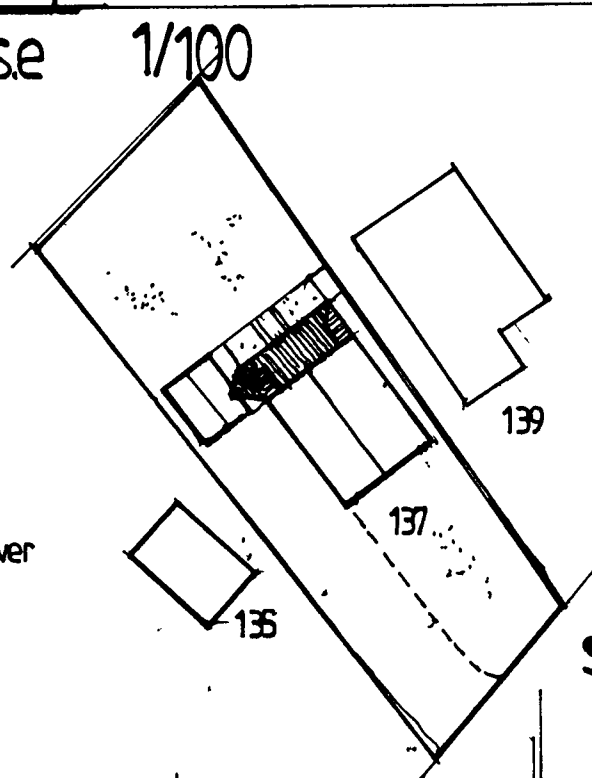


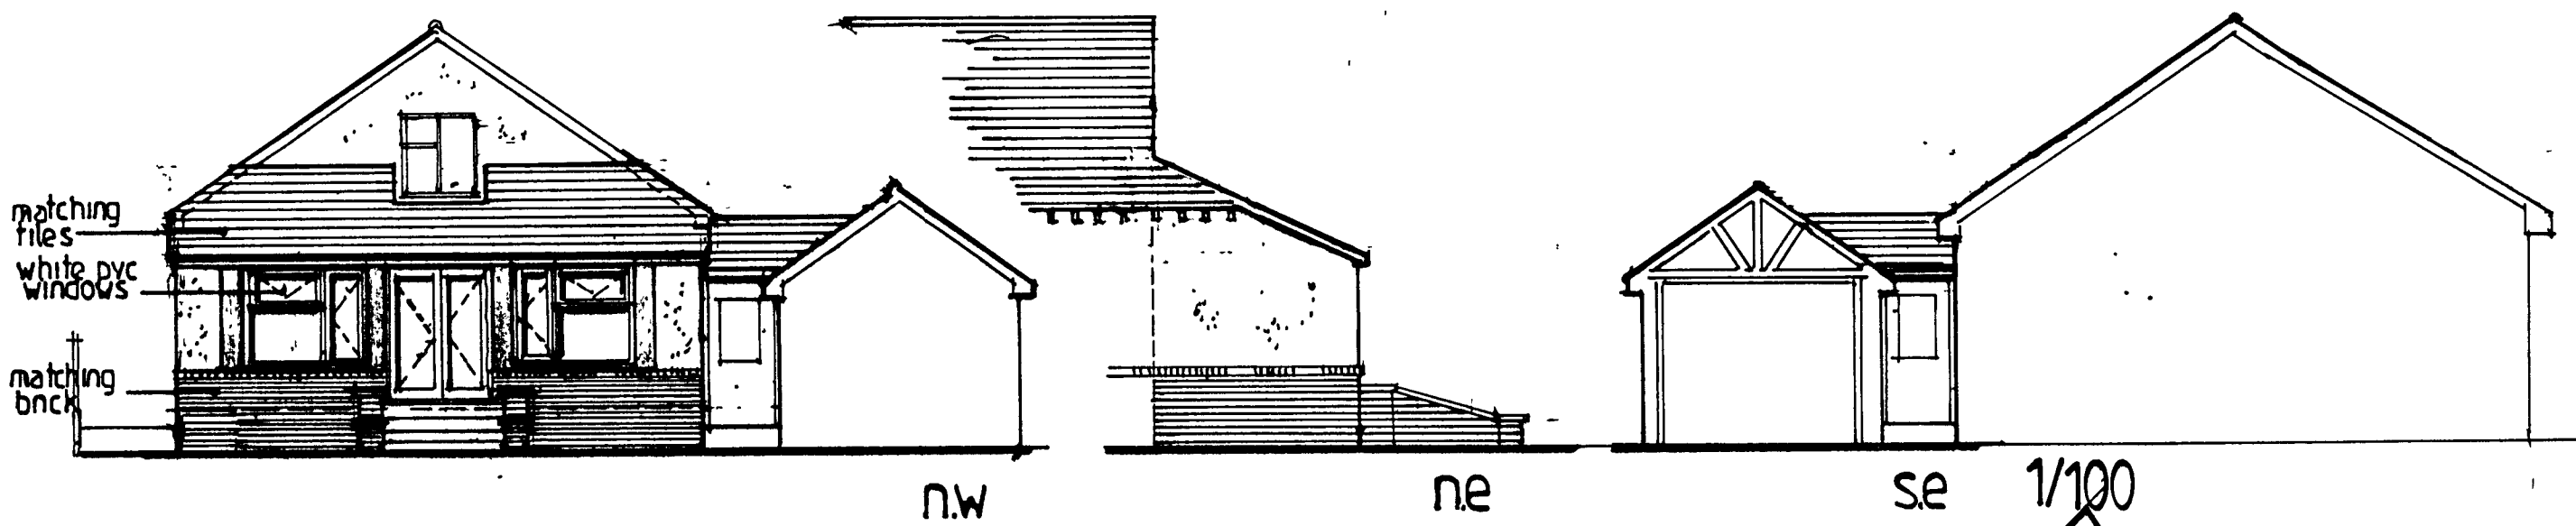

site 1/500

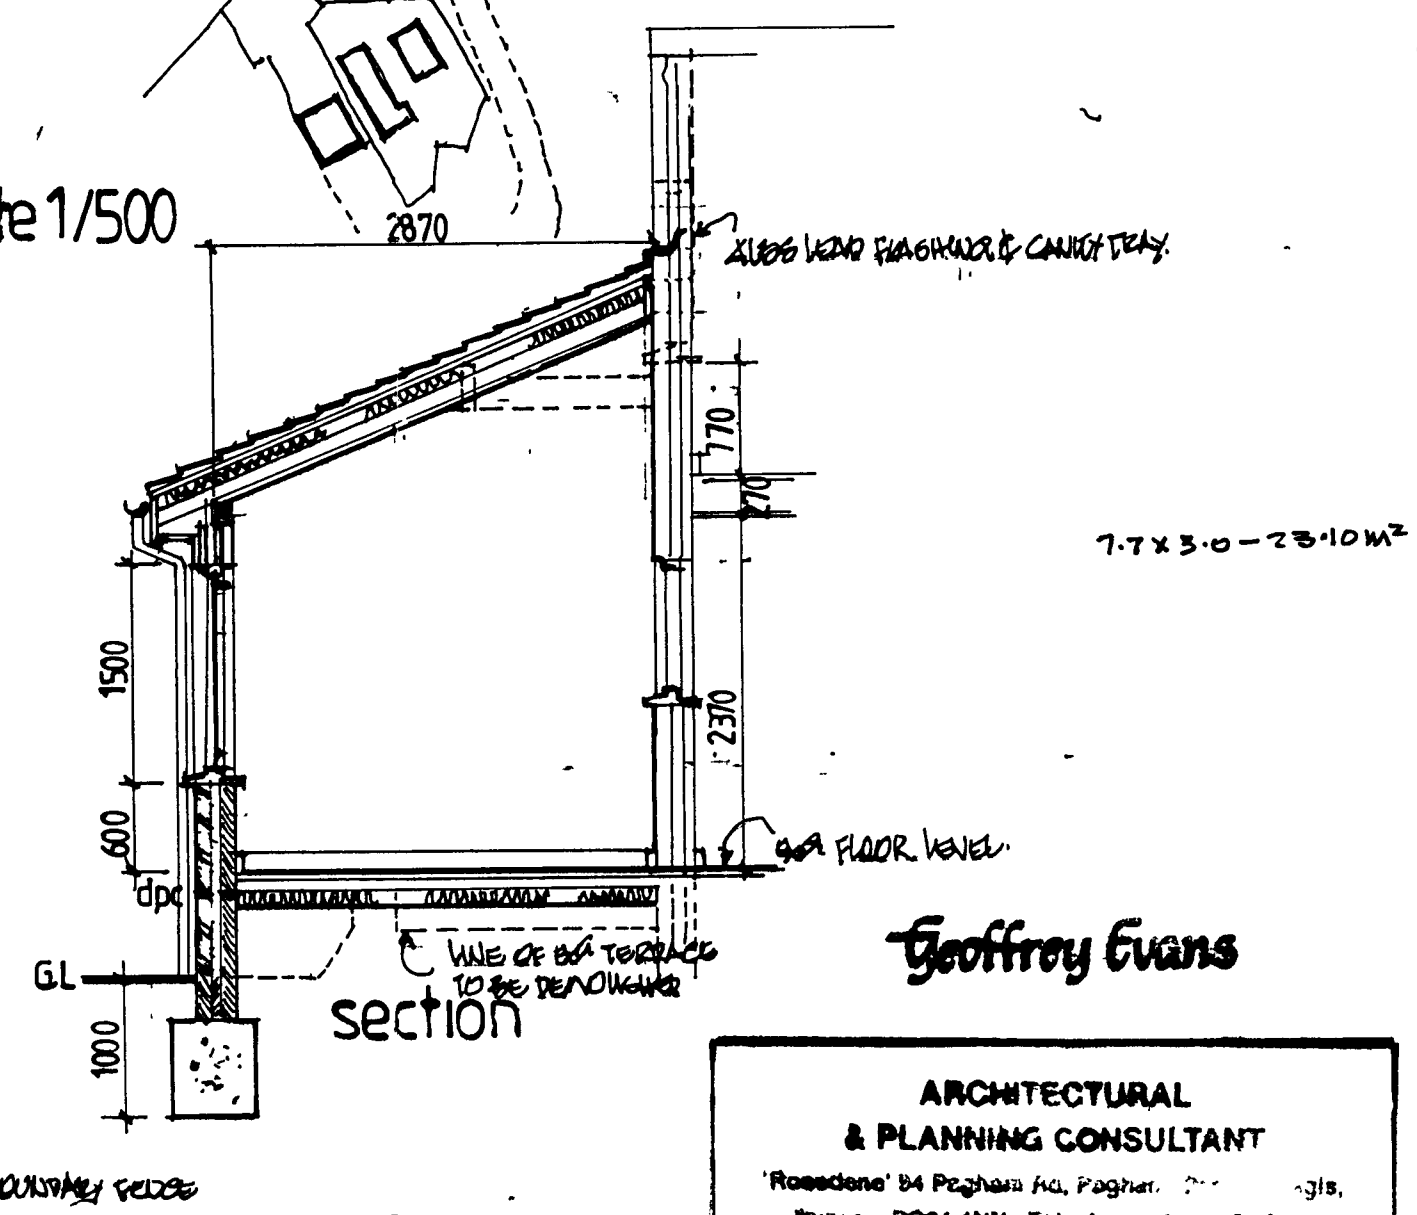

Geoffrey Evans

**ARCHITECTURAL
& PLANNING CONSULTANT**

'Rosedene' 84 Pagham Rd, Pagham, PO21 4NN Telephone: 01243 211111

GATE SCALE 1/50 No 2089

137 NORTH BERSTED ST. - GARDEN ROOM