


Copyright of this drawing is the property of Urban Edge Architecture Limited. It must not be reproduced or amended nor used in the execution of any works whether in conjunction with the proposed works for which it is prepared or otherwise without the express consent in writing of Urban Edge Architecture Limited.

Urban Edge Architecture Limited
One Scogate Mews, Scogate
Stamford, Lincolnshire, PE9 2FX.
Tel. +444 (0)1780 755 665
Fax. +444 (0)1780 755 360

For information only DO NOT SCALE

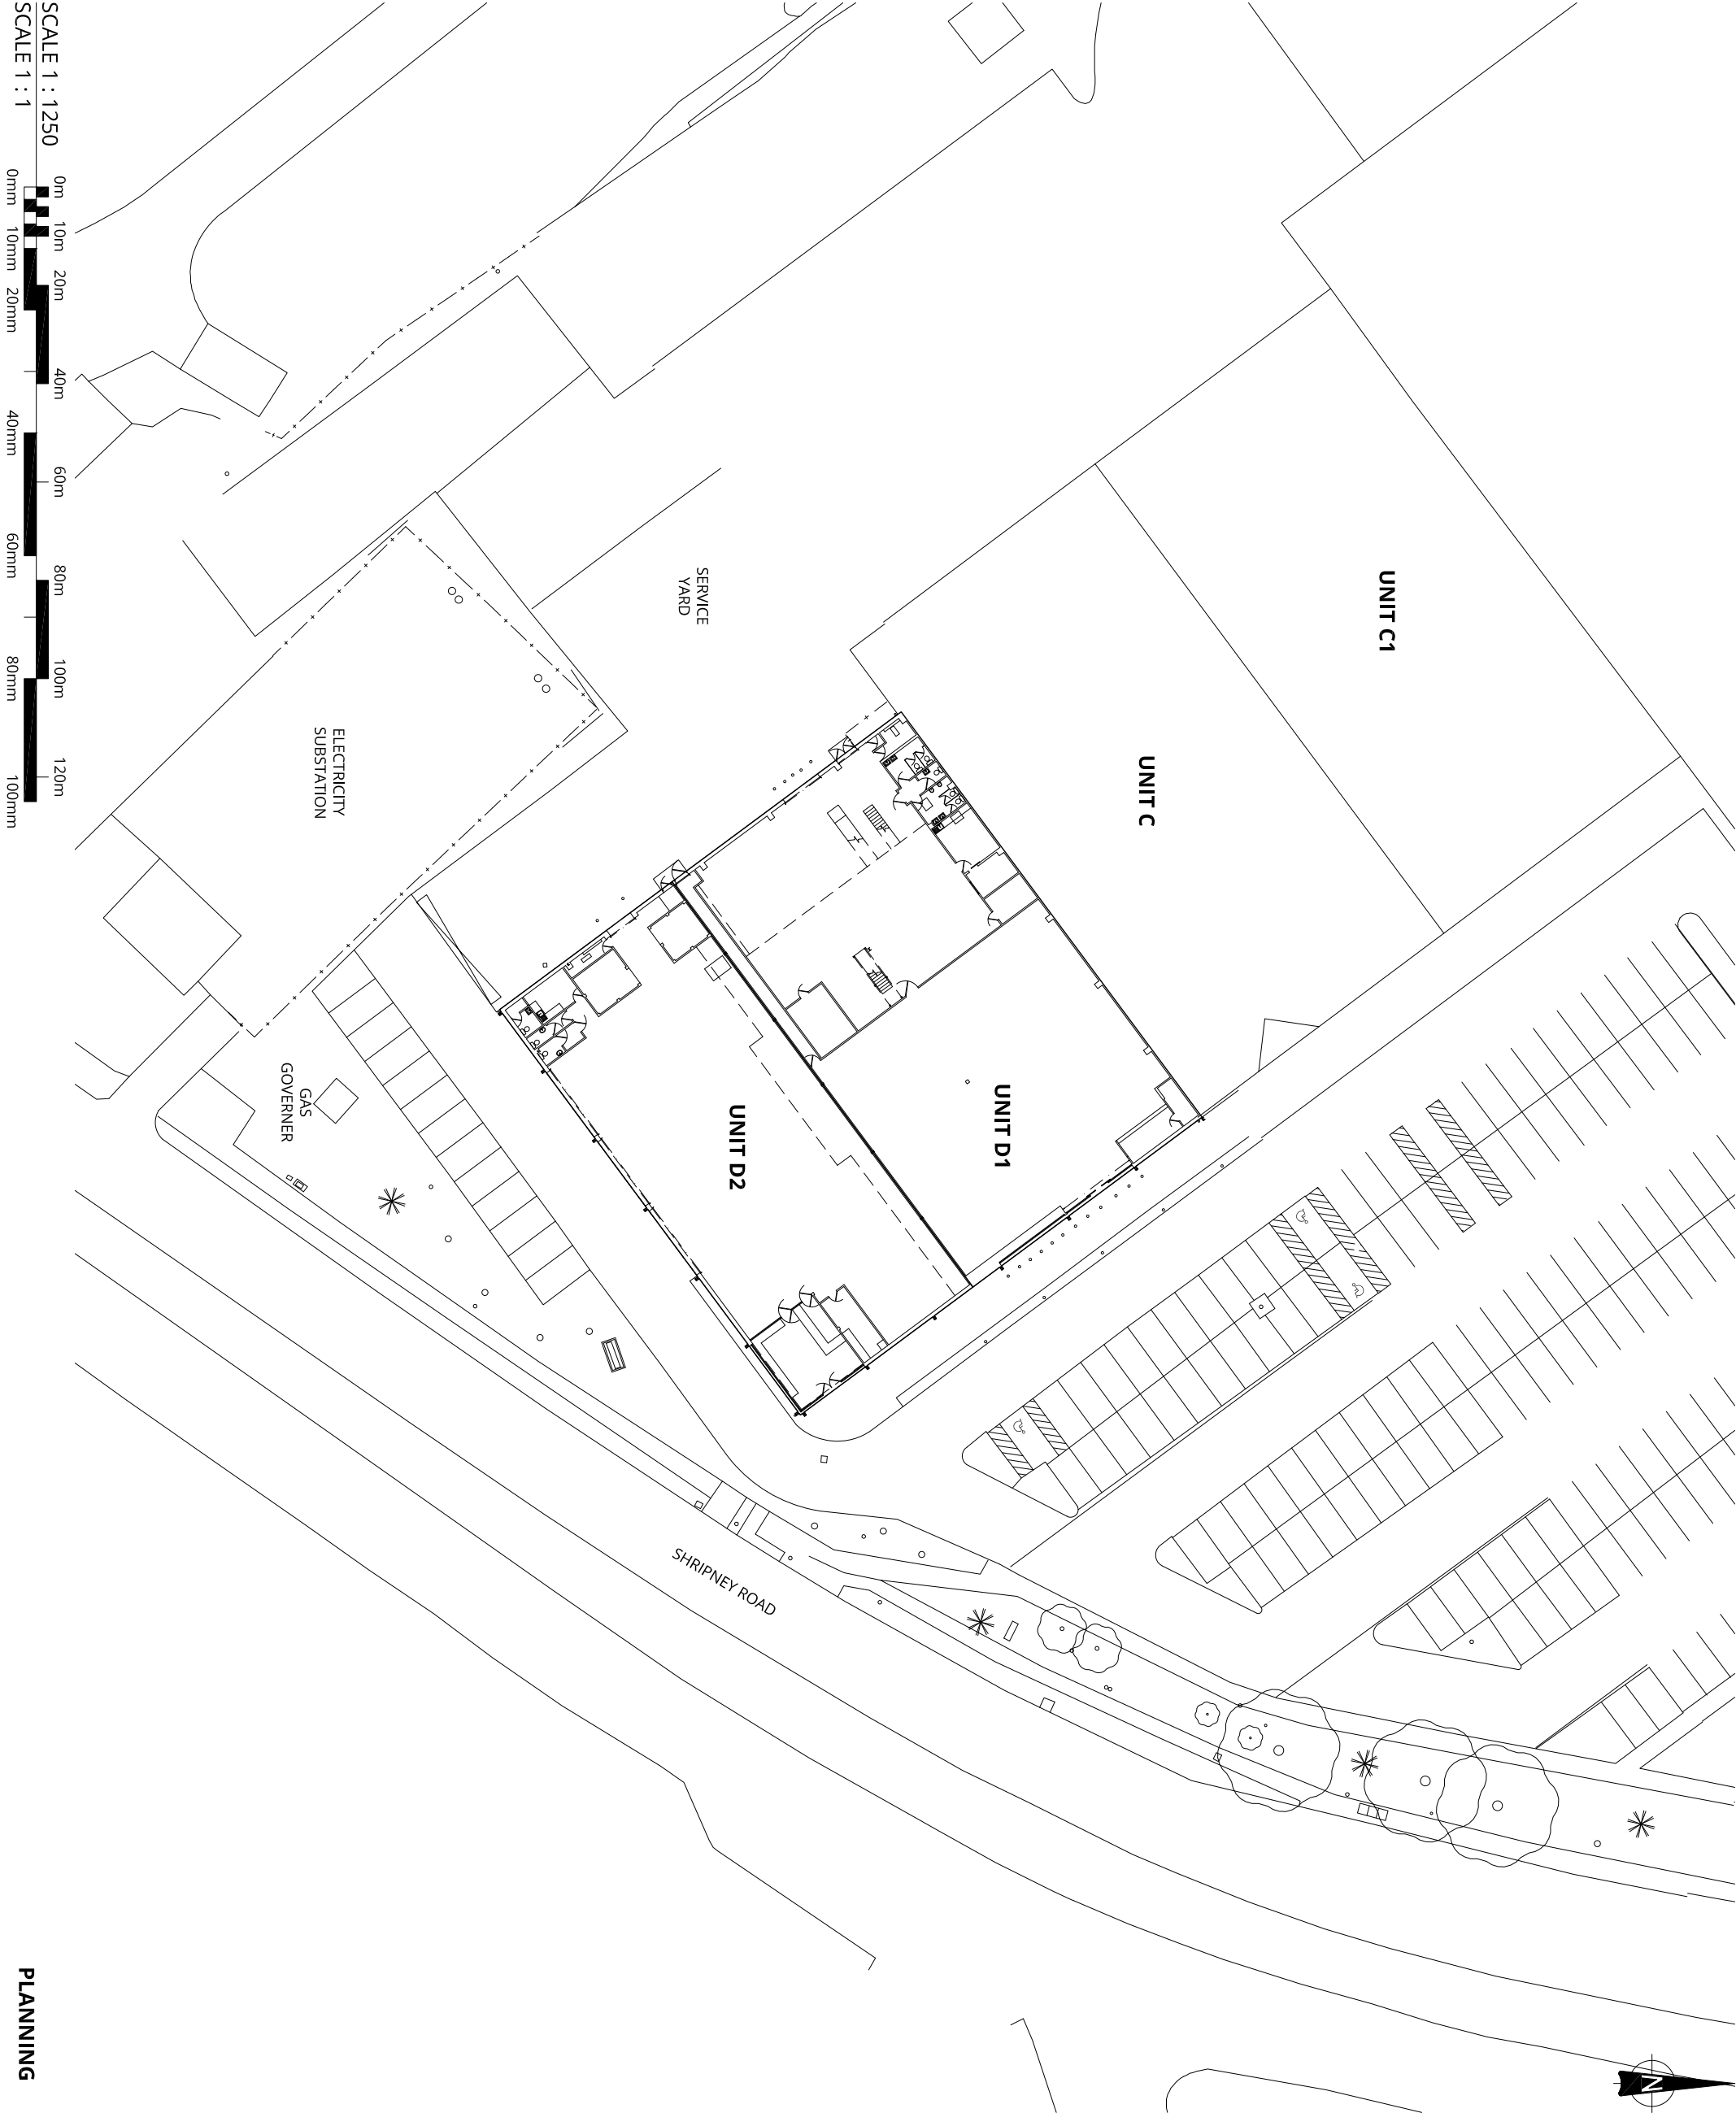

Revision	Description	Date
----------	-------------	------

URBANEDGE
architecture / masterplanning / design

Client
**BBC PENSION
TRUST LIMITED**

Project
**ARUN RETAIL PARK
BOGNOR REGIS
UNITS D1 & D2**

Drawing
**SITE BLOCK PLAN
AS EXISTING**

SCALE 1 : 1250
0m 10m 20m 40m 60m 80m 100m 120m
0mm 10mm 20mm 40mm 60mm 80mm 100mm

PLANNING

Scale	1:500 @ A3	Drawn	DH
Date	AUG 2013		
Project No. Drawing No.	1517 URB AR [08] 00 02	Revision	D00