
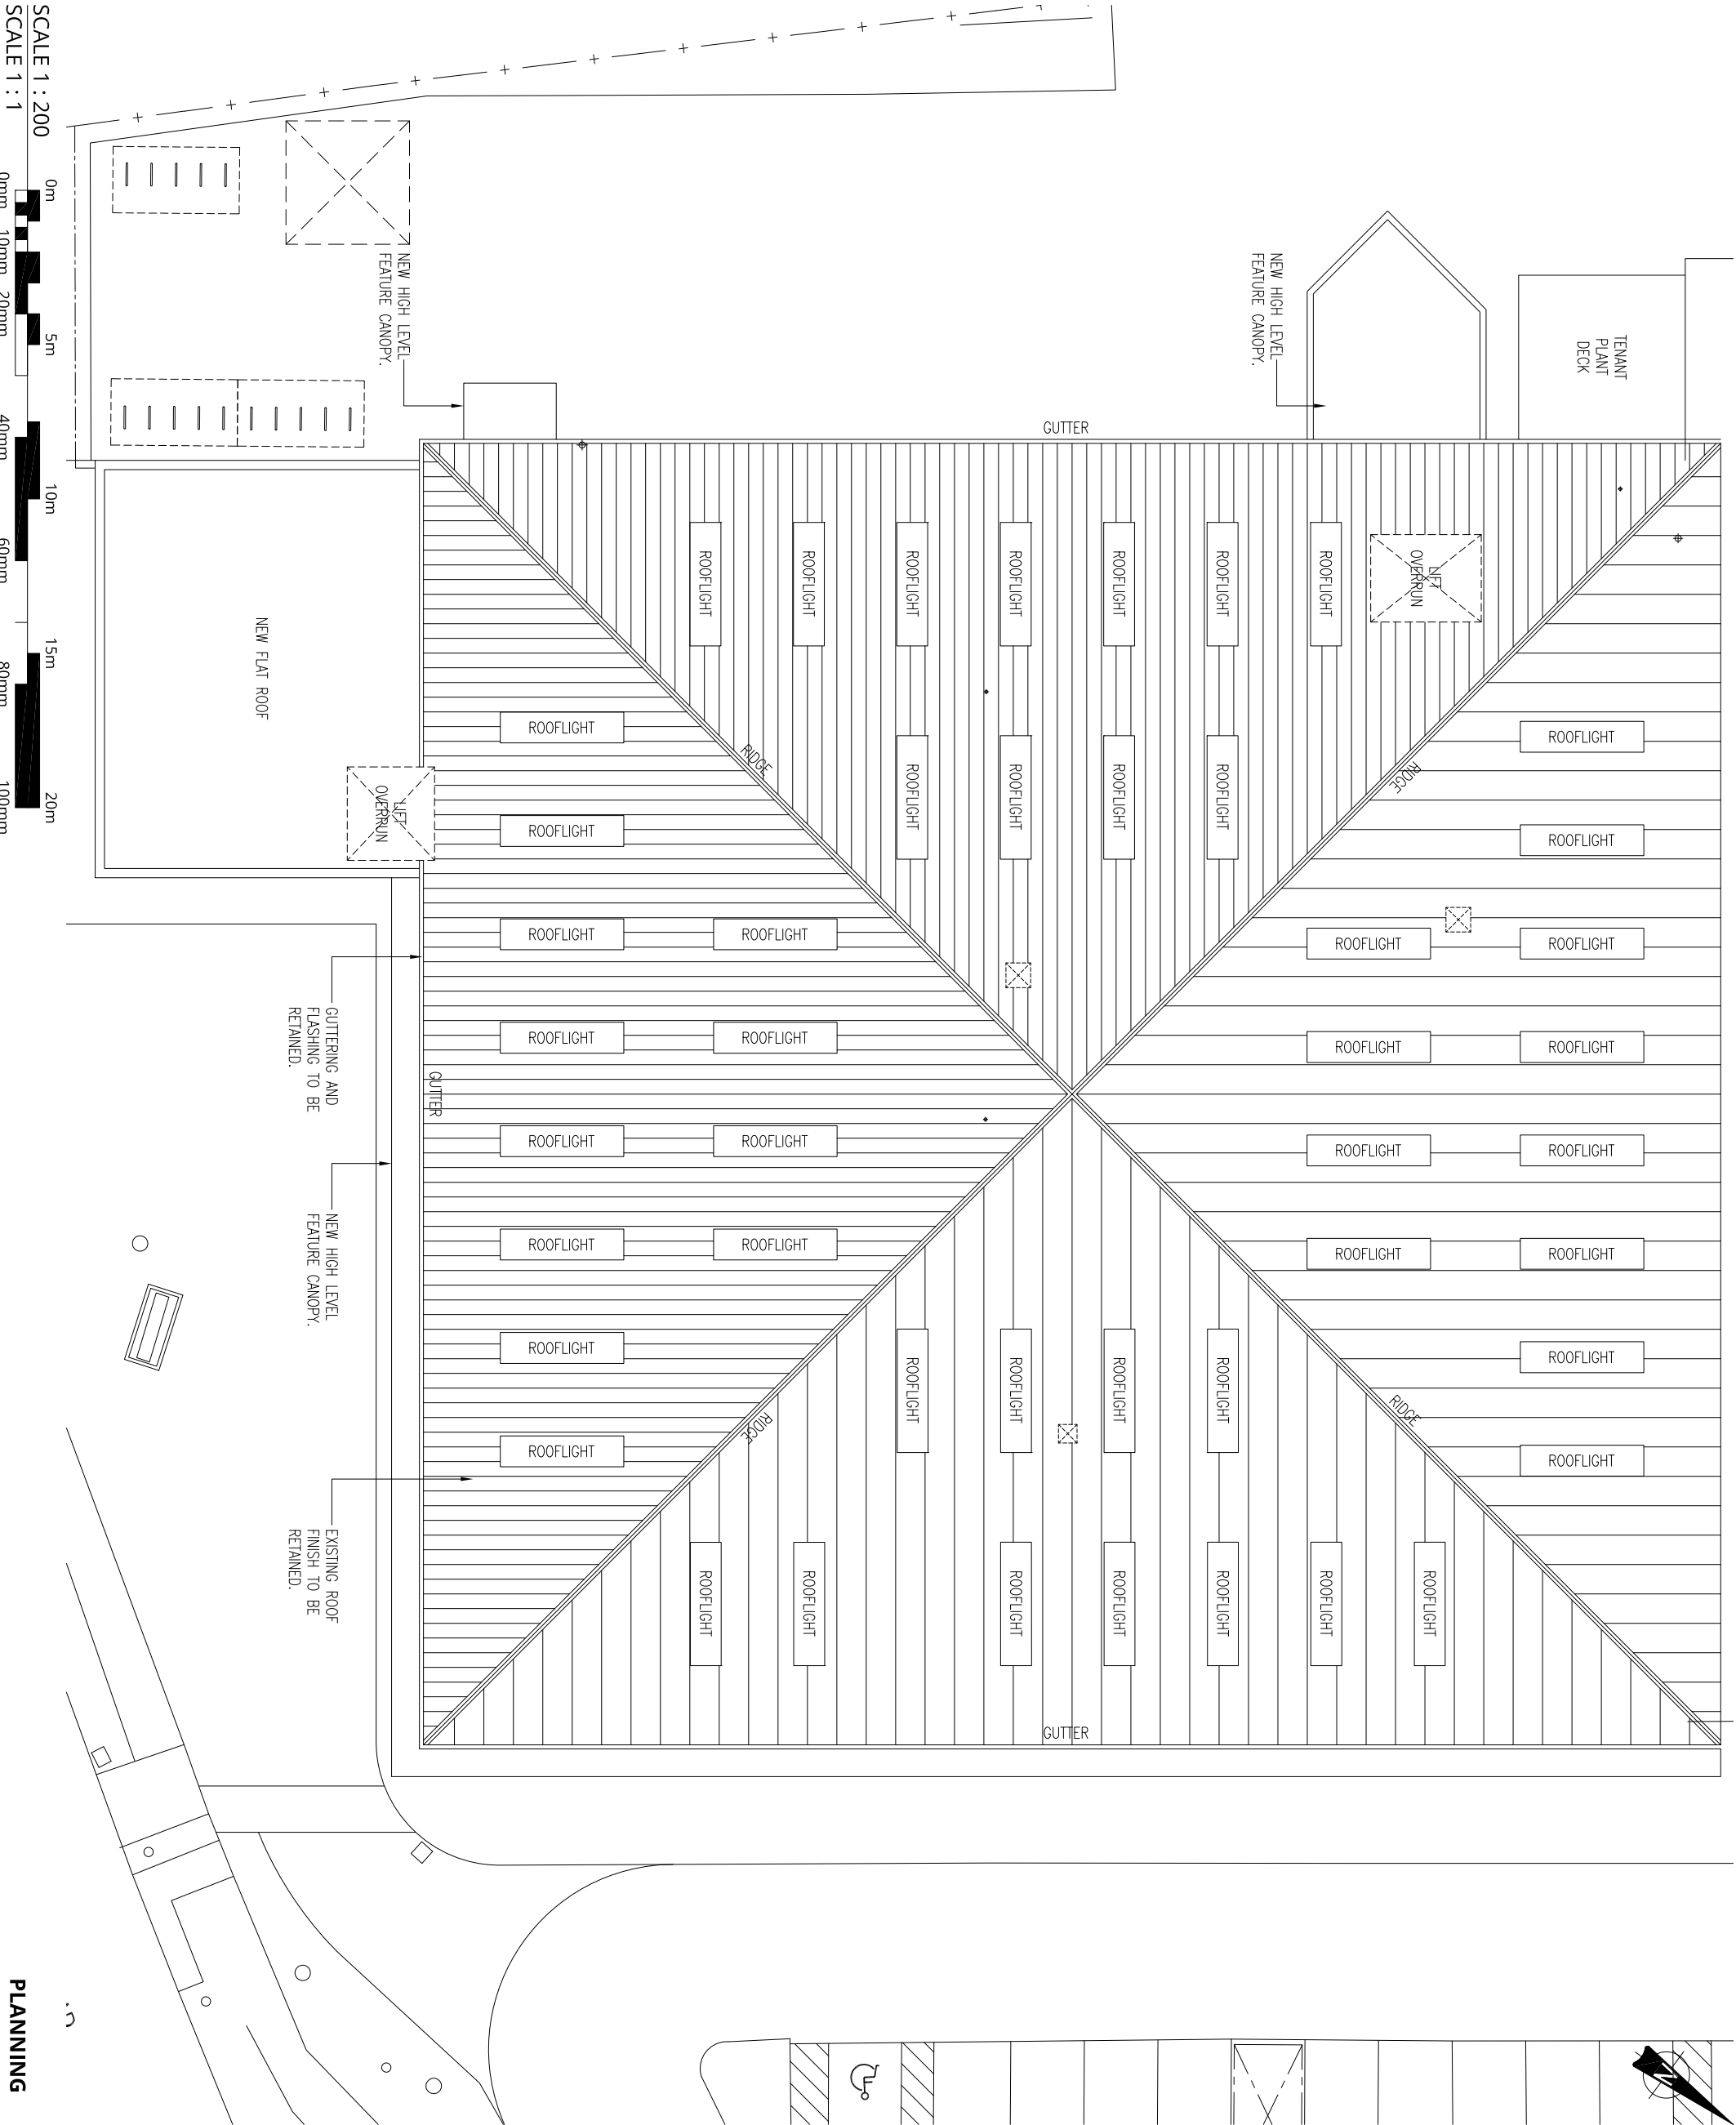


Copyright of this drawing is the property of Urban Edge Architecture Limited. It must not be reproduced or amended nor used in the execution of any works whether in conjunction with the proposed works for which it is prepared or otherwise without the express consent in writing of Urban Edge Architecture Limited.

Urban Edge Architecture Limited
One Scougate Mews, Scougate
Stamford, Lincolnshire, PE9 2RX.
Tel. +444 (0)1780 755 665
Fax. +444 (0)1780 755 360

For information only DO NOT SCALE

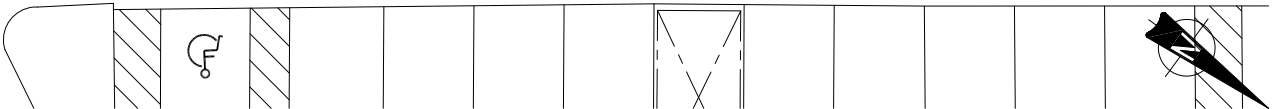

SCALE 1 : 200
SCALE 1 : 1
0m 10mm 20mm 5m 10m 15m 20m 40mm 60mm 80mm 100mm

PLANNING

Client	BBC PENSION TRUST LIMITED			
Project	ARUN RETAIL PARK BOGNOR REGIS UNITS D1 & D2			
Drawing	ROOF LEVEL PLAN AS PROPOSED			
Project No.	Scale	1:200 @ A3	Drawn	DH
1517	Date	AUG 2013		
URB AR	Drawing No.		Revision	
[08]			D00	
20 02				