

Copyright of this drawing is the property of Urban Edge Architecture Limited. It must not be reproduced or amended nor used in the execution of any works whether in conjunction with the proposed works for which it is prepared or otherwise without the express consent in writing of Urban Edge Architecture Limited.

Urban Edge Architecture Limited
One Scotgate Mews, Scotgate,
Stamford, Lincolnshire, PE9 2FX.
Tel. ++44 (0)1780 755 665
Fax. ++44 (0)1780 755 360

For information only DO NOT SCALE




Drawing

**ELEVATIONS
AS PROPOSED**

7/14/PI

Scale	1:200 @ A3	Drawn	DH
Date	AUG 2013		
Project No.	Drawing No.	Revision	
1517	URB AR [08] 70 02	D00	

ARUN DISTRICT COUNCIL BE/37/14/PI

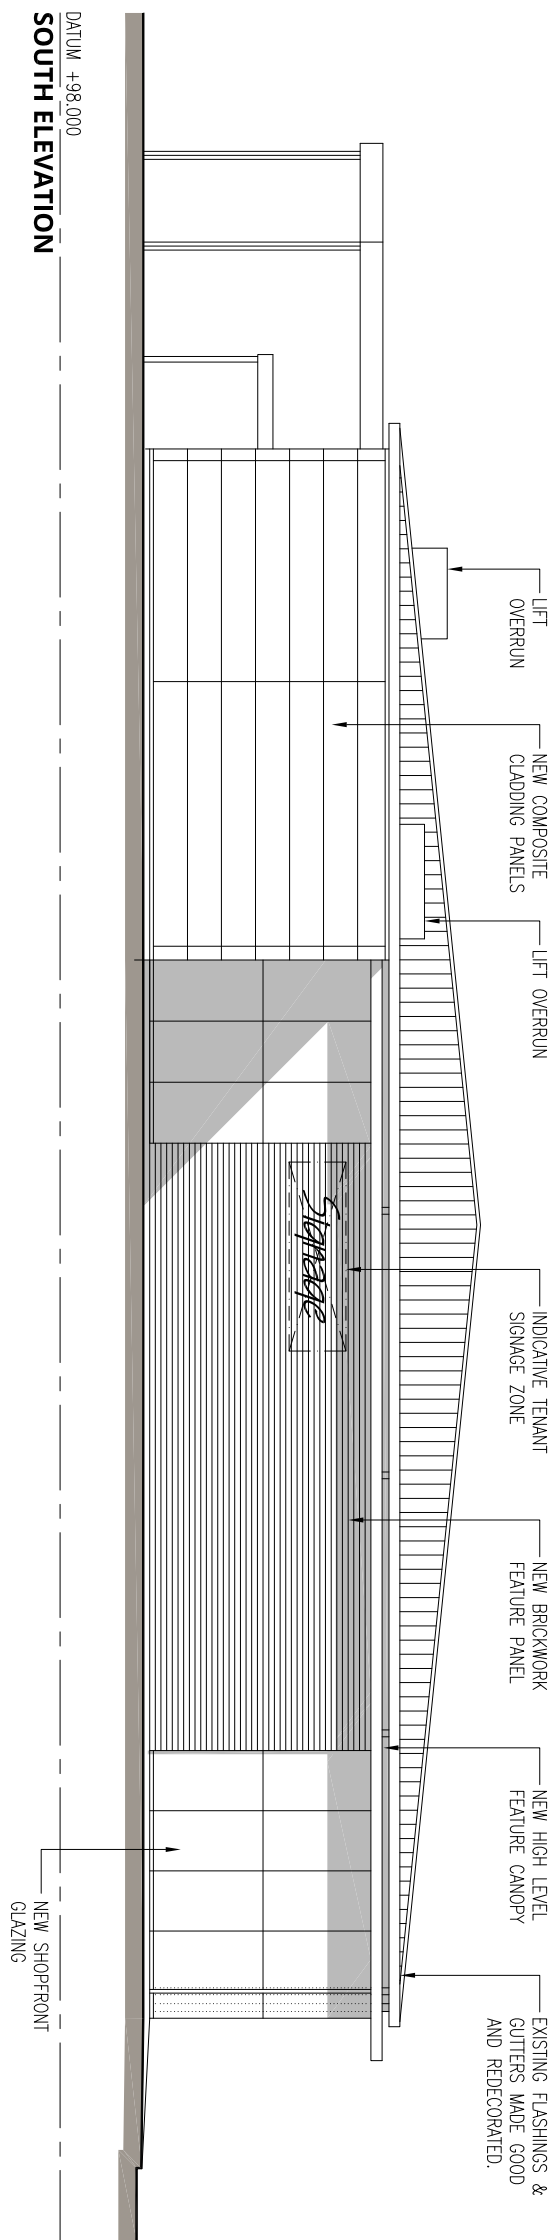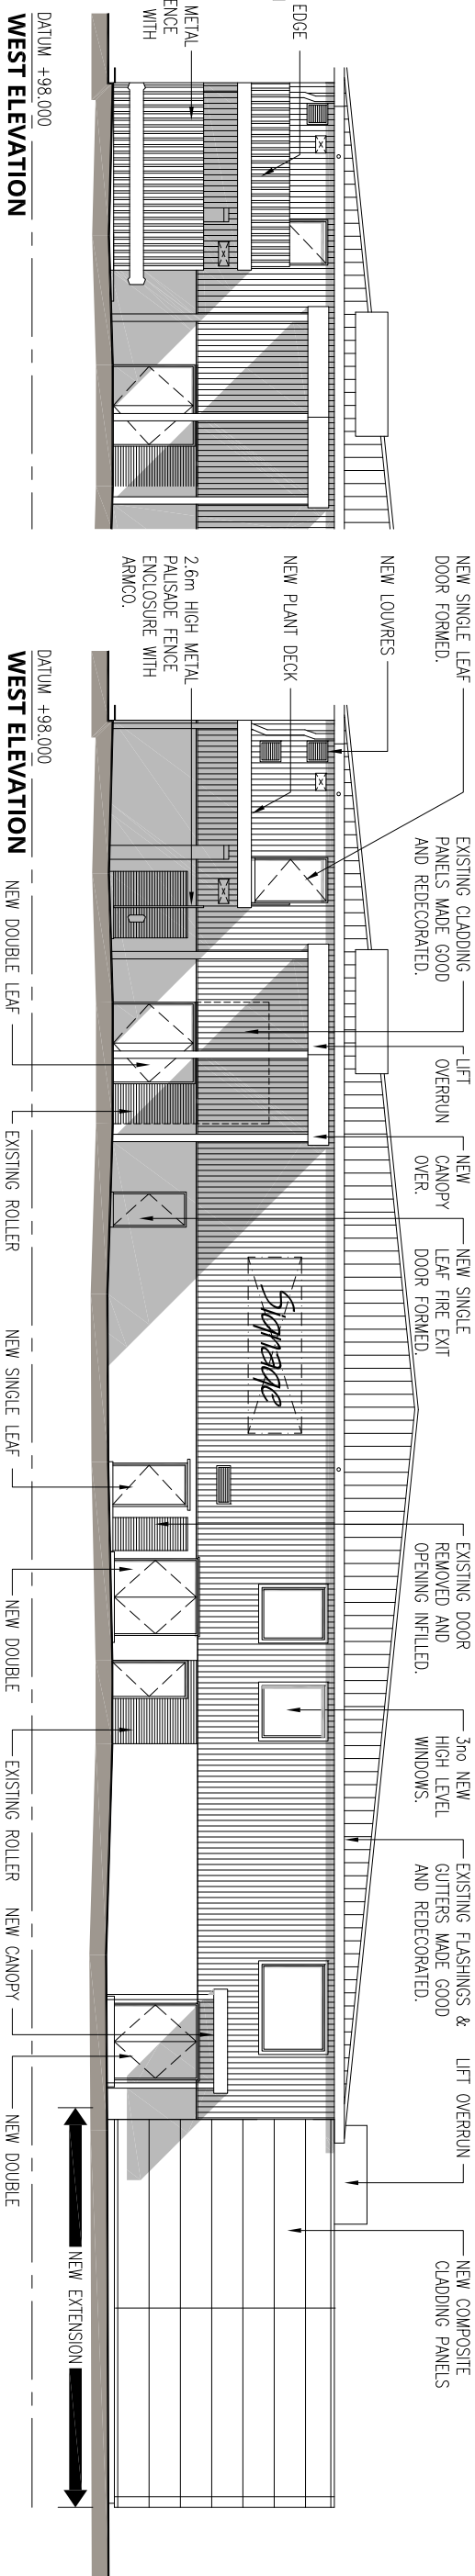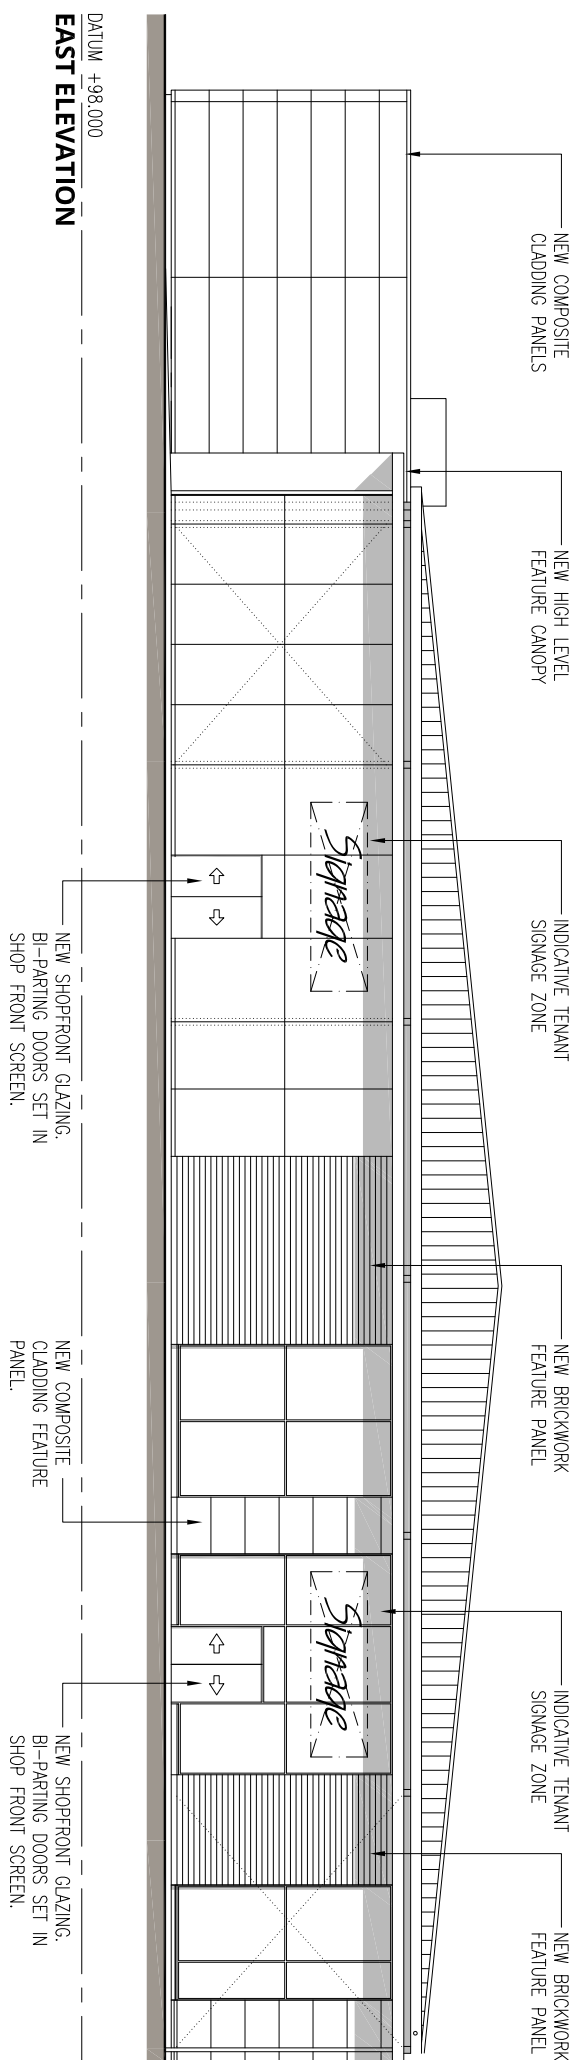

PLANNING