
Copyright of this drawing is the property of Urban Edge Architecture Limited. It must not be reproduced or amended nor used in the execution of any works whether in conjunction with the proposed works for which it is prepared or otherwise without the express consent in writing of Urban Edge Architecture Limited.


Urban Edge Architecture Limited
One Scotgate Mews, Scotgate,
Stamford, Lincolnshire, PE9 2FX.

Tel. ++44 (0)1780 755 665
Fax. ++44 (0)1780 755 360


For information only DO NOT SCALE

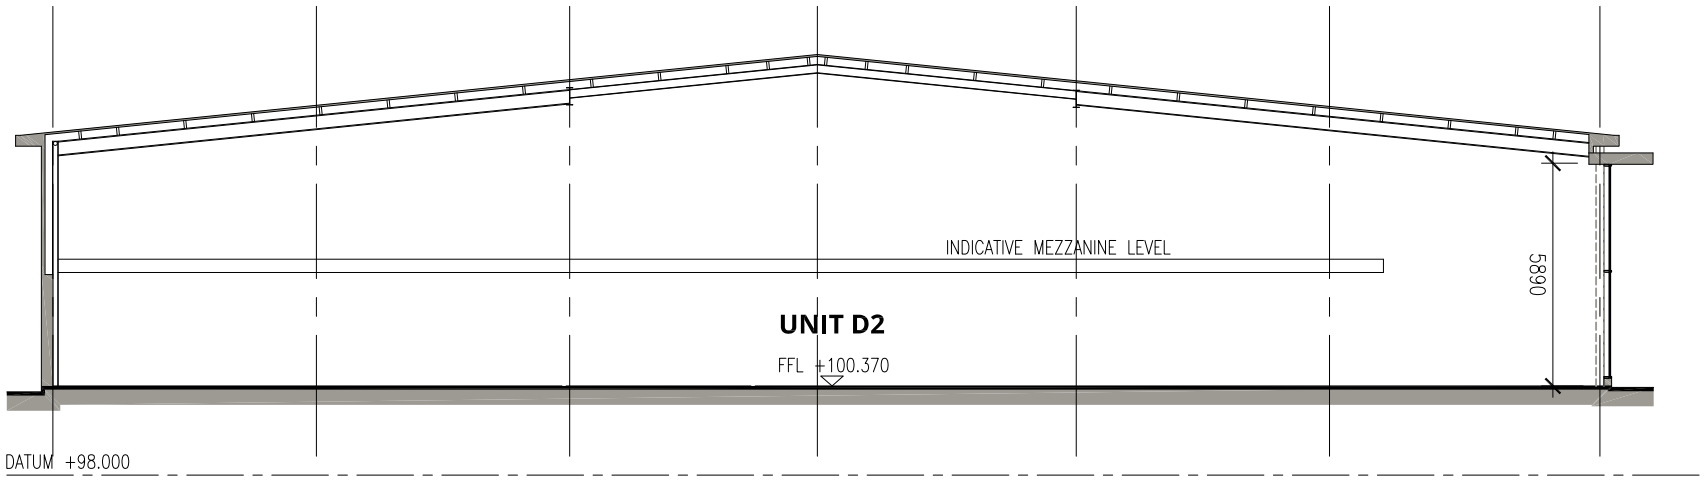

SECTION A-A

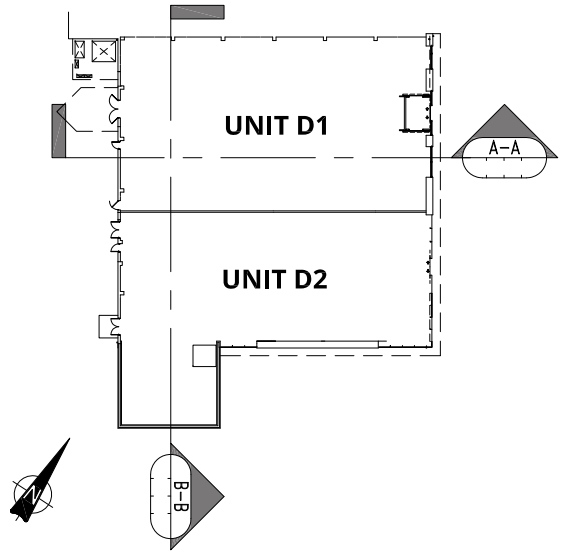

KEY PLAN
SCALE 1:1000

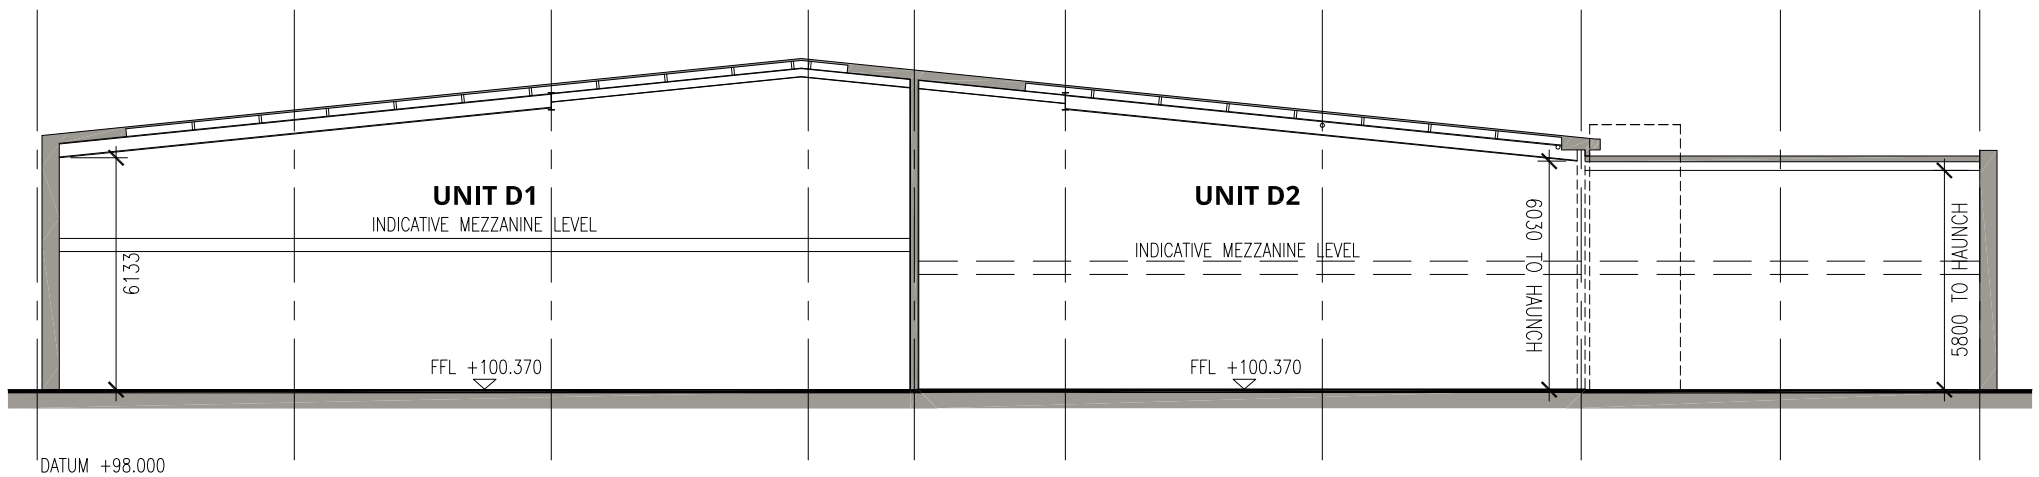

SECTION B-B

SCALE 1 : 200
SCALE 1 : 1

0m 5m 10m 15m 20m
0mm 10mm 20mm 40mm 60mm 80mm 100mm

AGREEMENT FOR LEASE

Revision	Description	Date

URBANEDGE
architecture / masterplanning / design

Client
BBC PENSION TRUST LIMITED

Project
ARUN RETAIL PARK
BOGNOR REGIS
UNITS D1 & D2

Drawing
SECTIONS AS PROPOSED

Scale	1:200 @ A3	Drawn	AMB
Date	AUGUST 2013		
Project No.	Drawing No.		Revision
1517	URB AR [08] 80 02		D00

ARUN DISTRICT COUNCIL BE/37/14/PL