




TYPICAL SECTION THROUGH IMPERMEABLE MACADAM ROAD
Scale 1:20

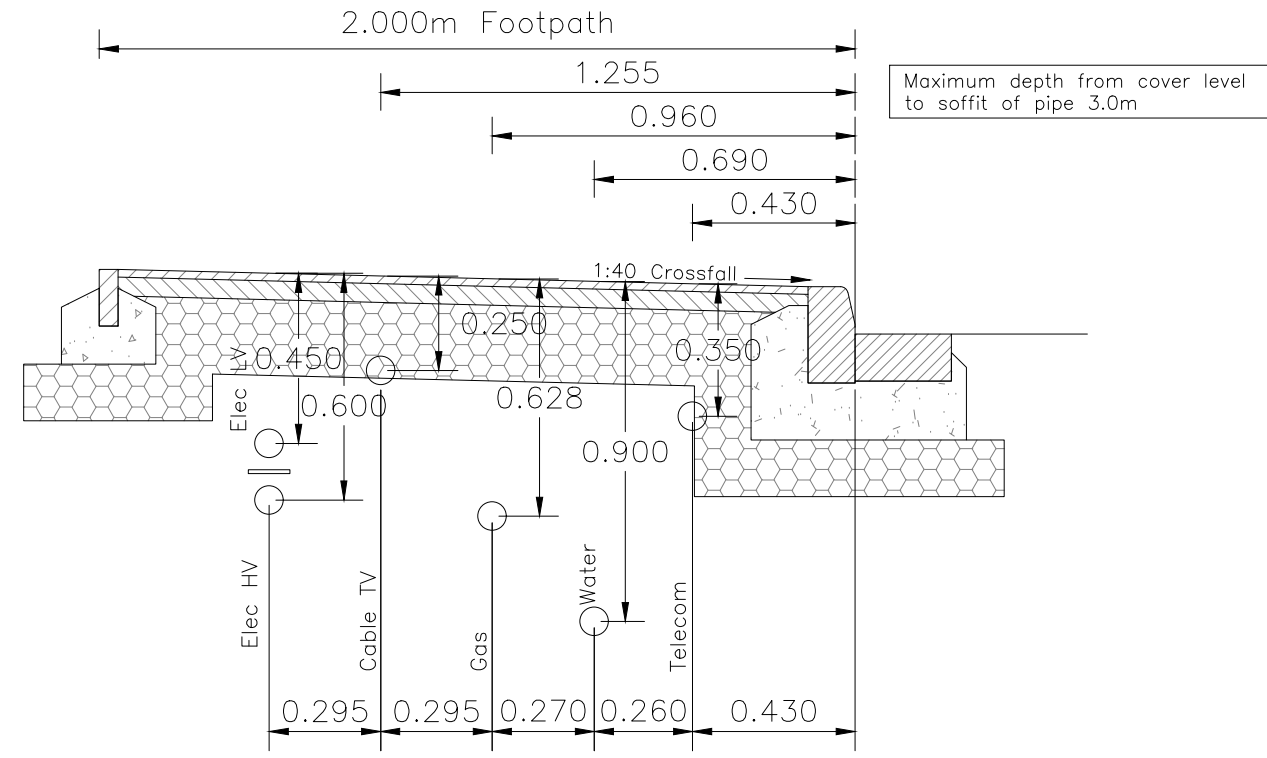


SERVICE POSITIONS UNDER FOOTPATH
Scale 1:20

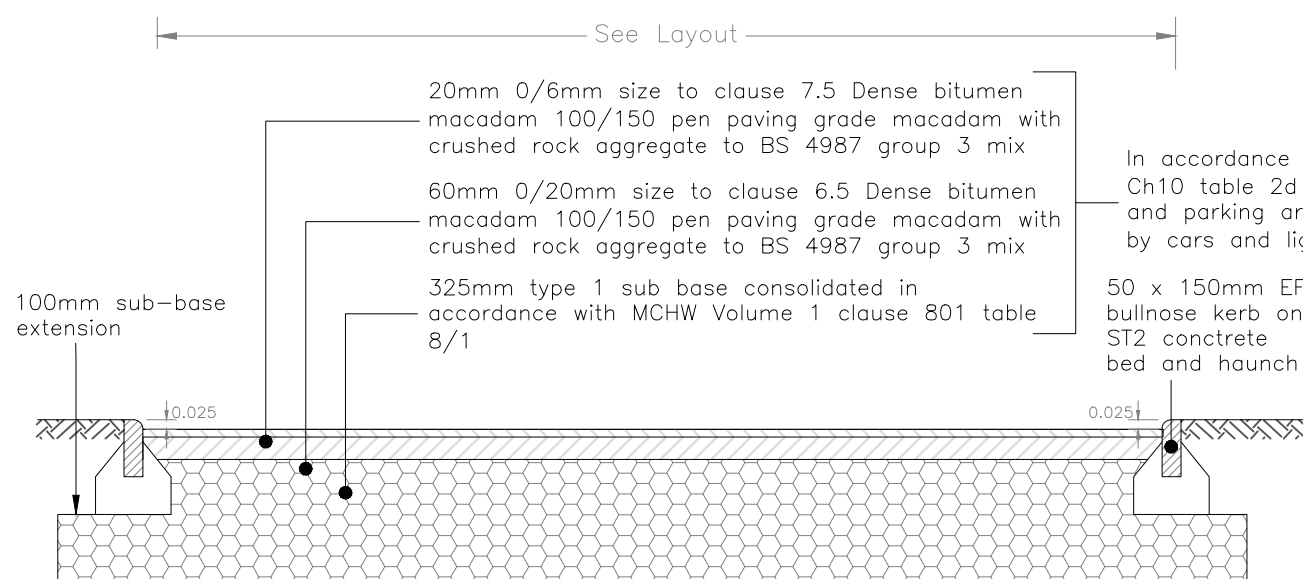


PRIVATE DRIVE-MACADAM CONSTRUCTION
Scale 1:20

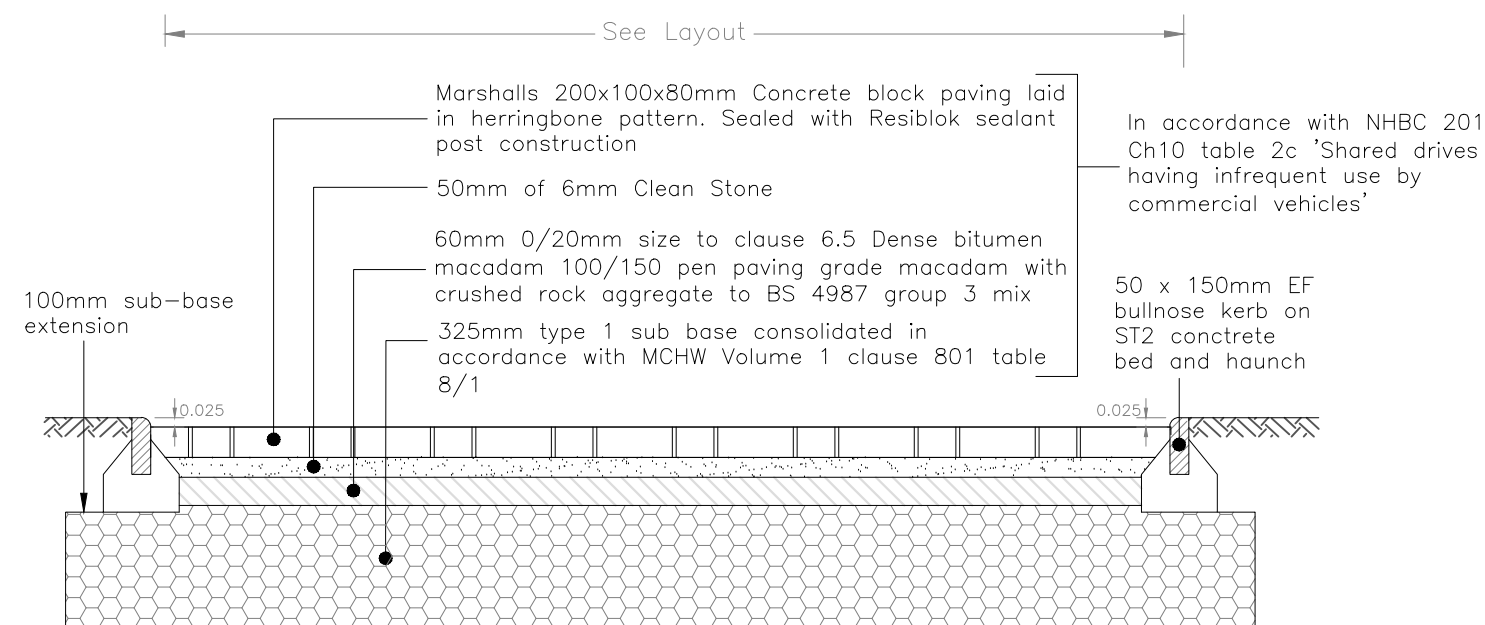


SHARED BLOCK PAVED DRIVEWAY
Scale 1:20

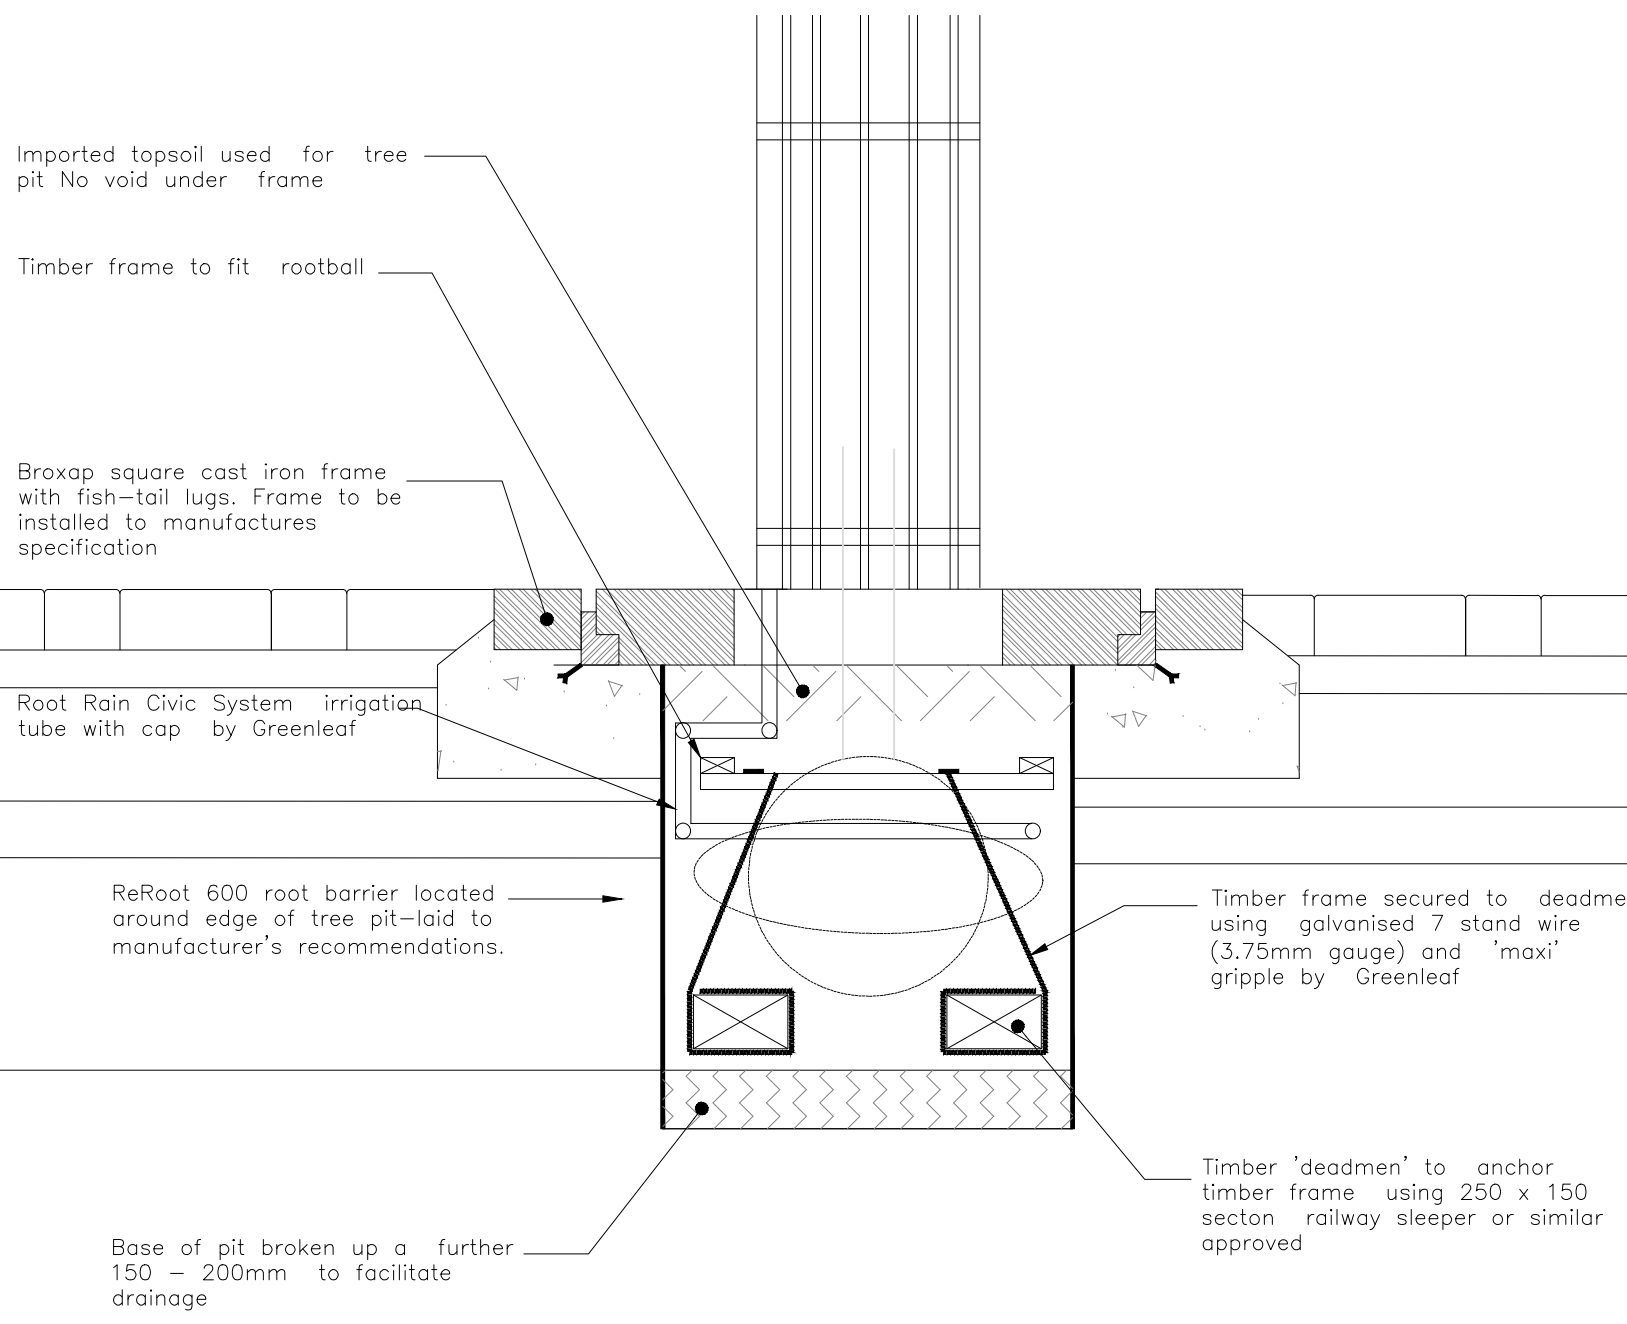


IRON TREE PIT DETAIL
Scale 1:20

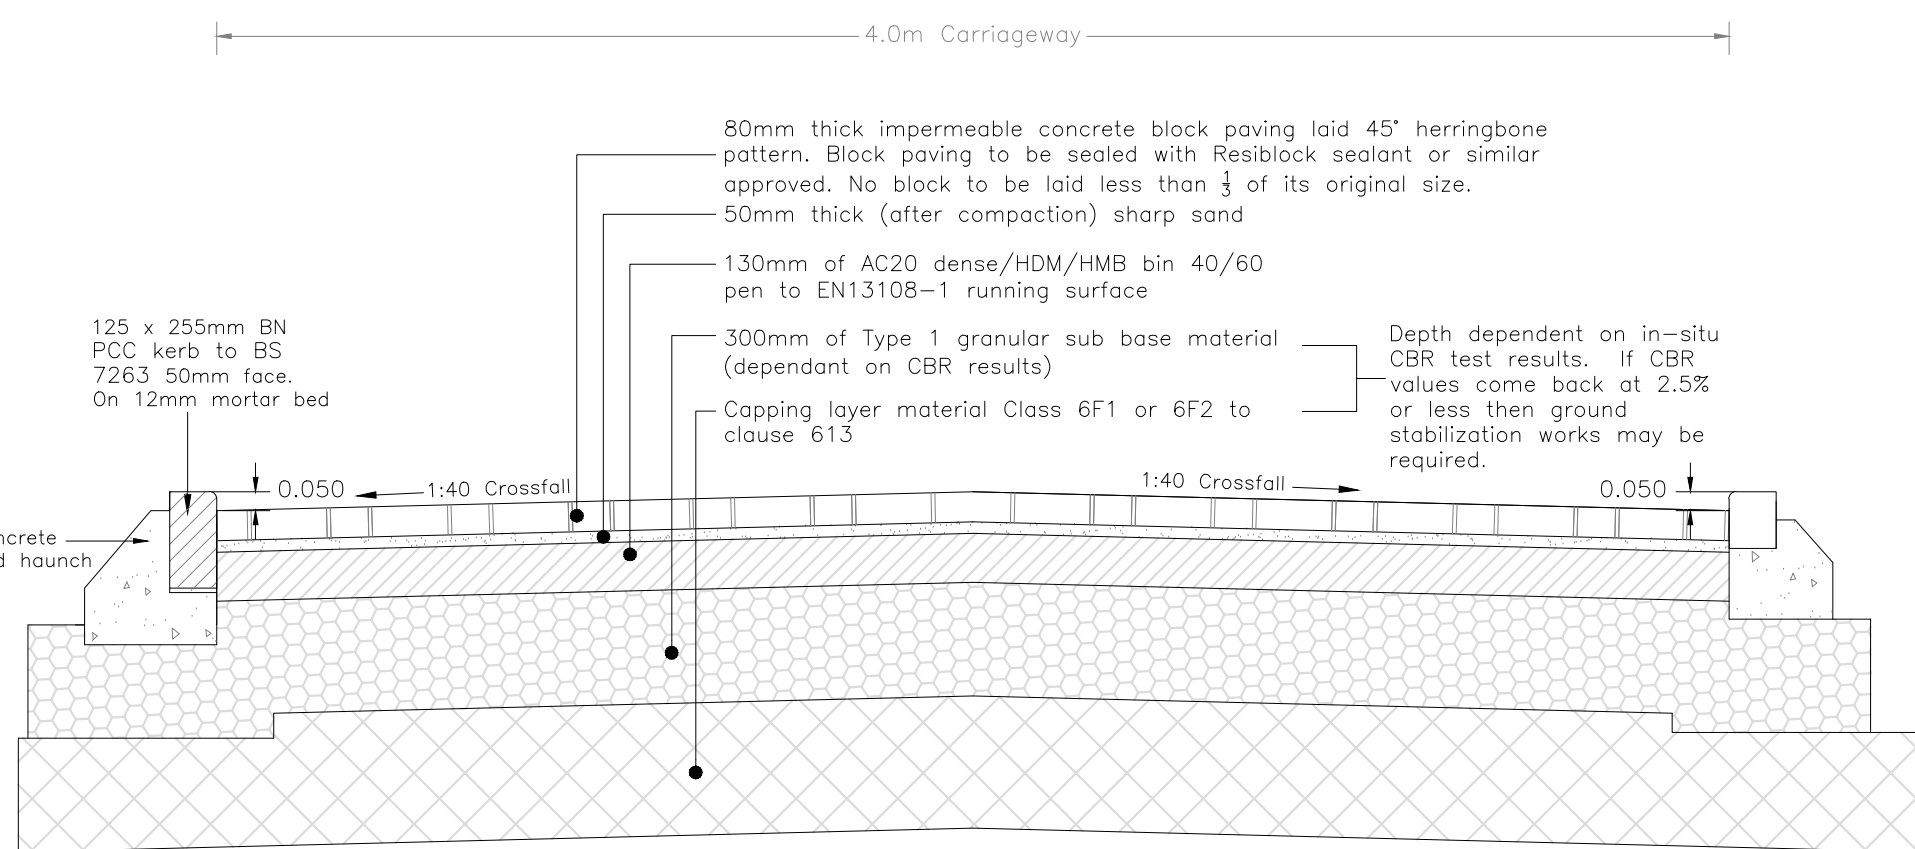


TYPICAL SECTION THROUGH IMPERMEABLE
BLOCK PAVED CARRIAGEWAY - RAISED TABLE
Scale 1:20

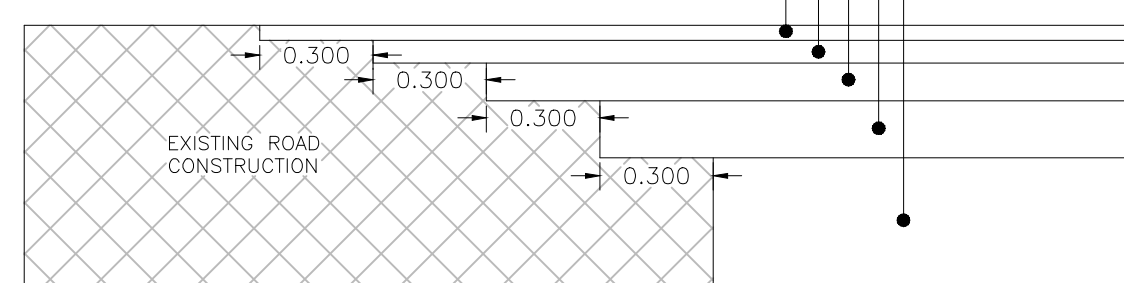

ROAD TIE-IN DETAIL BETWEEN EXISTING AND
PROPOSED ROAD
Scale 1:20

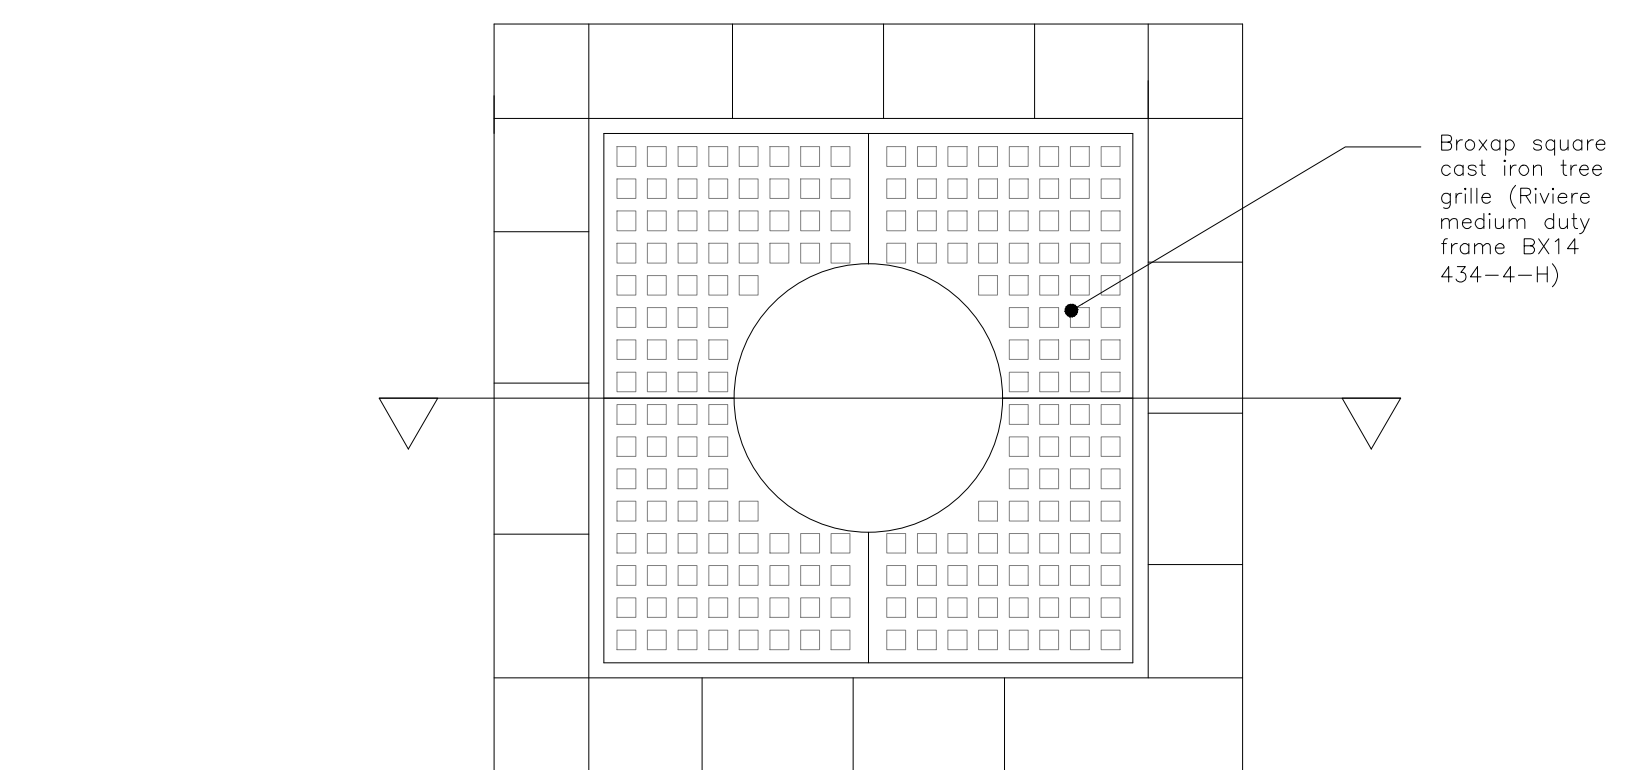


TYPICAL CROSSING PLAN DETAIL
Scale 1:50

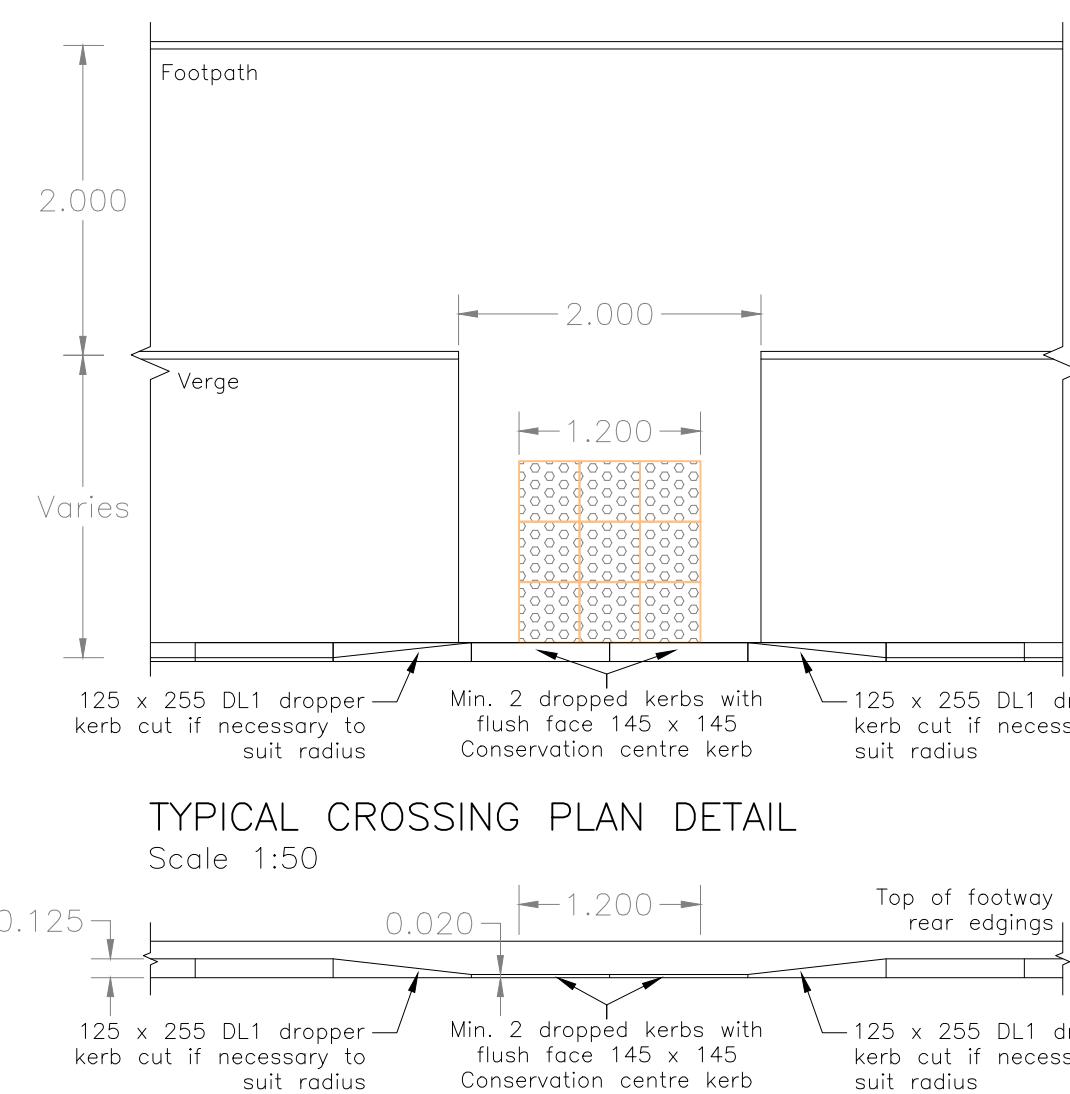


TYPICAL CROSSING ELEVATION DETAIL
Scale 1:50

ALL TACTILE PAVING TO BE LAID IN ACCORDANCE WITH THE DETR DOCUMENT 'GUIDANCE ON THE USE OF TACTILE PAVING SURFACES'

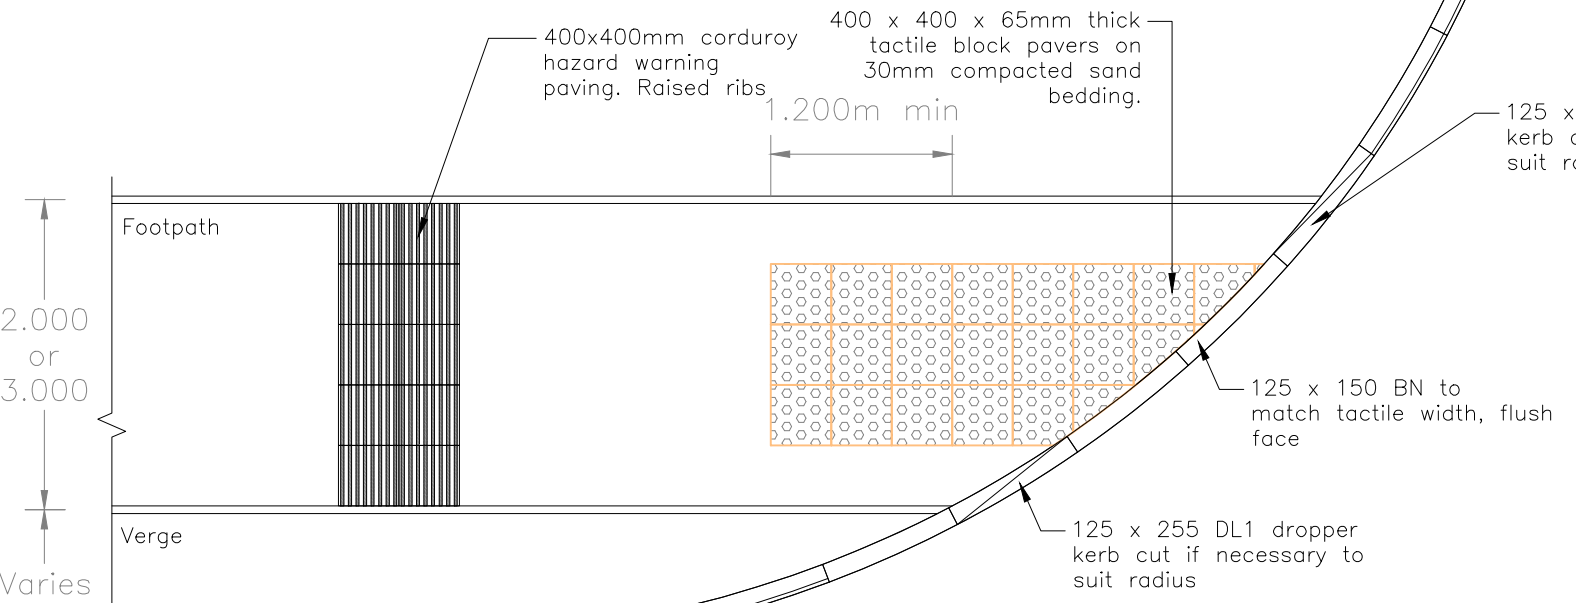


CROSSING PLAN DETAIL ON RADIUS
Scale 1:50


TYPICAL SECTION THROUGH RAMPED AREA (BLOCK PAVED)
Scale 1:20

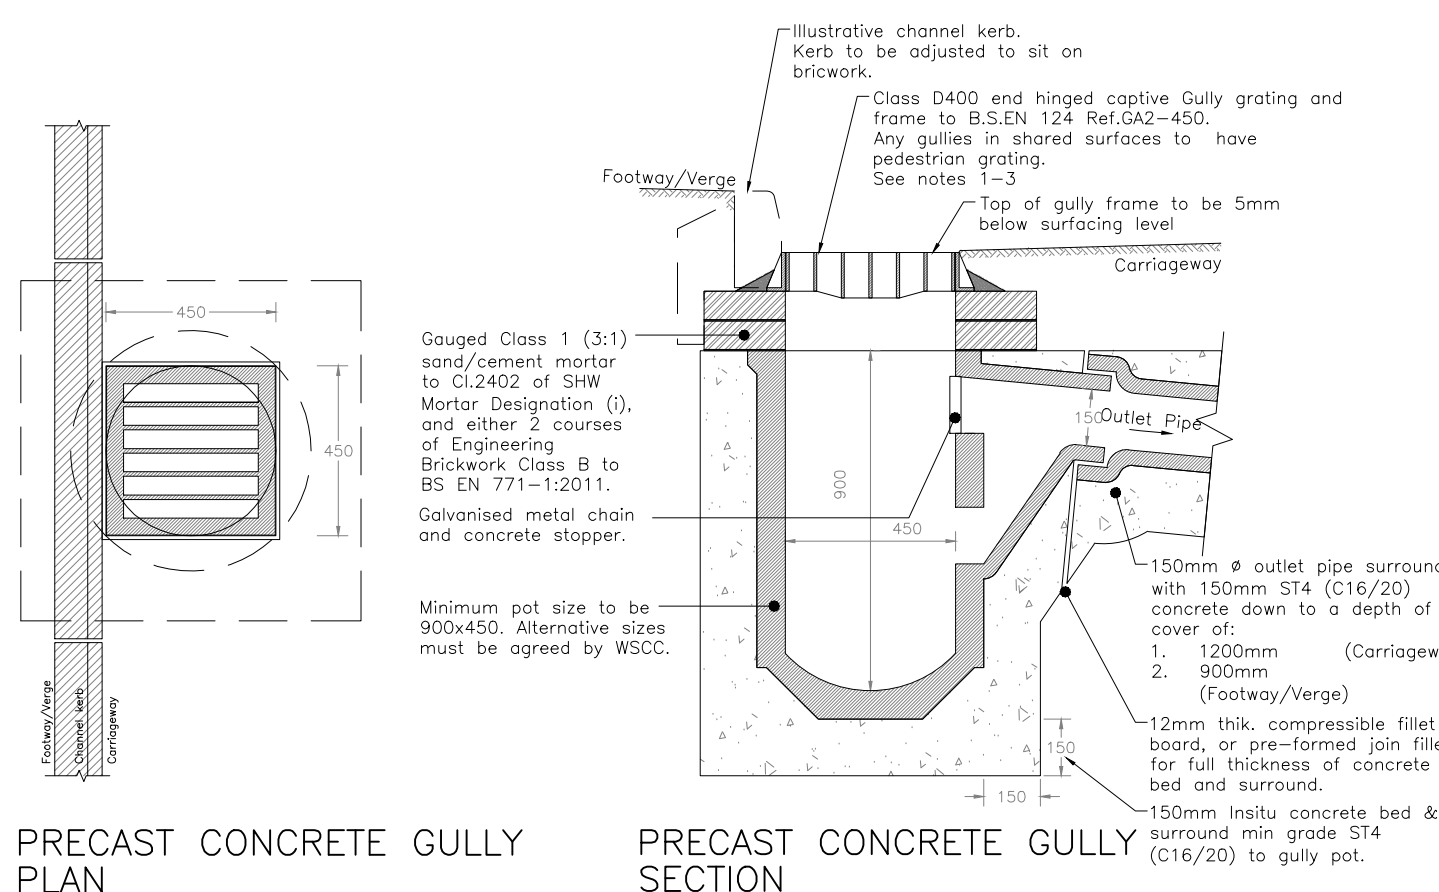


PRECAST CONCRETE GULLY
PLAN NTS

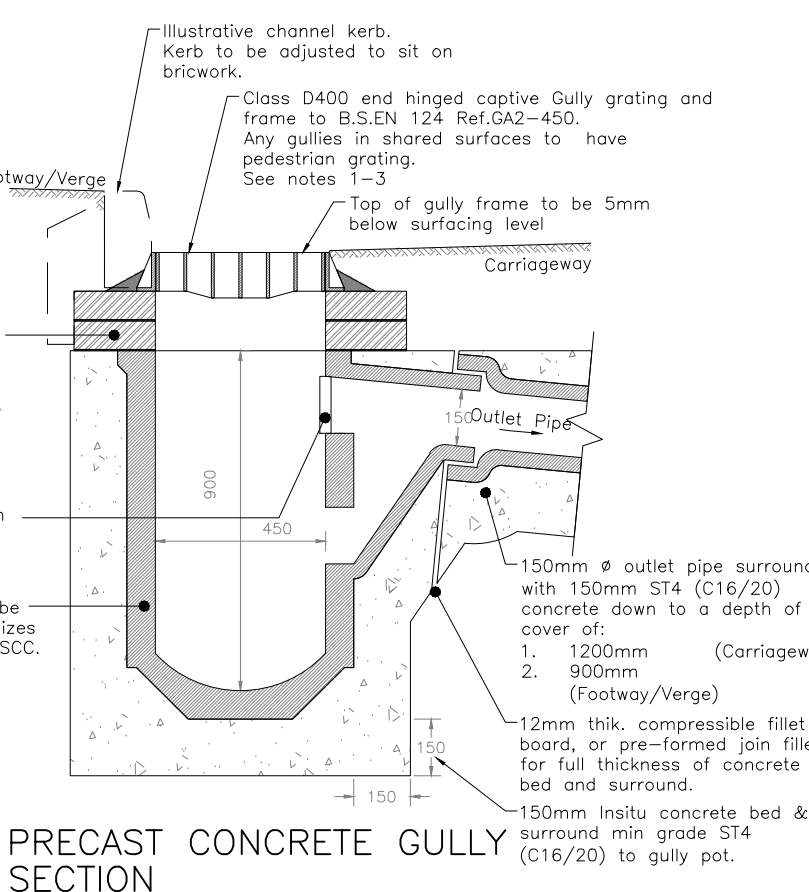


PRECAST CONCRETE GULLY
SECTION NTS

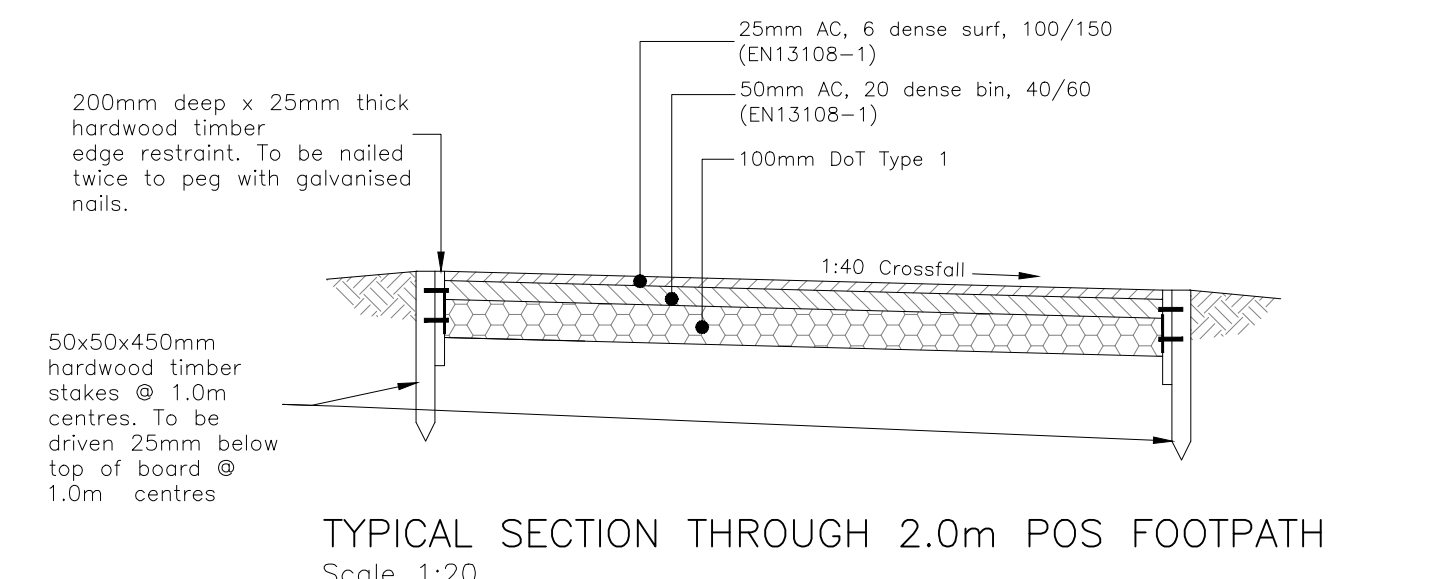


TYPICAL SECTION THROUGH 2.0m POS FOOTPATH
Scale 1:20

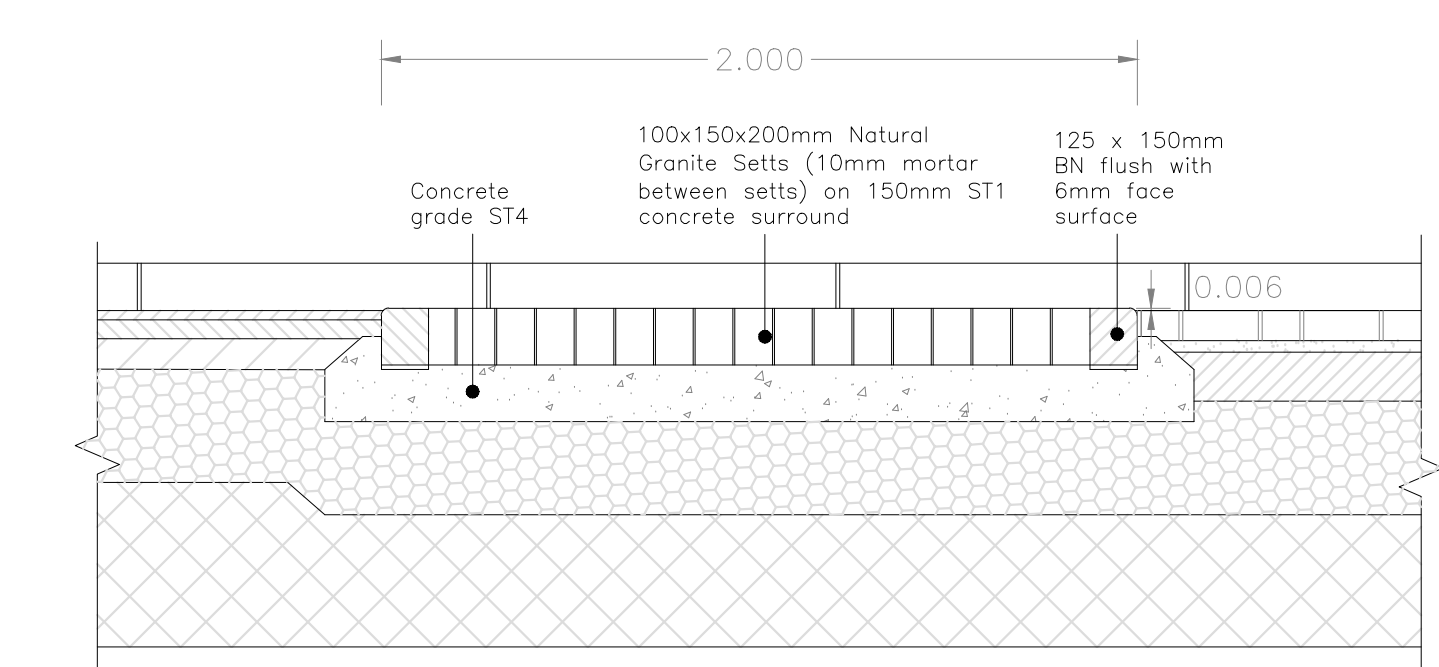


FLUSH PANEL DETAIL
Scale 1:20

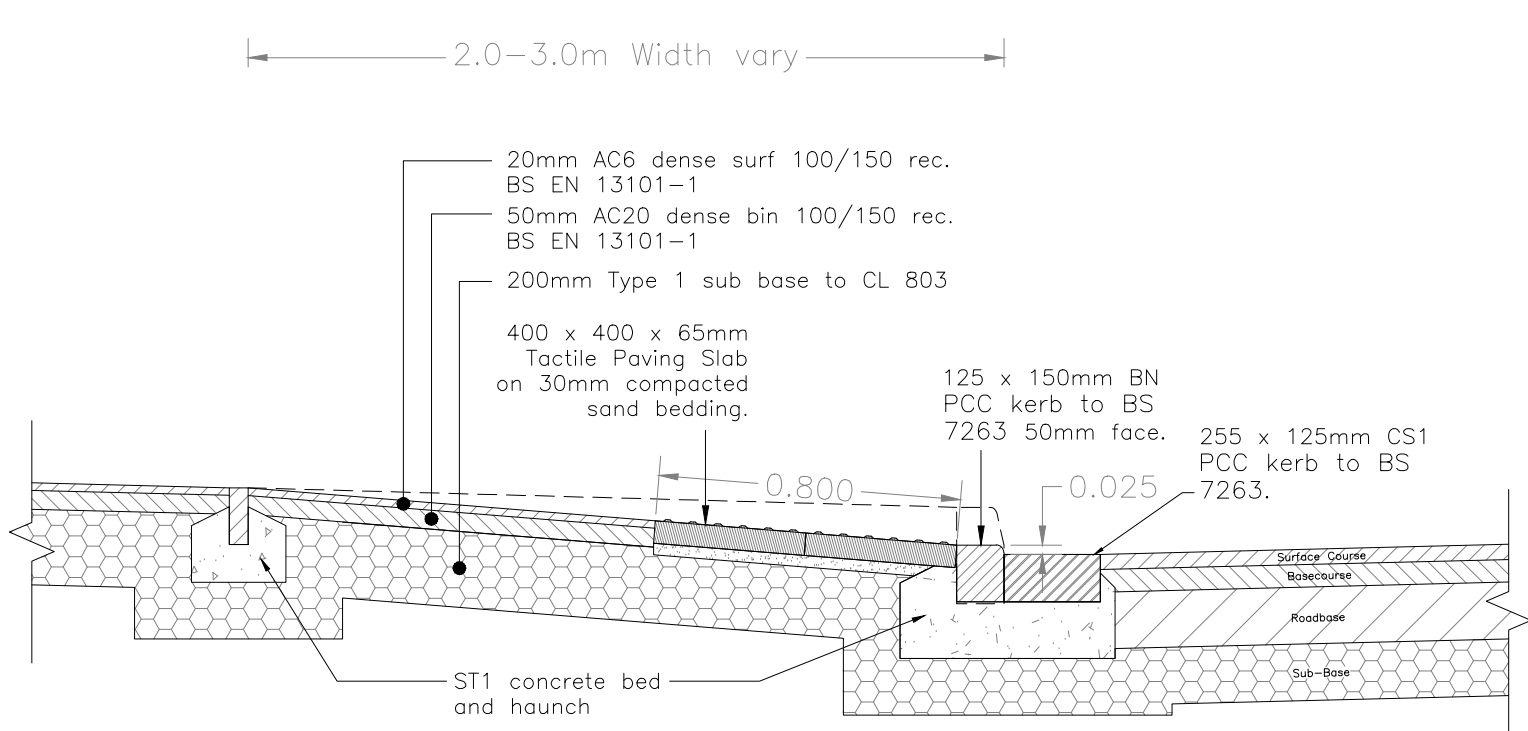


CROSSING SECTION DETAIL
Scale 1:20

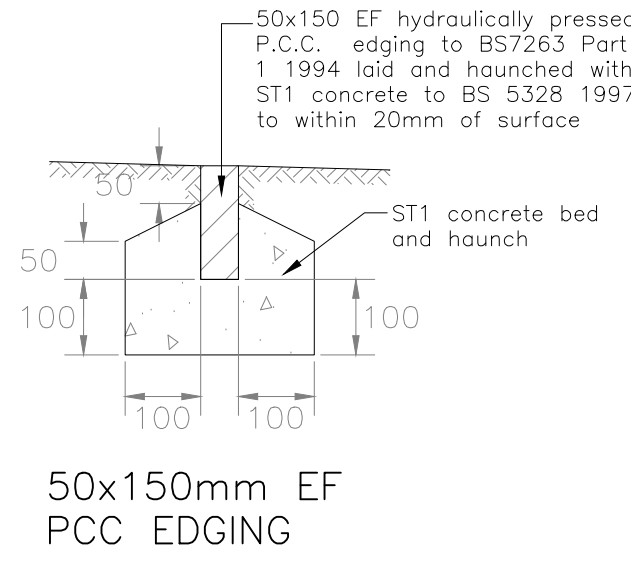


50x150mm EF
PCC EDGING

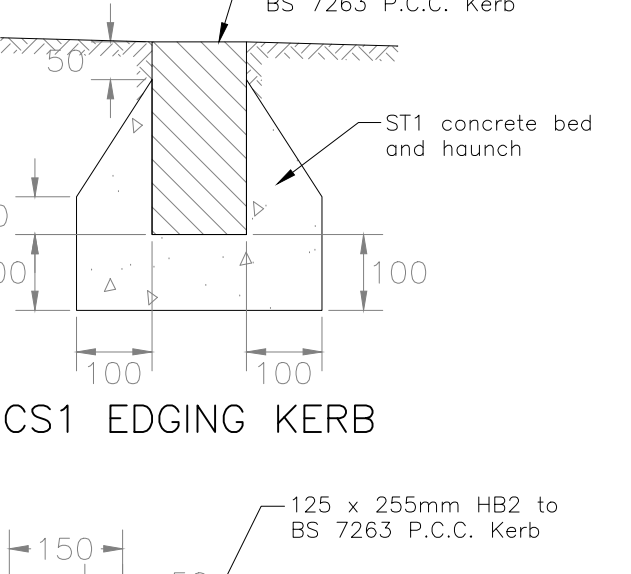


CS1 EDGING KERB

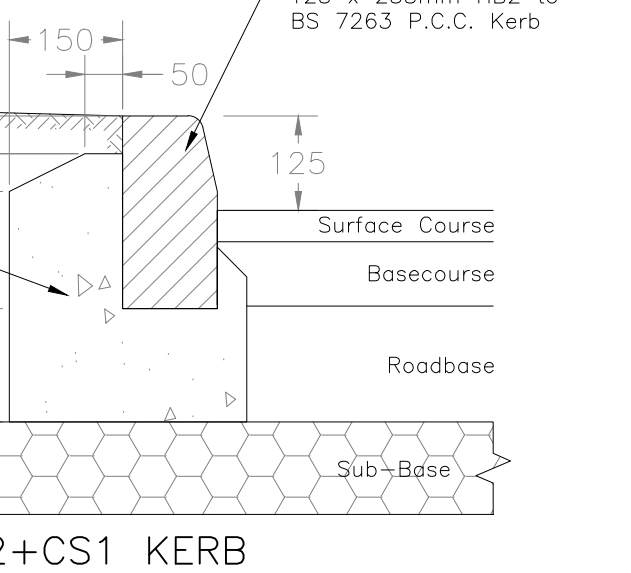


HB2+CS1 KERB

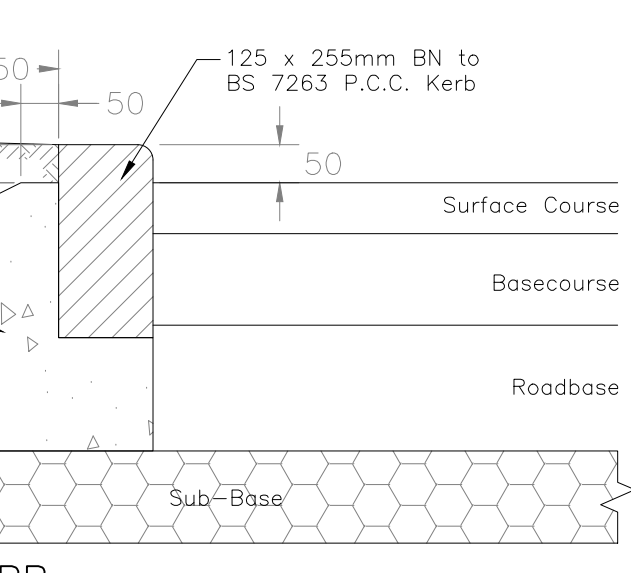

BN KERB

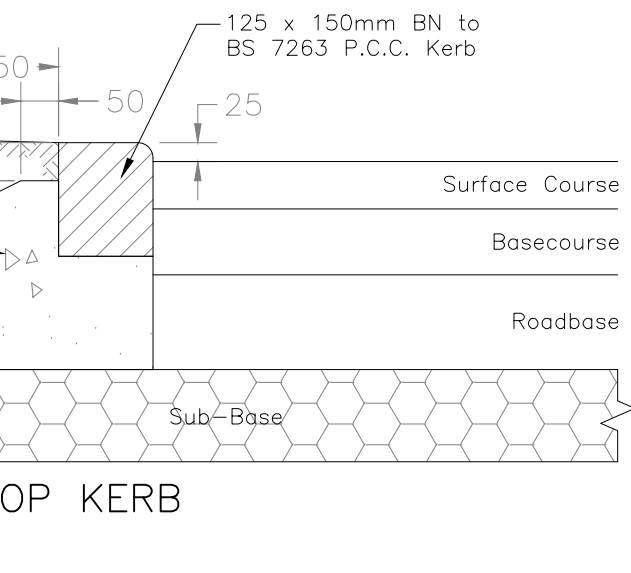

BN DROP KERB

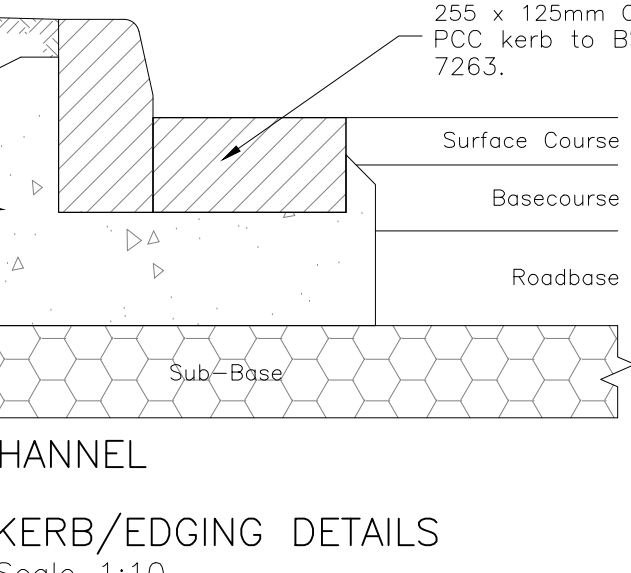

CS1 CHANNEL

KERB/EDGING DETAILS
Scale 1:10

PRELIMINARY

REV. No.	DATE	DESCRIPTION	INITIALS
Client			
Project	New Barn Lane, North Bersted	Monarch House, Barton Lane, Abingdon, Oxon, OX14 3NB Tel: 01235 555173 Fax: 01235 523226	
Title	Road Construction Details 99 Unit Scheme	Scale: As shown@A0 Checked: KTG	Date: Feb'19 Drawn: TDF
Drawing No.	LHS232:3020	Rev	—