

REVISIONS				
REV.	DESCRIPTION	DRAWN	CHKD.	DATE
A	New layout to show 99 units. Street scenes revised to show new plot numbers.	ML	MM	14/01/19
B	Revisions to road design and landscaping (engineering comments).	ML	MM	05/02/19



STREET SCENE ELEVATION ON A-A.





STREET SCENE ELEVATION ON B-B.



STREET SCENE ELEVATION ON C-C.



STREET SCENE ELEVATION ON D-D.

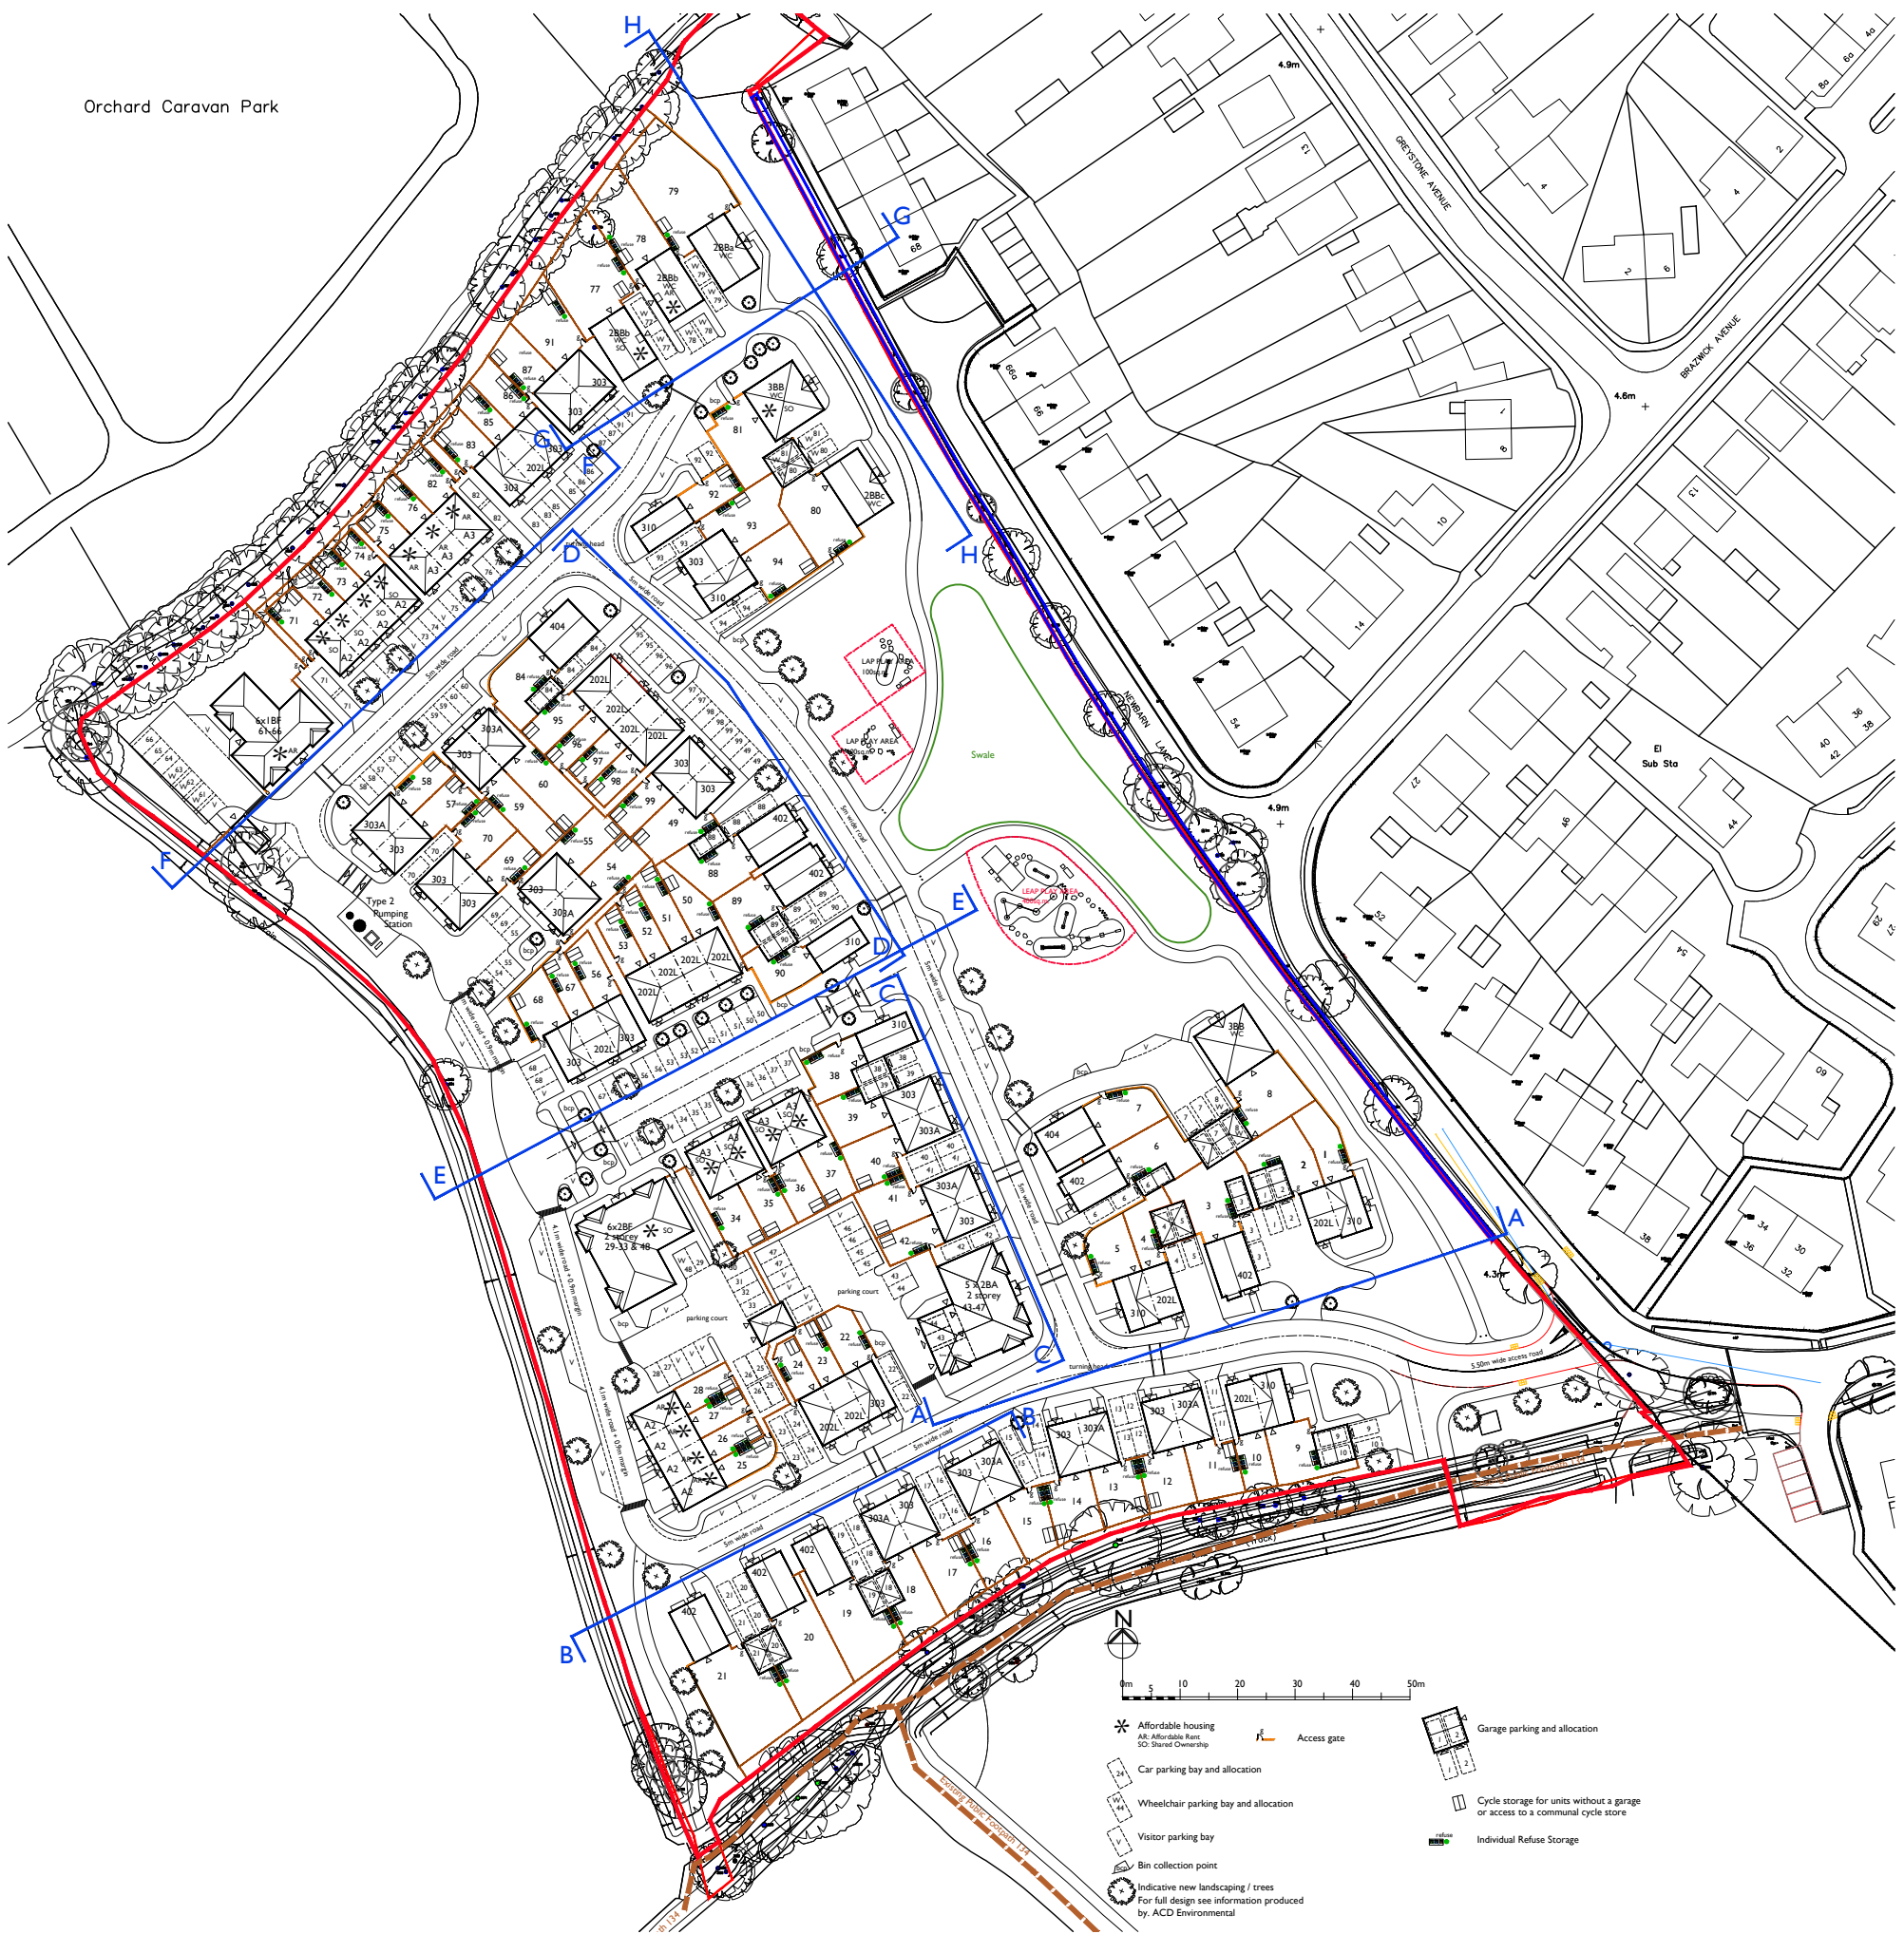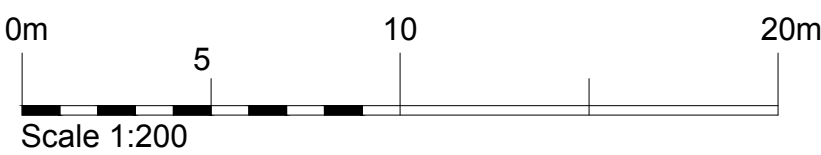

The Studio, Unit 17, Vicarage Farm Business Park, Winchester Road, Fair Oak, Hampshire, SO50 7HD
enquiries@urbanpulsedesign.co.uk www.urbanpulsedesign.co.uk

Land West of New Barn Lane
North Bersted, Bognor Regis

Linden Homes South

DRAWING TITLE
Site Sections
& Street Scenes
Sheet 1 of 3

SCALE	SHEET SIZE	SHEET No.	DRAWN	CHKD.	DATE	CAD FILE
Varies	A1	of			05/02/2019	

Detail Planning

18-1128-060-B