





REVISIONS					
REV.	DESCRIPTION	DRAWN	CHKD.	DATE	
A	New site layout for 99 units.	ML	**	14/01/19	
B	Revisions to road design and landscaping (engineering comments).	ML	**	05/02/19	

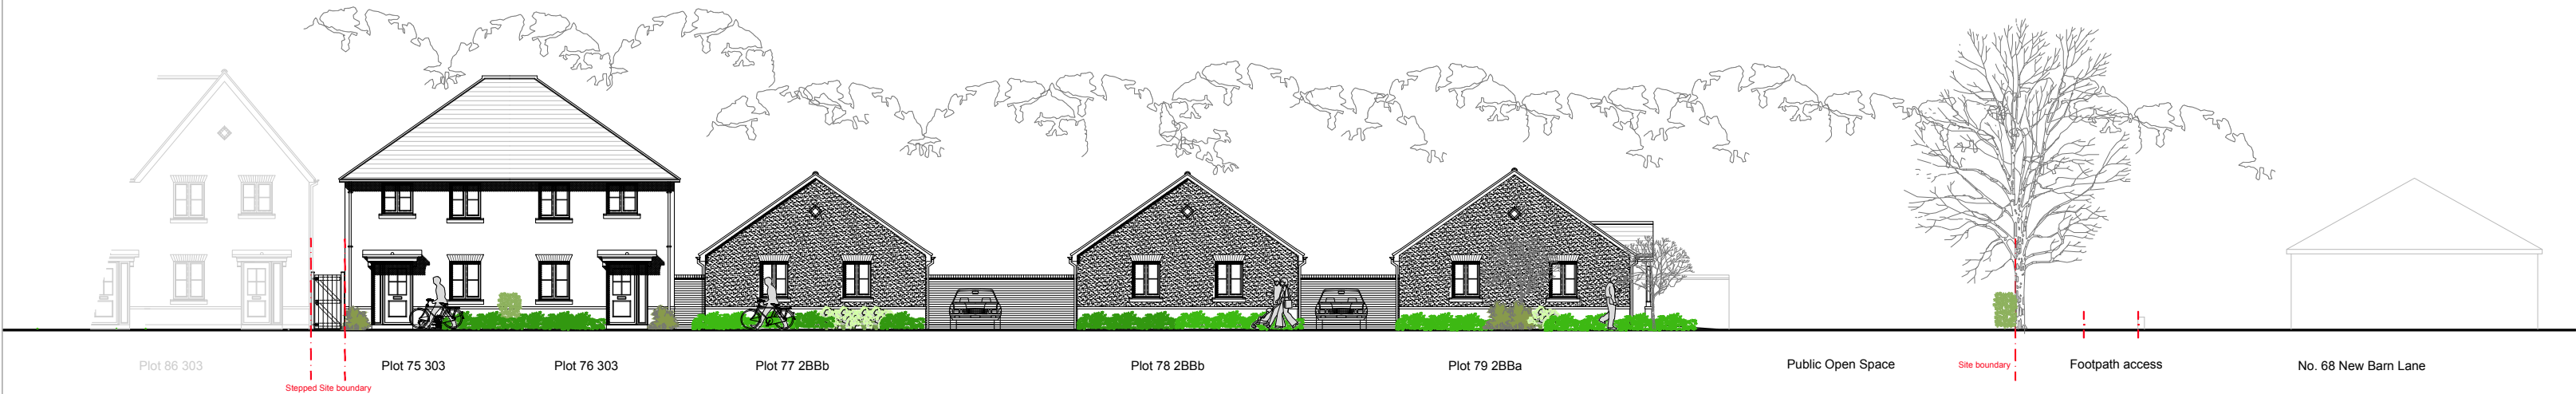

STREET SCENE ELEVATION ON G-G.

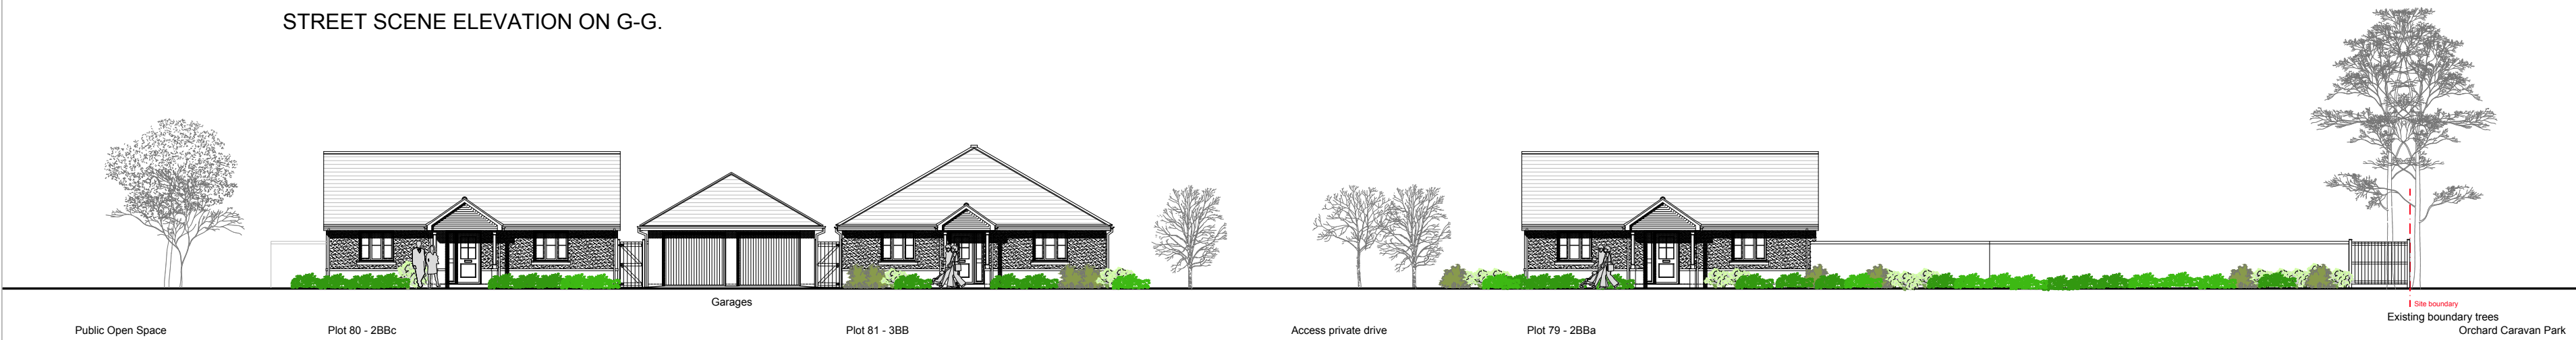

STREET SCENE ELEVATION ON H-H.

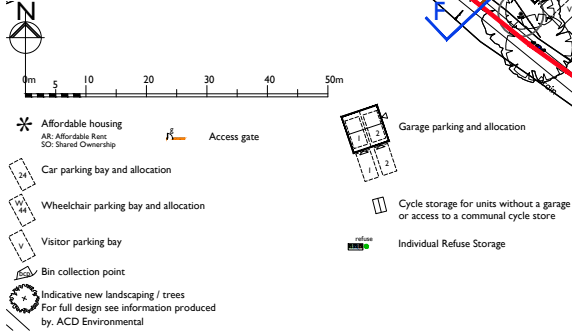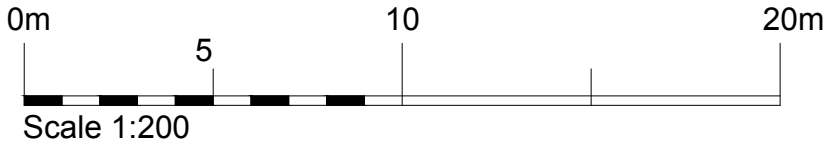

The Studio, Unit 17, Vicarage Farm, Winchester Road,
Fairoak, Hampshire, SO50 7HD
023 8069 7010
enquiries@urbanpulsedesign.co.uk www.urbanpulsedesign.co.uk

PROJECT
Land West of New Barn Lane
North Bersted, Bognor Regis

Linden Homes South

DRAWING TITLE
Site Sections
& Street Scenes
Sheet 3 of 3

SCALE	SHEET SIZE	SHEET No.	DRAWN	CHKD.	DATE	CAD FILE
Varies	A2	1 of 1			05/02/2019	

Detail Planning

18-1128-062-B