REVISIONS			
REV	DESCRIPTION	DRAWN / CHKD	DATE
A	New site layout for 99 units.	ML / -	14/01/19

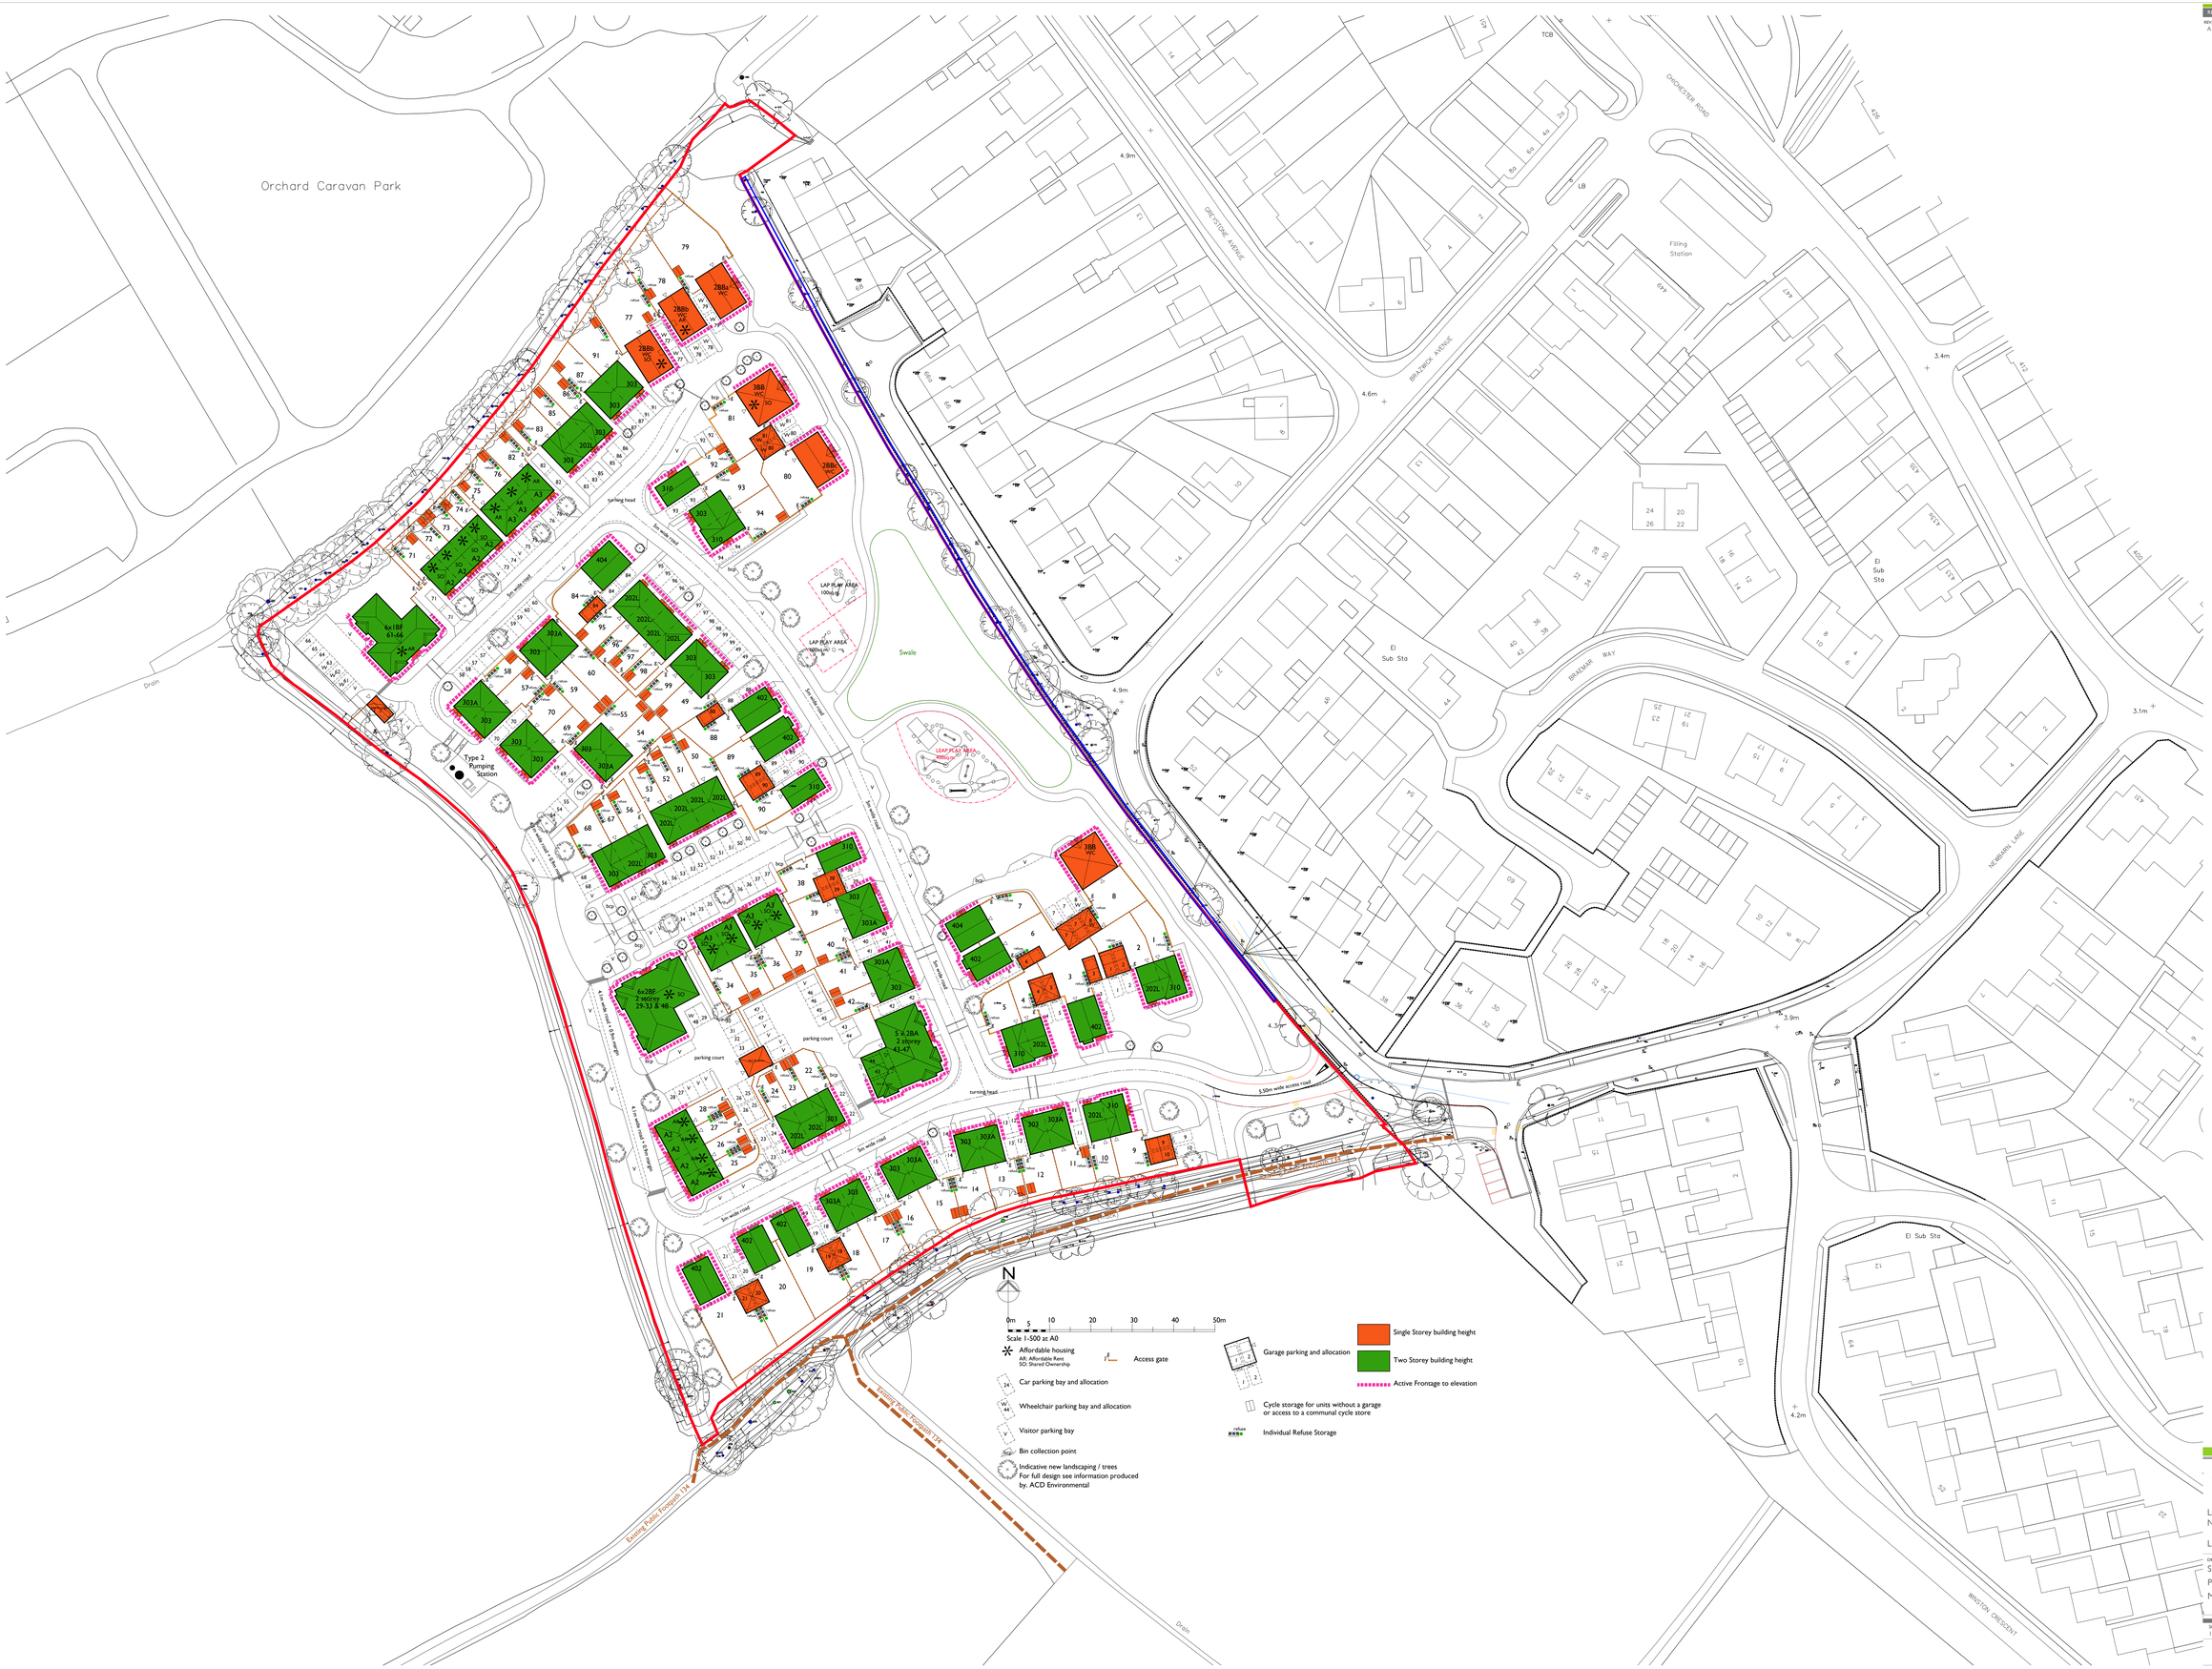

urban pulse design
The Studio , Unit 17, Vicarage Farm Business Park, Winchester Road, Fairoak, Hampshire, SO50 7HD
023 8069 7010
enquiries@urbanpulsedesign.co.uk www.urbanpulsedesign.co.uk

Land West of New Barn Lane
North Bersted, Bognor Regis

Linden Homes South

DRAWING TITLE
Site Plan
Planning Layout
Massing

SCALE	SHEET SIZE	SHEET No.	DRAWN	CHKD	DATE	CAD FILE
1:500	A0	of			14/01/2019	

Detail Planning

18-1128-007-A

THIS DRAWING IS THE COPYRIGHT OF URBAN PULSE ARCHITECTS (UK) LTD AND MAY NOT BE COPIED, ALTERED OR REPRODUCED IN ANY FORM, OR PASSED TO A THIRD PARTY WITHOUT THE WRITTEN CONSENT OF URBAN PULSE DESIGN LTD. DIMENSIONS SHOULD BE CHECKED AND VERIFIED ON SITE AND ANY DISCREPANCIES SHOULD BE REPORTED TO THE ARCHITECT. DO NOT SCALE FROM THIS DRAWING, EXCEPT FOR PLANNING PURPOSES. USE FIGURED DIMENSIONS ONLY. IF IN DOUBT ASK FOR CONFIRMATION.