REVISIONS

FRONT ELEVATION
Note : Wall areas left clear to elevations are in facing brickwork

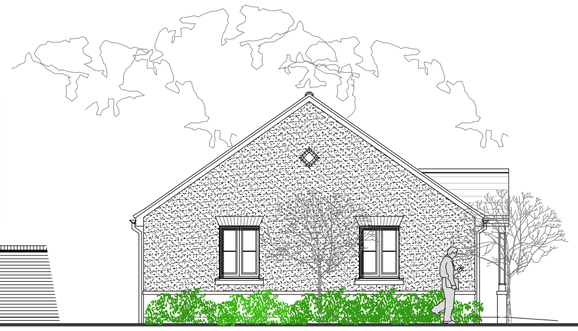

FRONT / SIDE ELEVATION

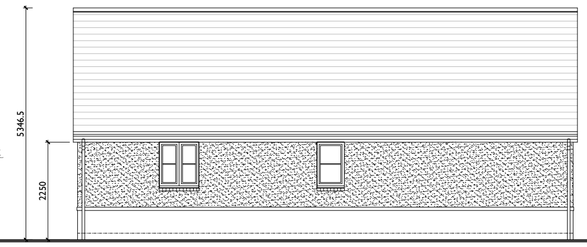

REAR ELEVATION

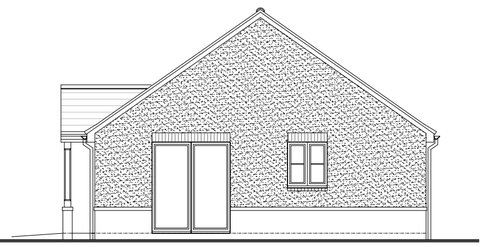

SIDE ELEVATION

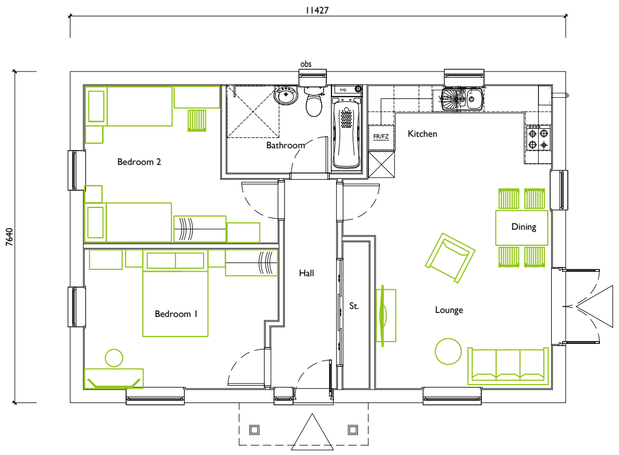

GROUND FLOOR PLAN

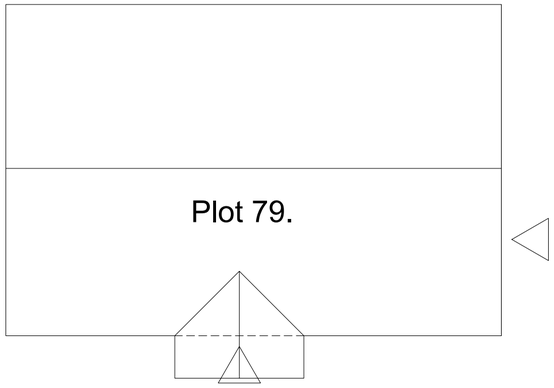

ROOF PLAN

0 2 4 6 8 10m

Scale 1:100 at A2

2 BED BUNGALOW - Type 2BBa
75.22sq.m. / 808sq.ft.
2 bed 4 person unit

Plot 79.
Wheel Chair Private.

urban pulse design
The Studio, Unit 17, Vicarage Farm, Winchester Road,
Fairoak, Hampshire. SO50 7HD
023 8069 7010
enquiries@urbanpulsedesign.co.uk www.urbanpulsedesign.co.uk

PROJECT
Land West of New Barn Lane
North Bersted, Bognor Regis

Linden Homes South

Project type	Drawing classification	Work stage

DRAWING TITLE
Plot 79
House Type 2BBa
Floor Plans & Elevations

SCALE	SHEET SIZE	SHEET No.	DRAWN	CHKD	DATE	CAD FILE
1:100	A2	1 of 1			04/12/2018	

Detail Planning

18-1128-043-1st