


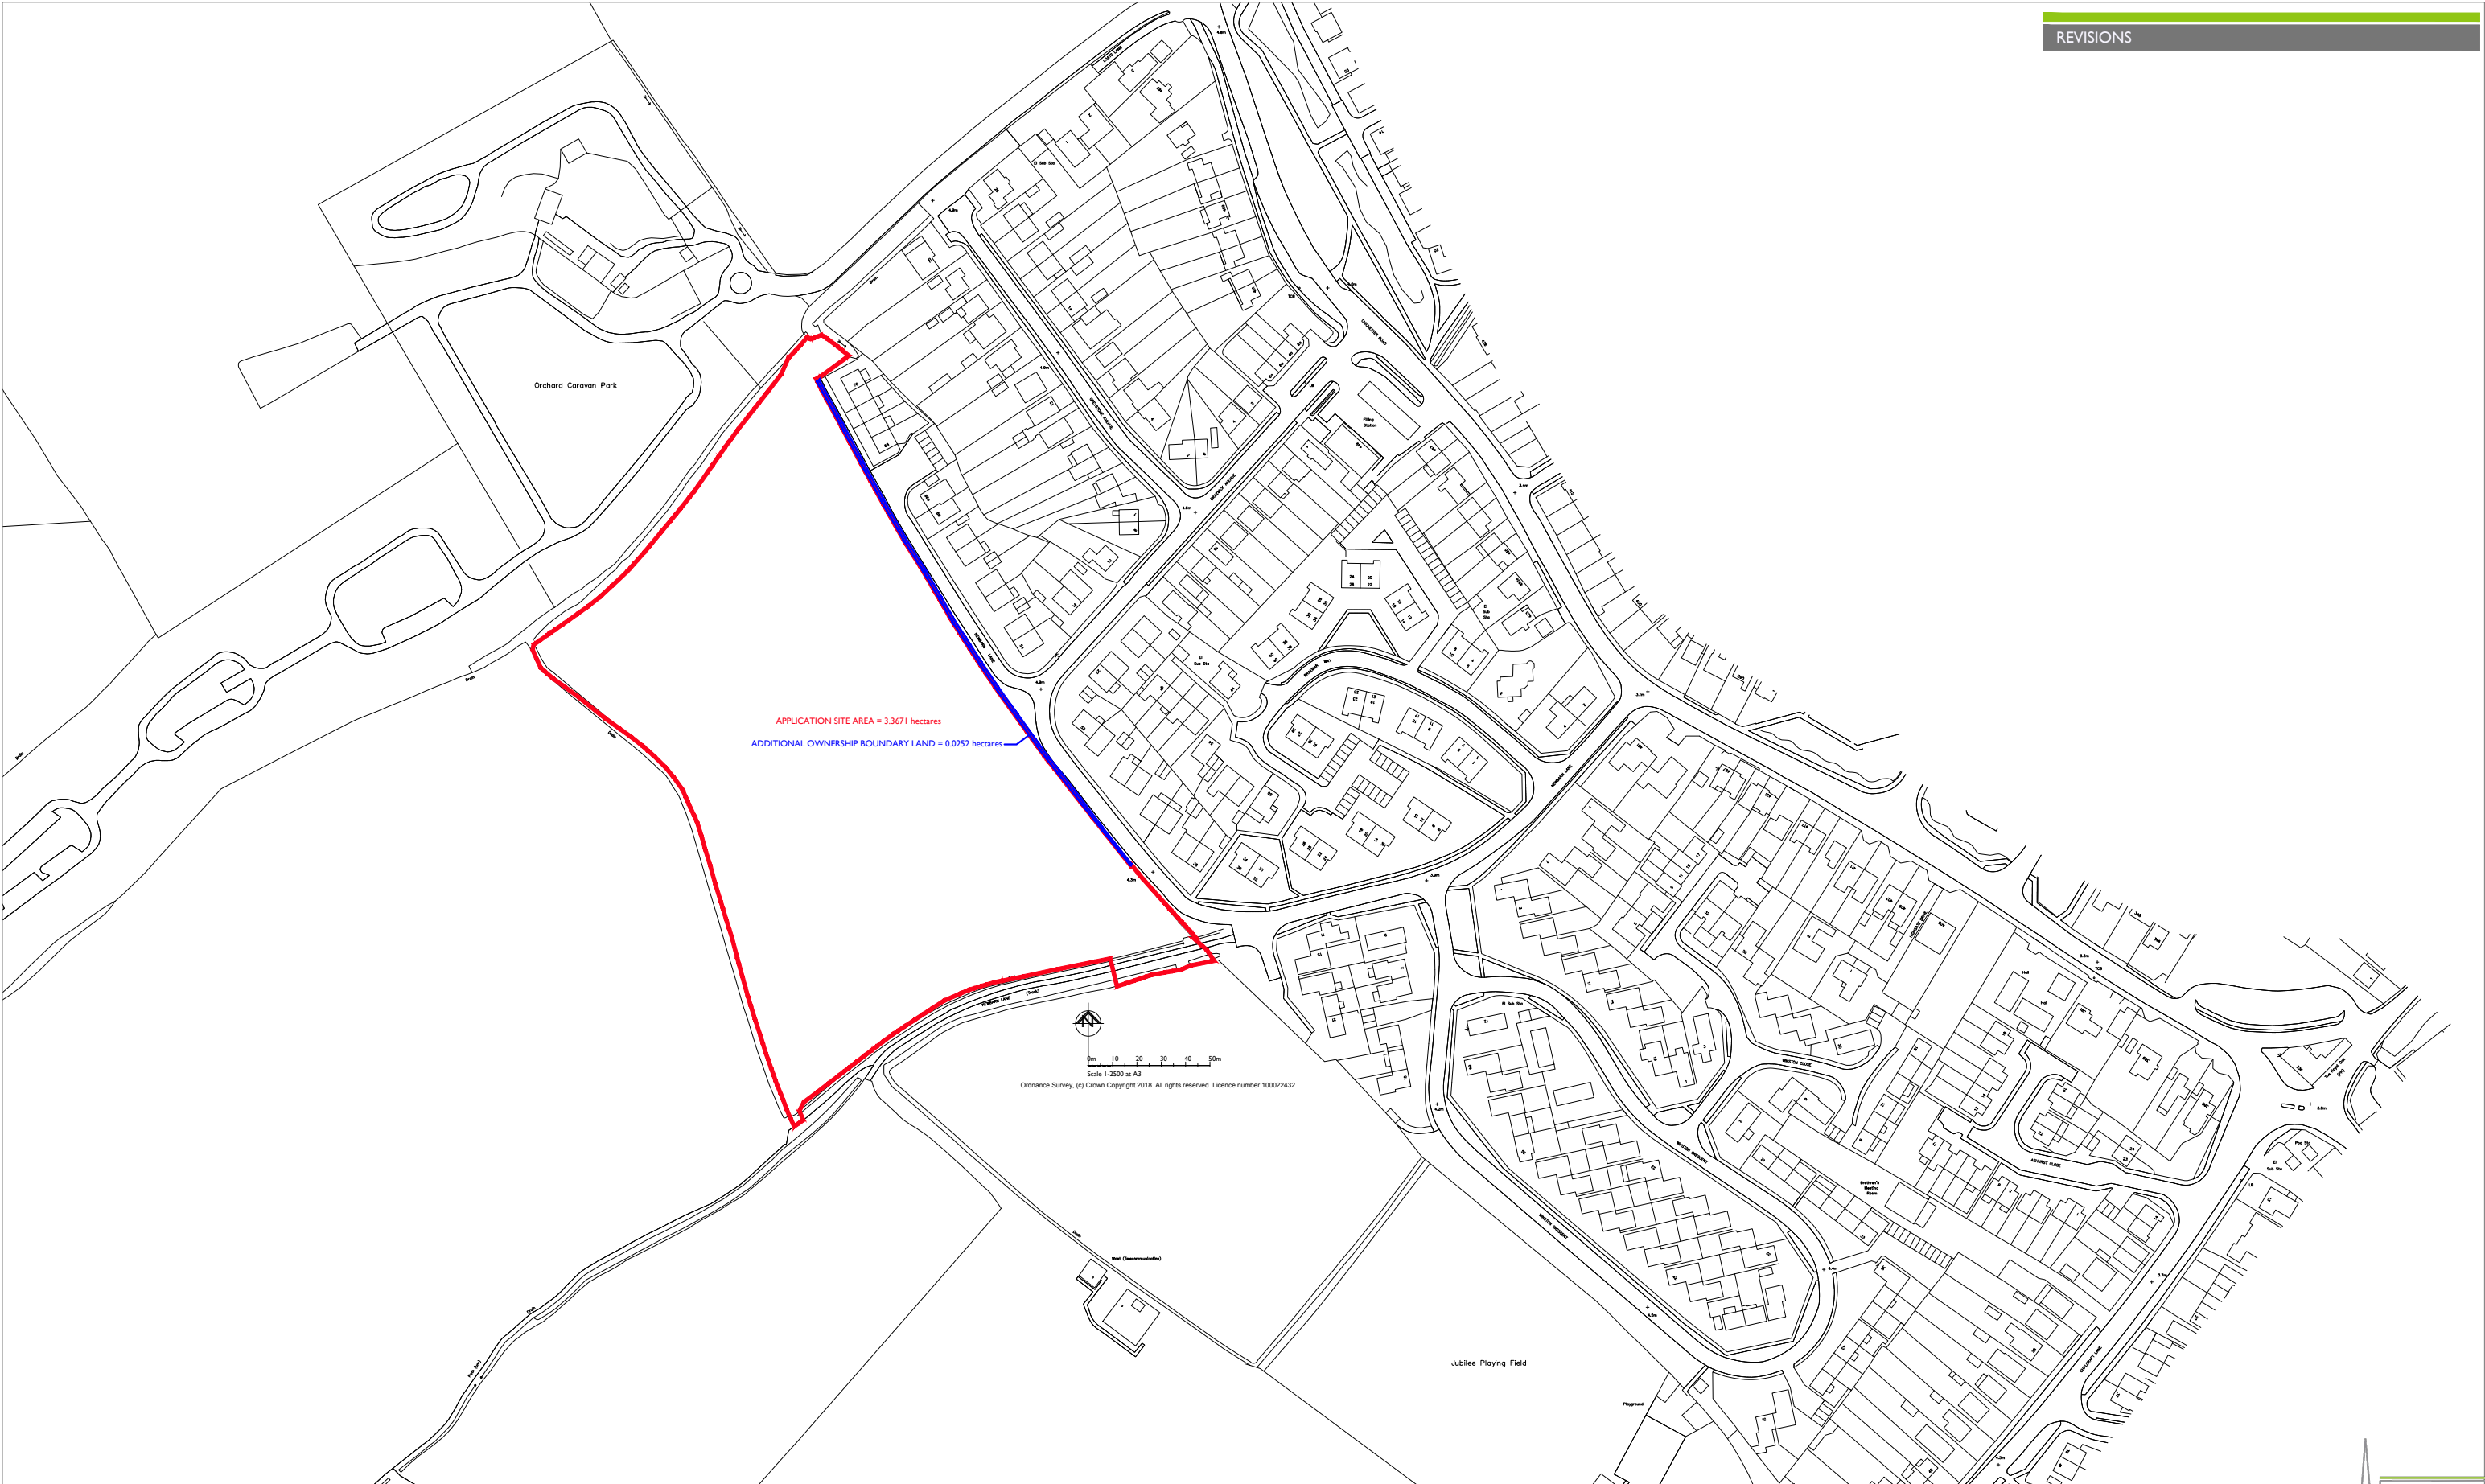

PROJECT Land West of New Barn Lane North Bersted, Bognor Regis Linden Homes South	Project type	Drawing classification	Work stage	SCALE 1:2500	SHEET SIZE A3	SHEET No. 1 of 1	DRAWN	CHKD	DATE 04/12/2018	CAD FILE	urban pulse design
	DRAWING TITLE Location Plan			Detail Planning							
	The Studio, Unit 17, Vicarage Farm, Winchester Road, Fairoak, Hampshire. SO50 7HD 023 8069 7010 enquiries@urbanpulsedesign.co.uk www.urbanpulsedesign.co.uk										

18-128-001-st

COUNCIL BE/5719/PL

18-1128-001-1st