
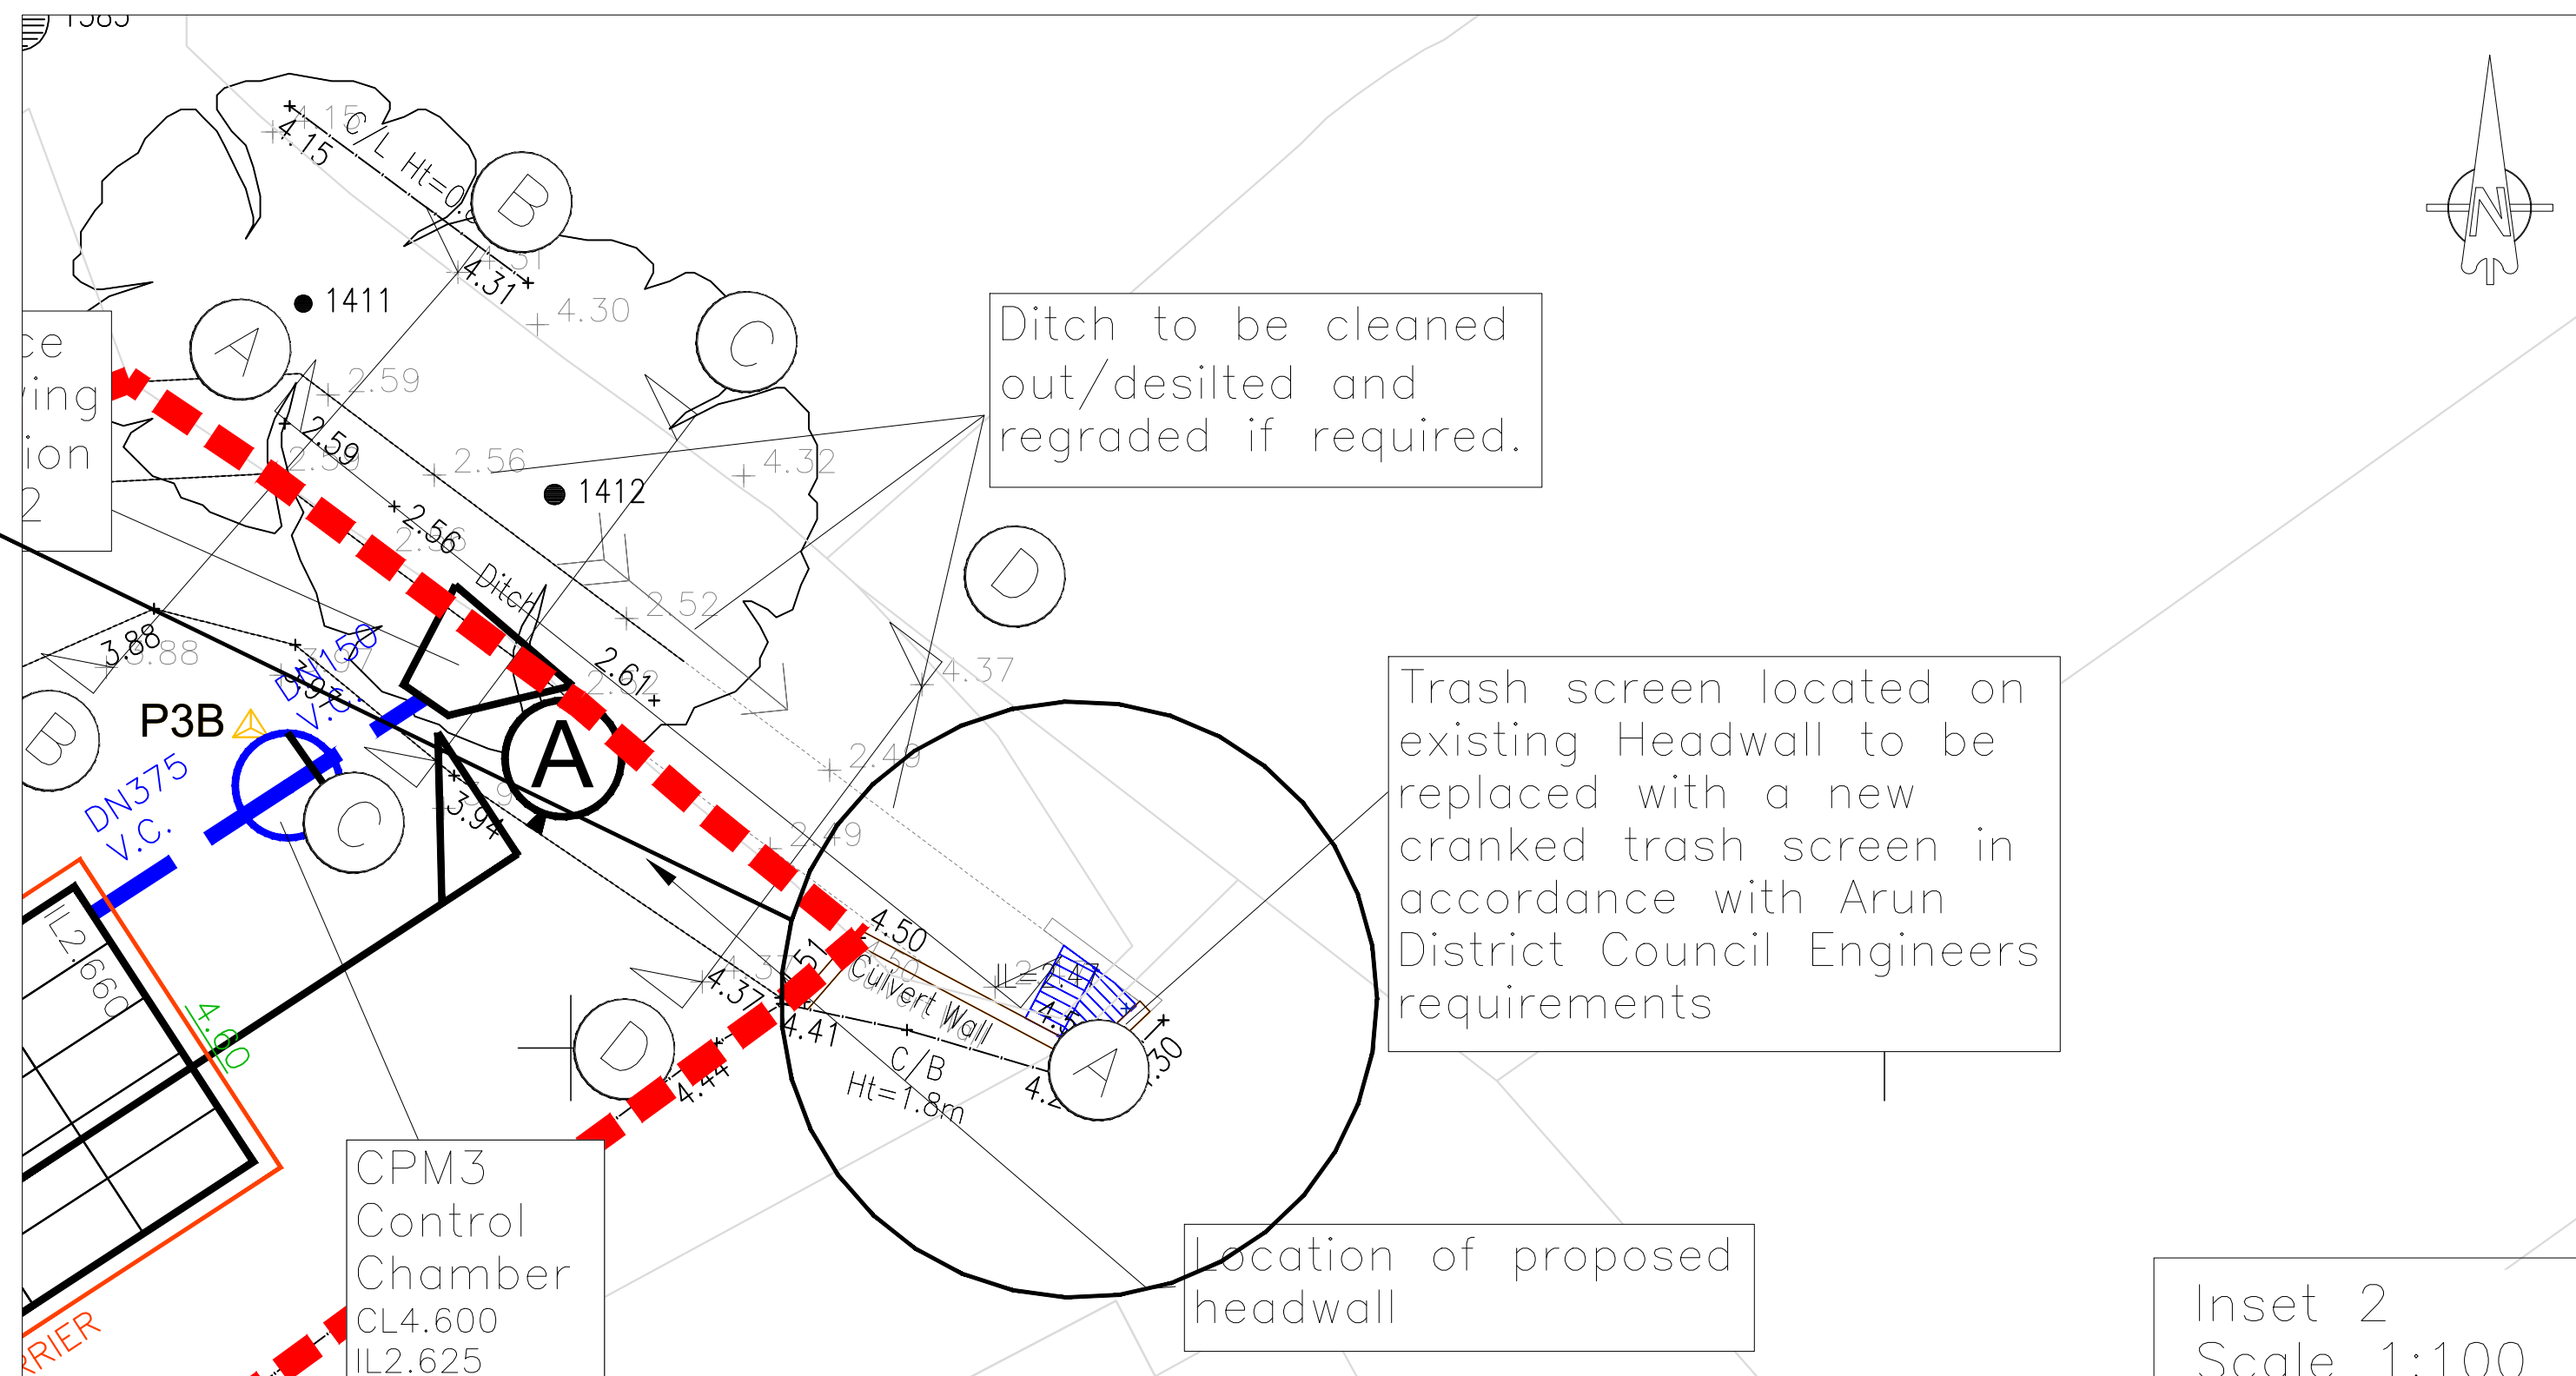
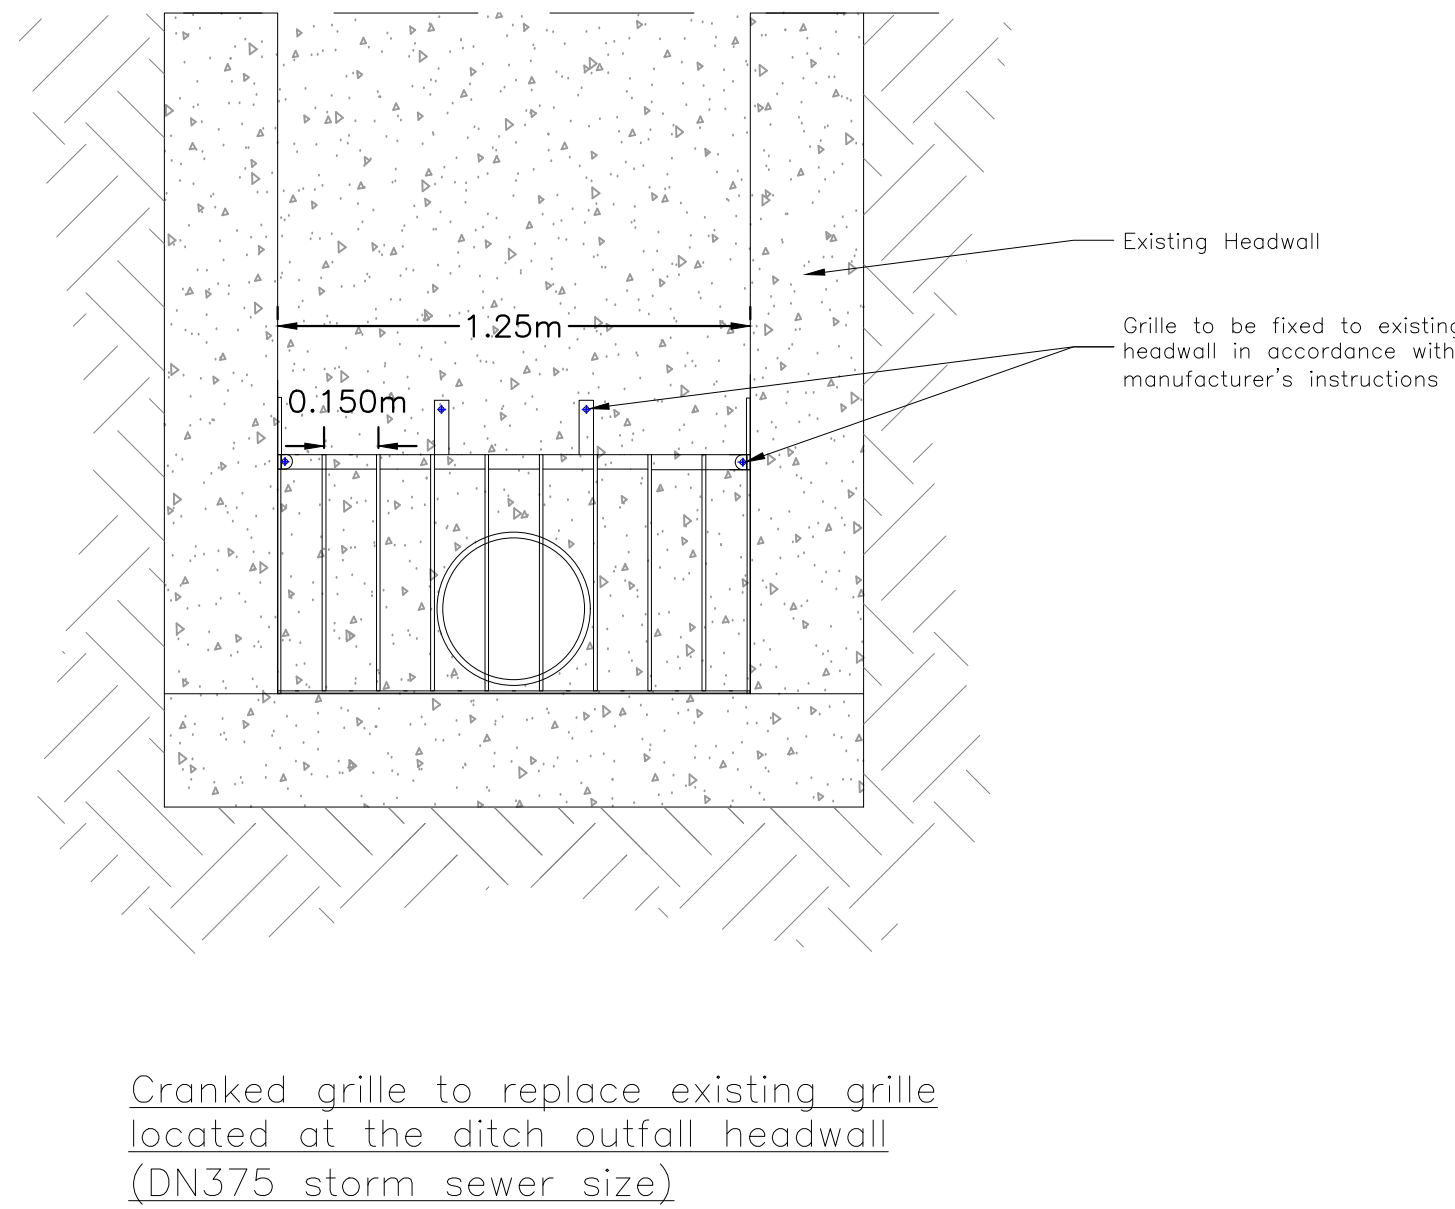
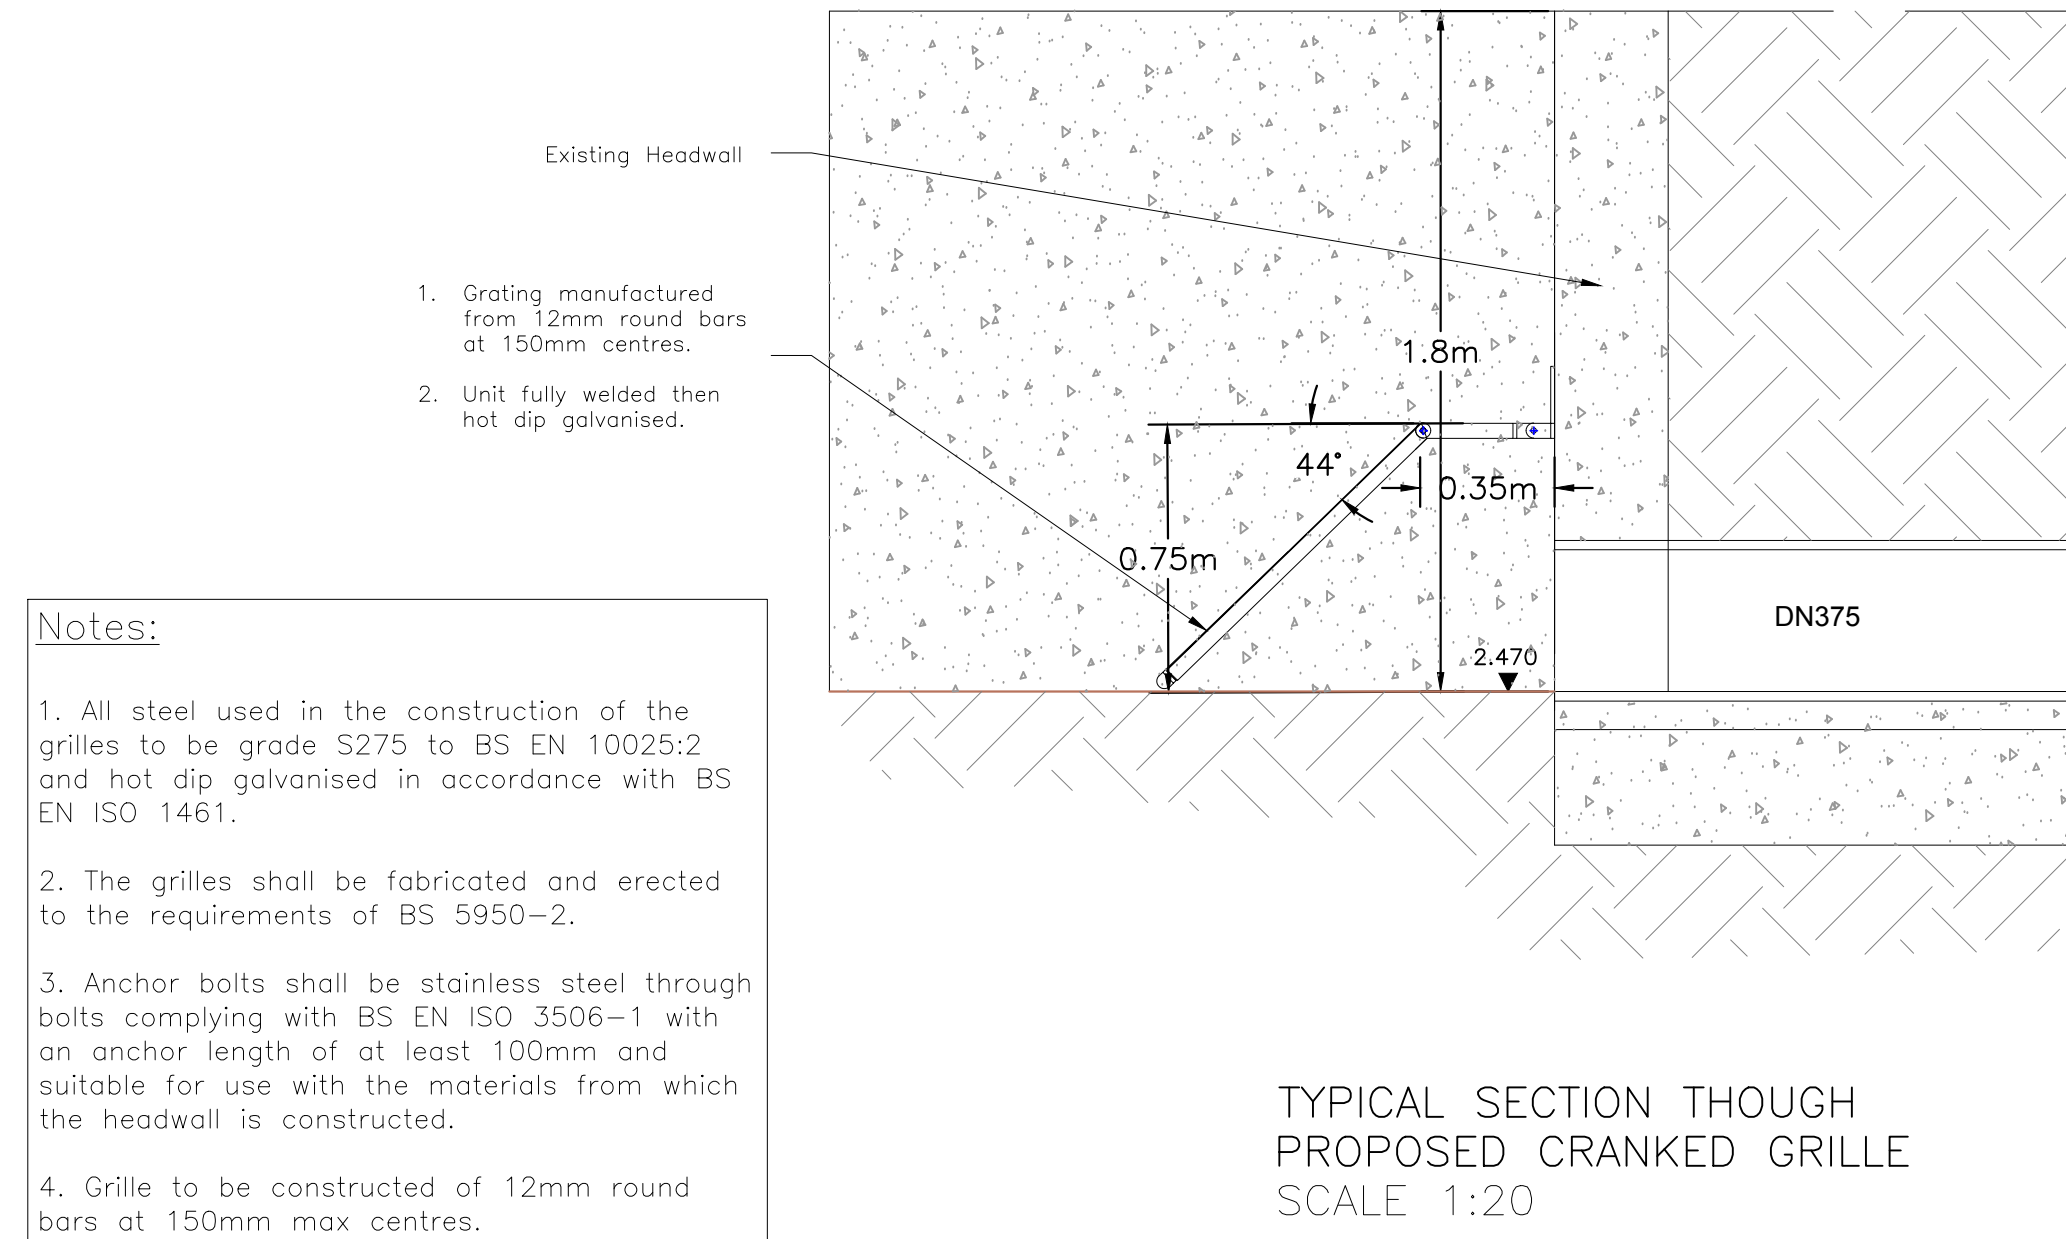
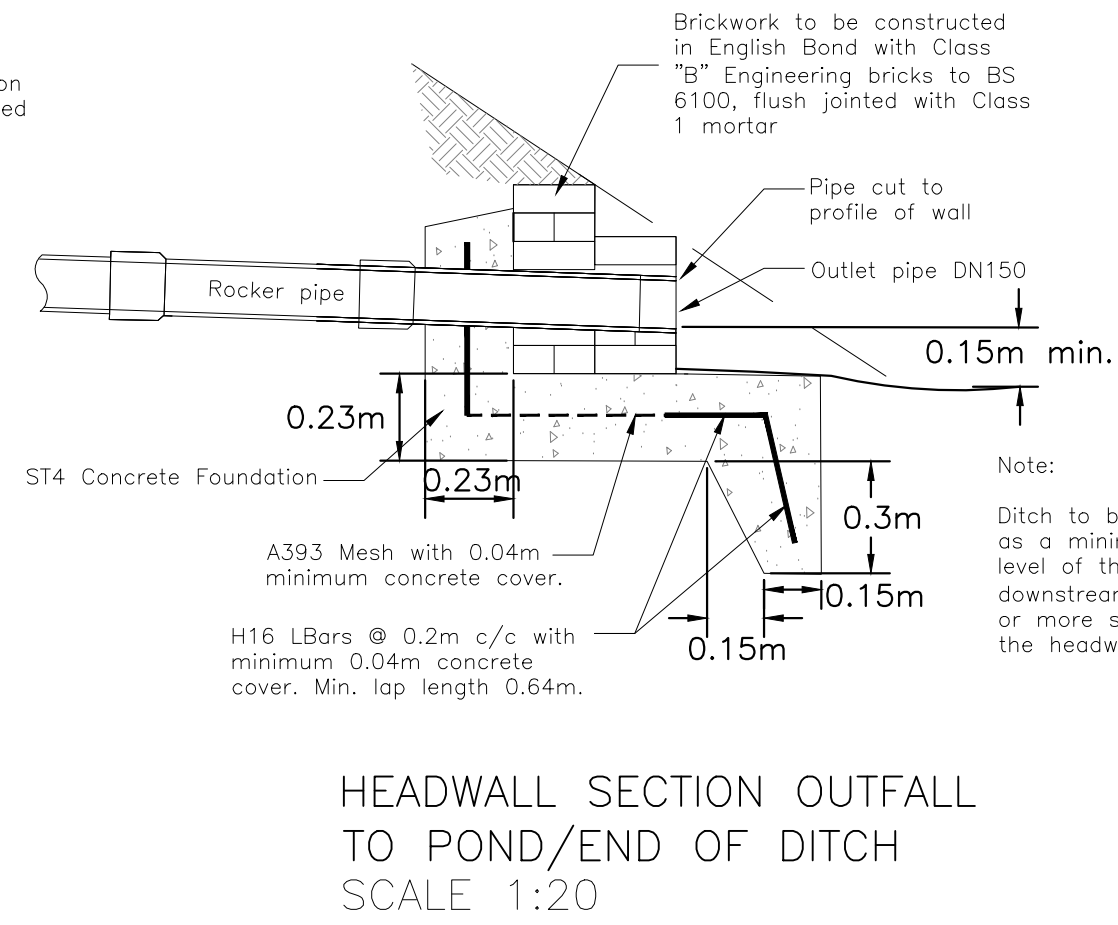
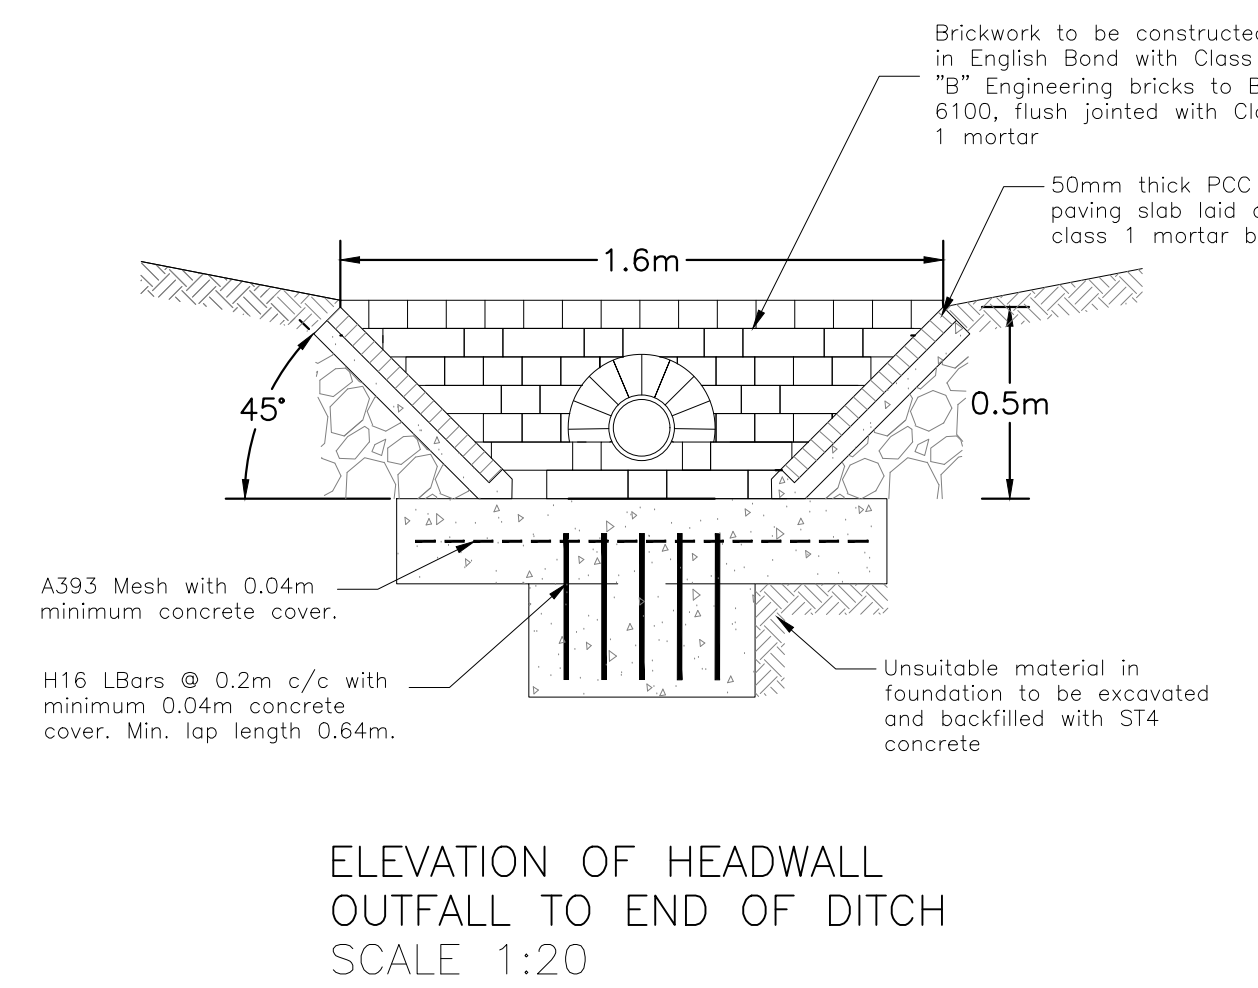
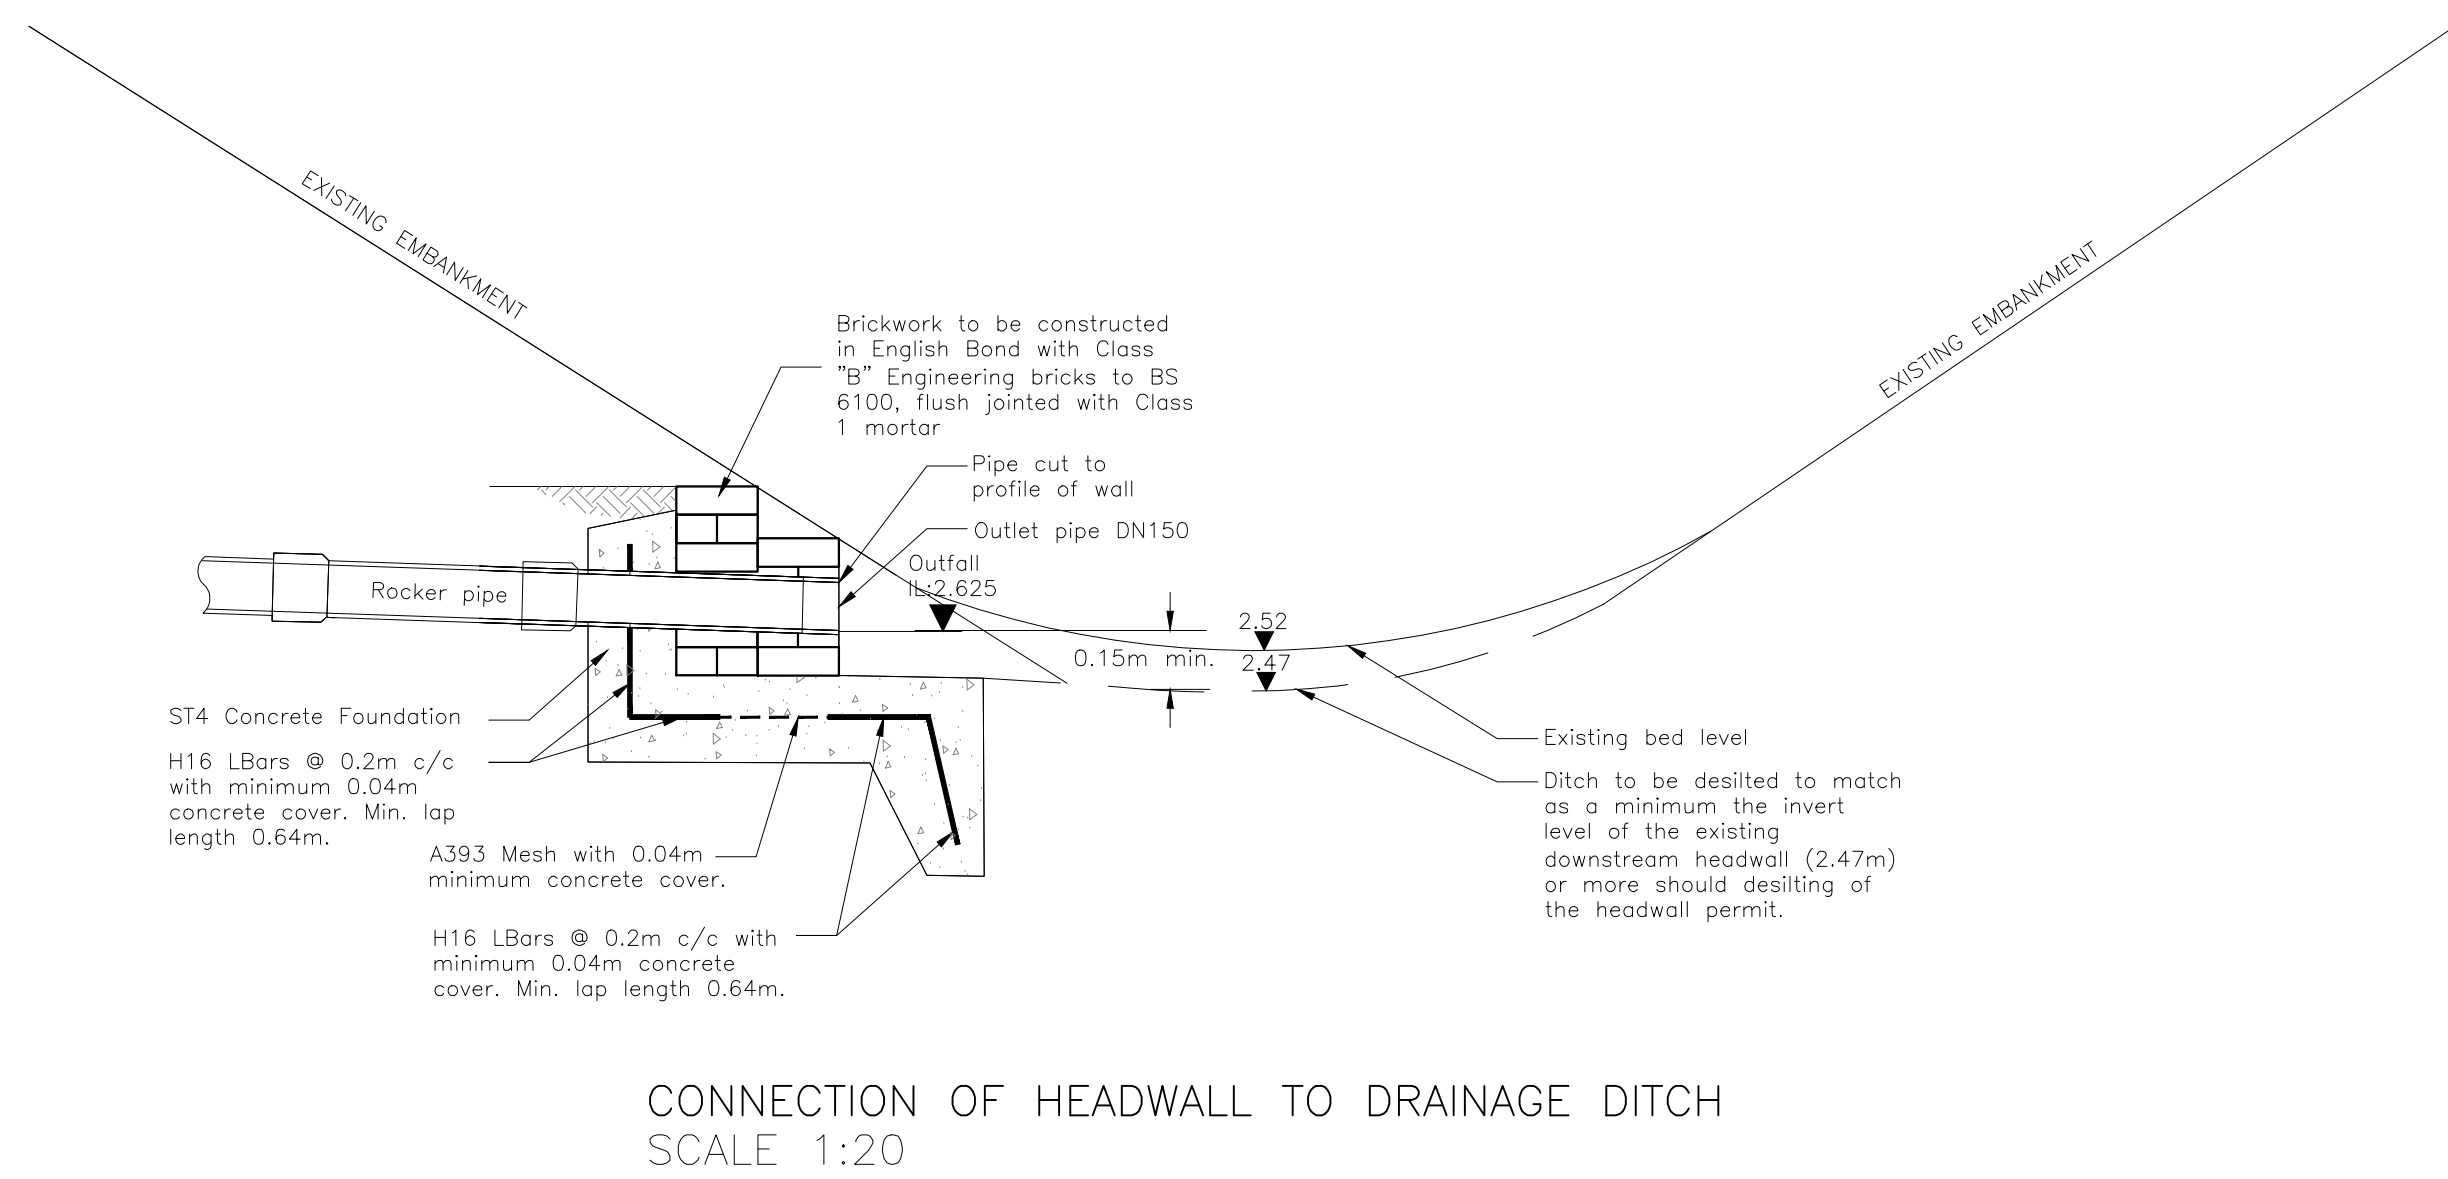
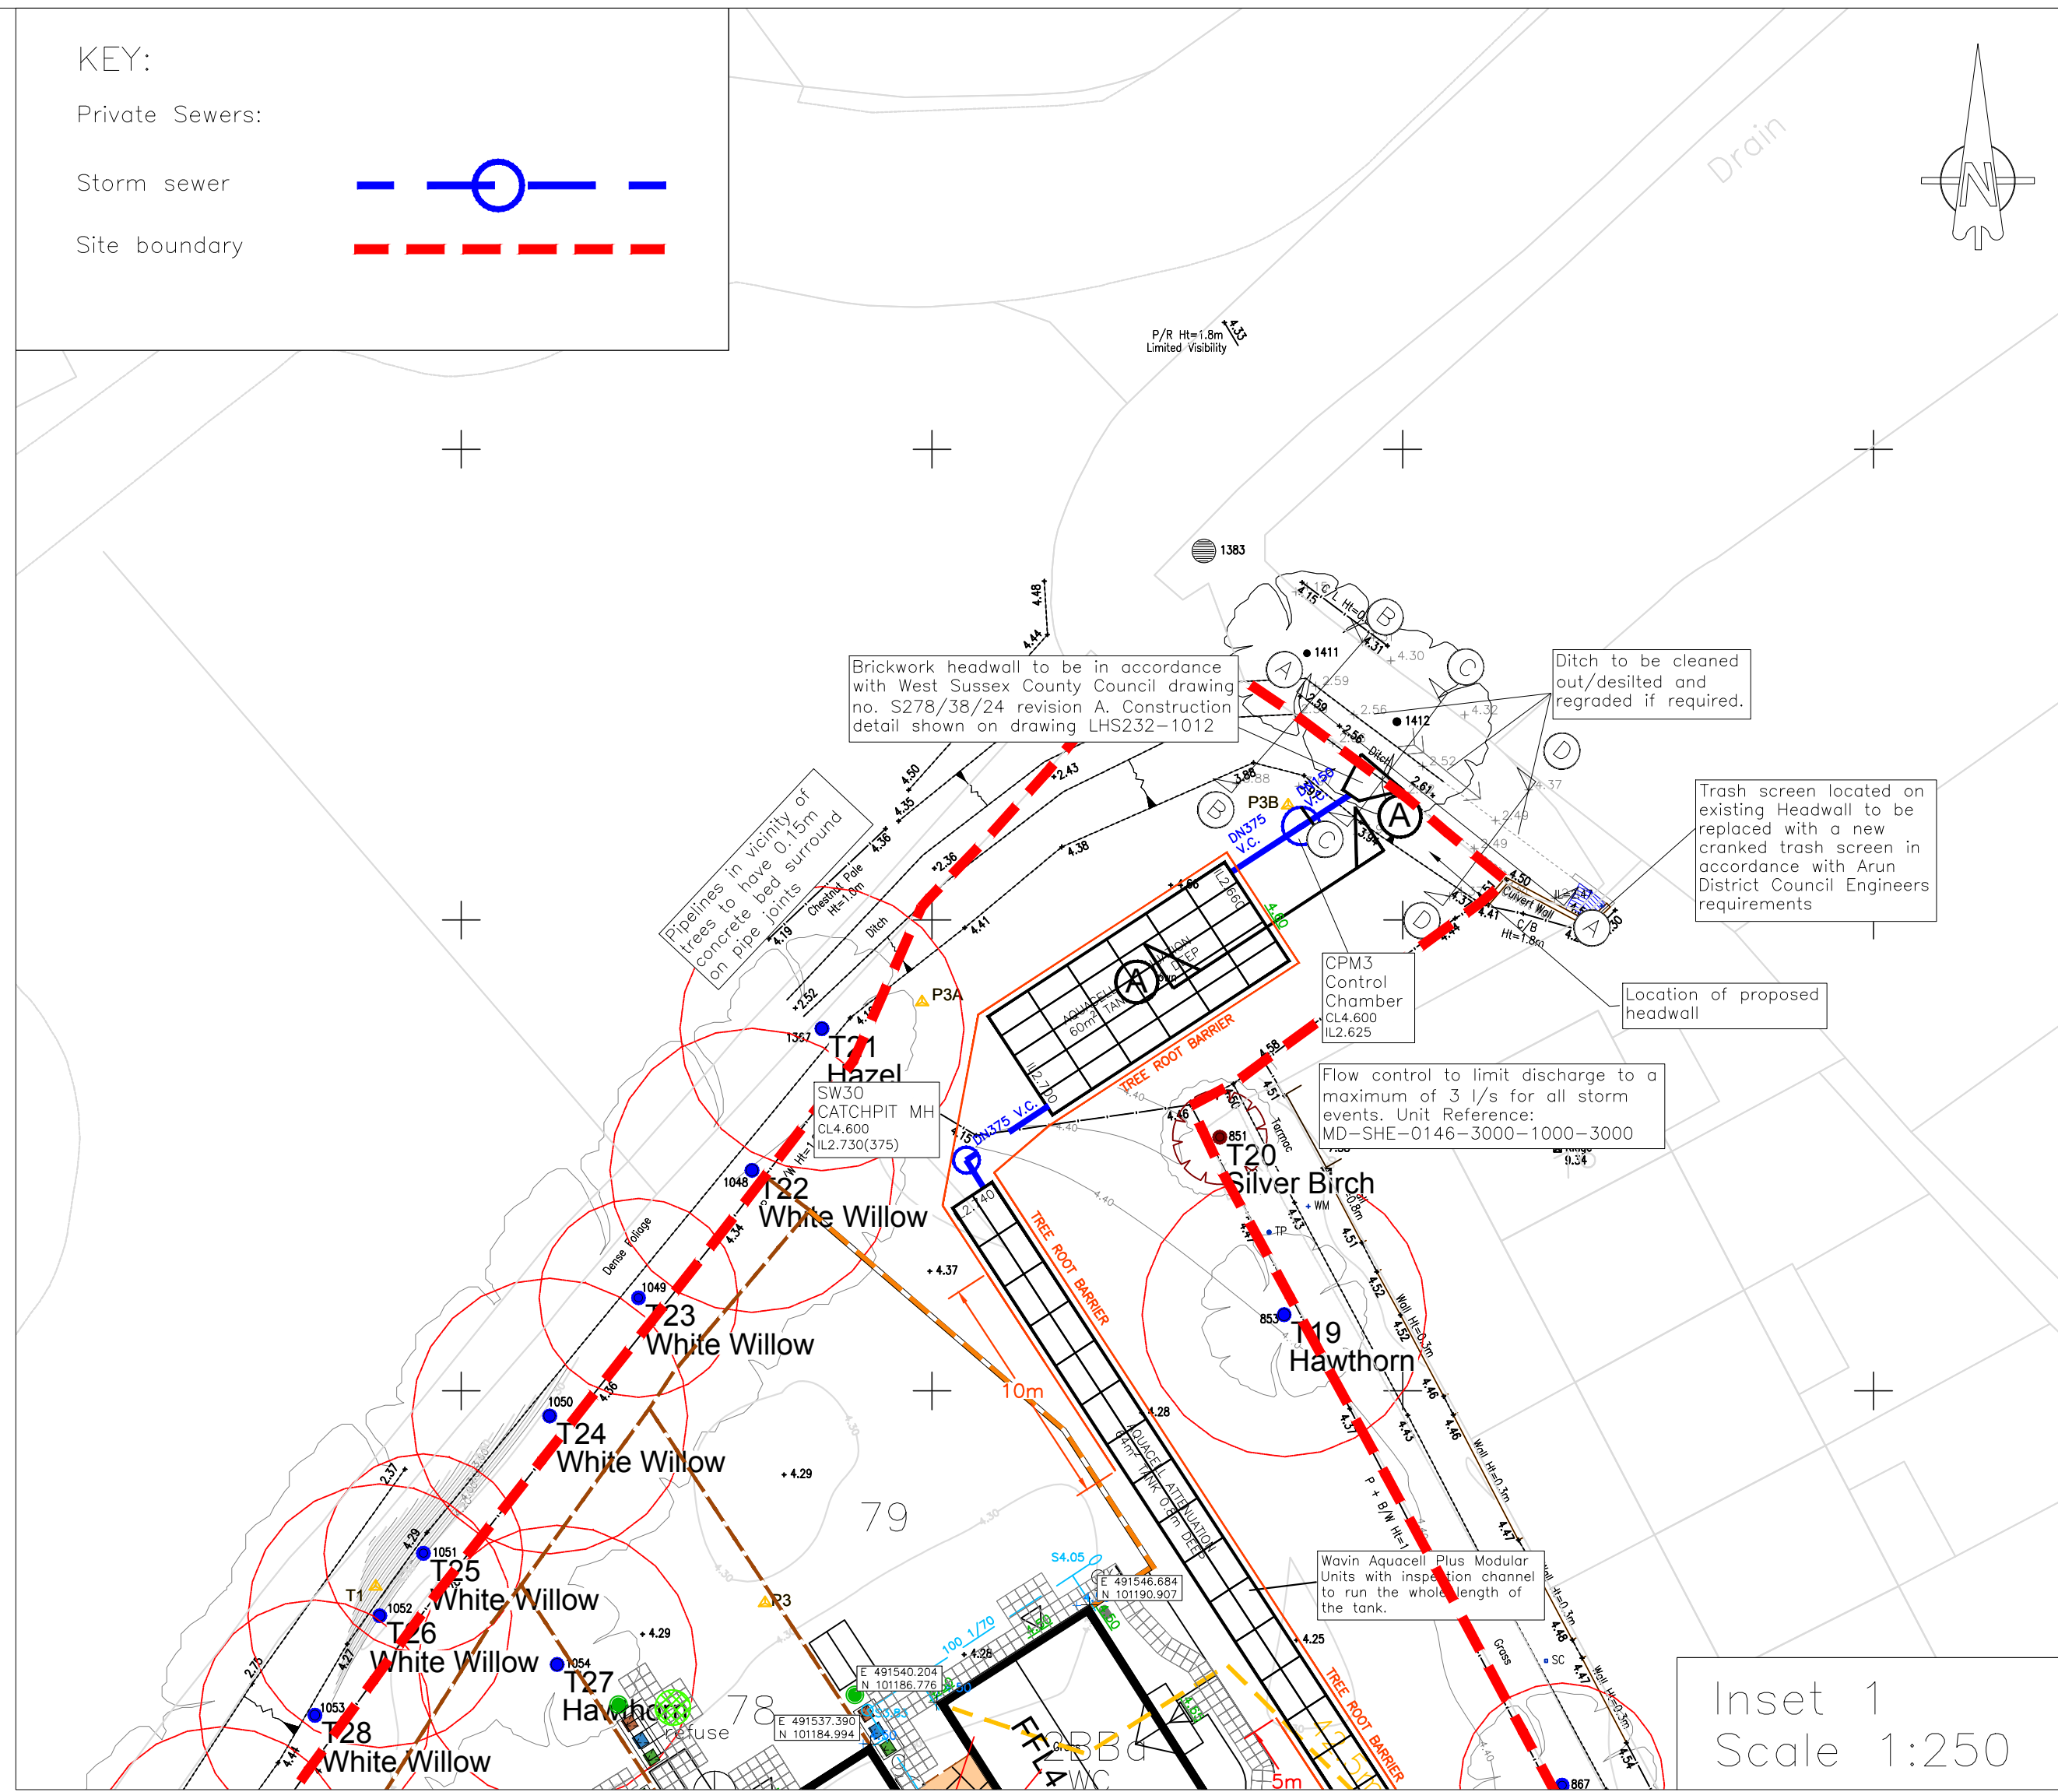
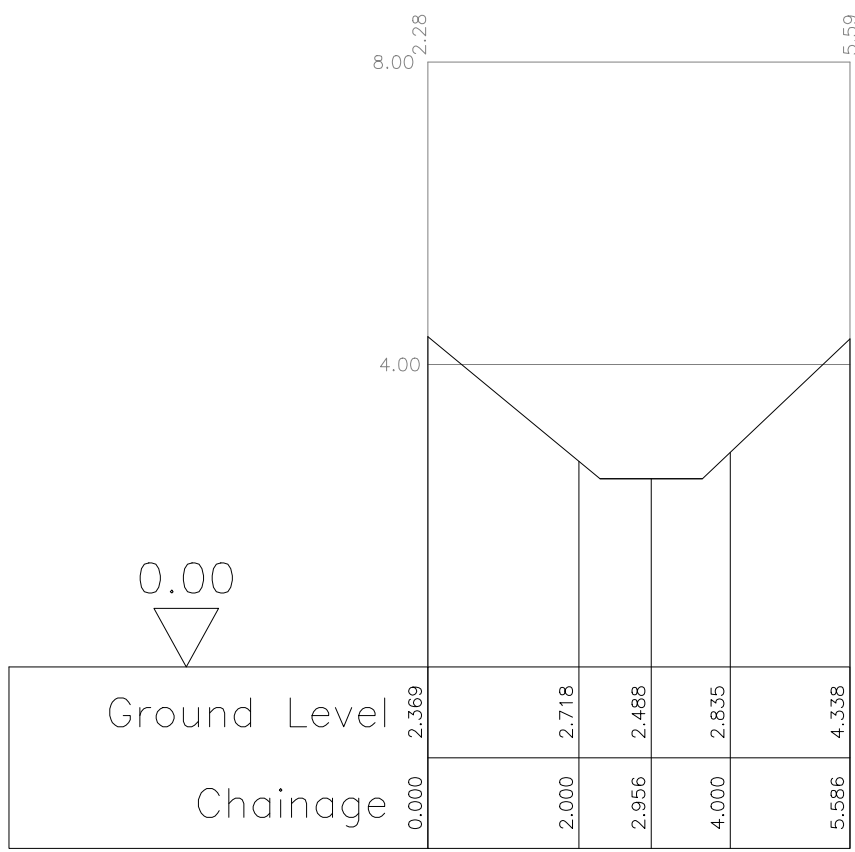
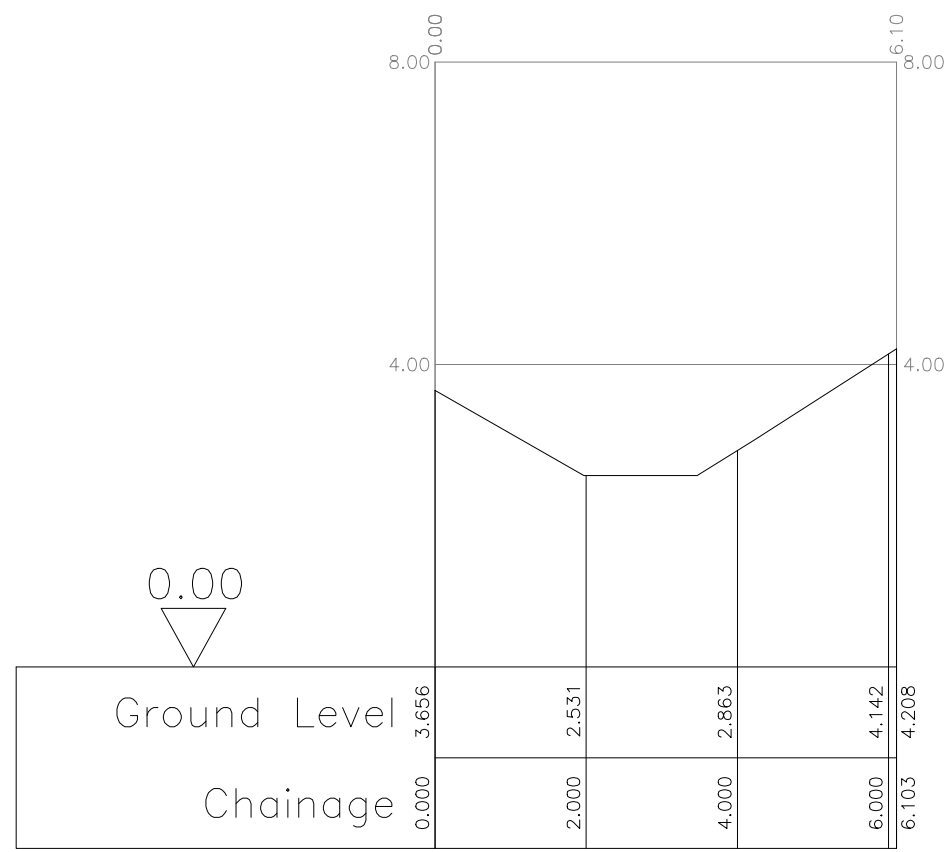
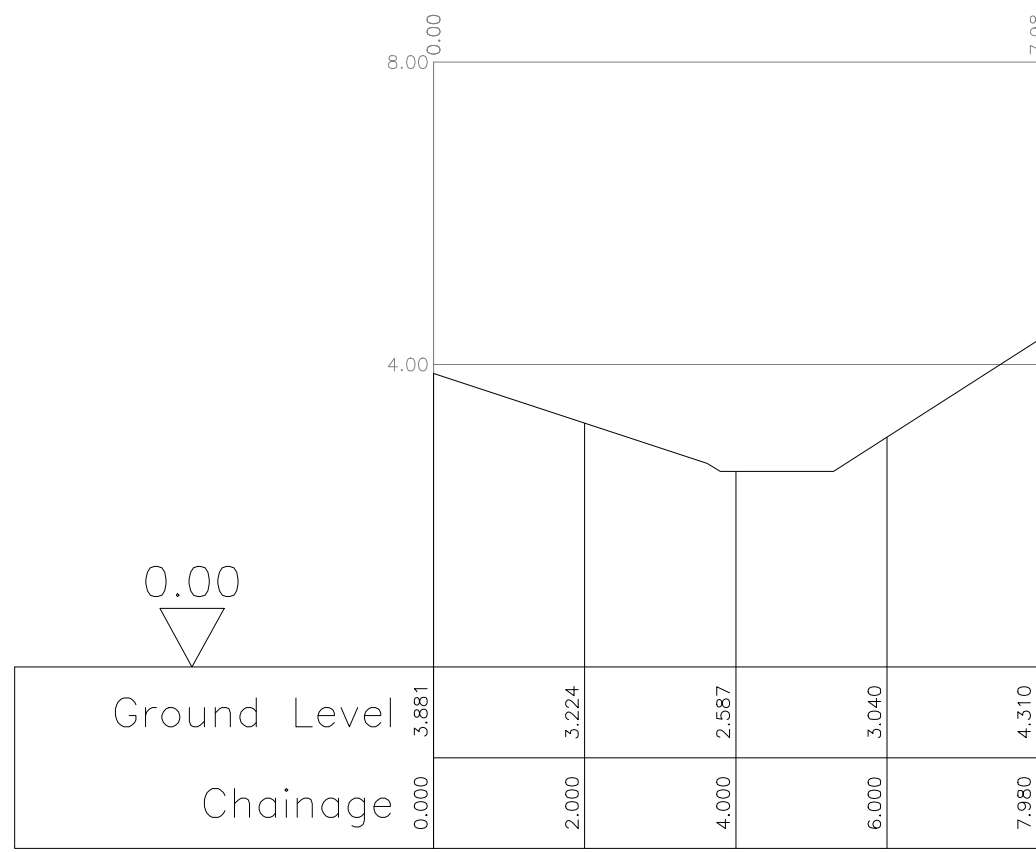


General Notes:

1. Do not scale from this drawing.
2. All dimensions in metres.
3. Extent of outlet protection to be the greater of 1500mm or pipe diameter + 1200mm spanning the outlet pipe.
4. All exposed pipework to be UV stable.
5. Headwall construction detail in accordance with West Sussex County Council drawing no. S278/38/24 revision A.

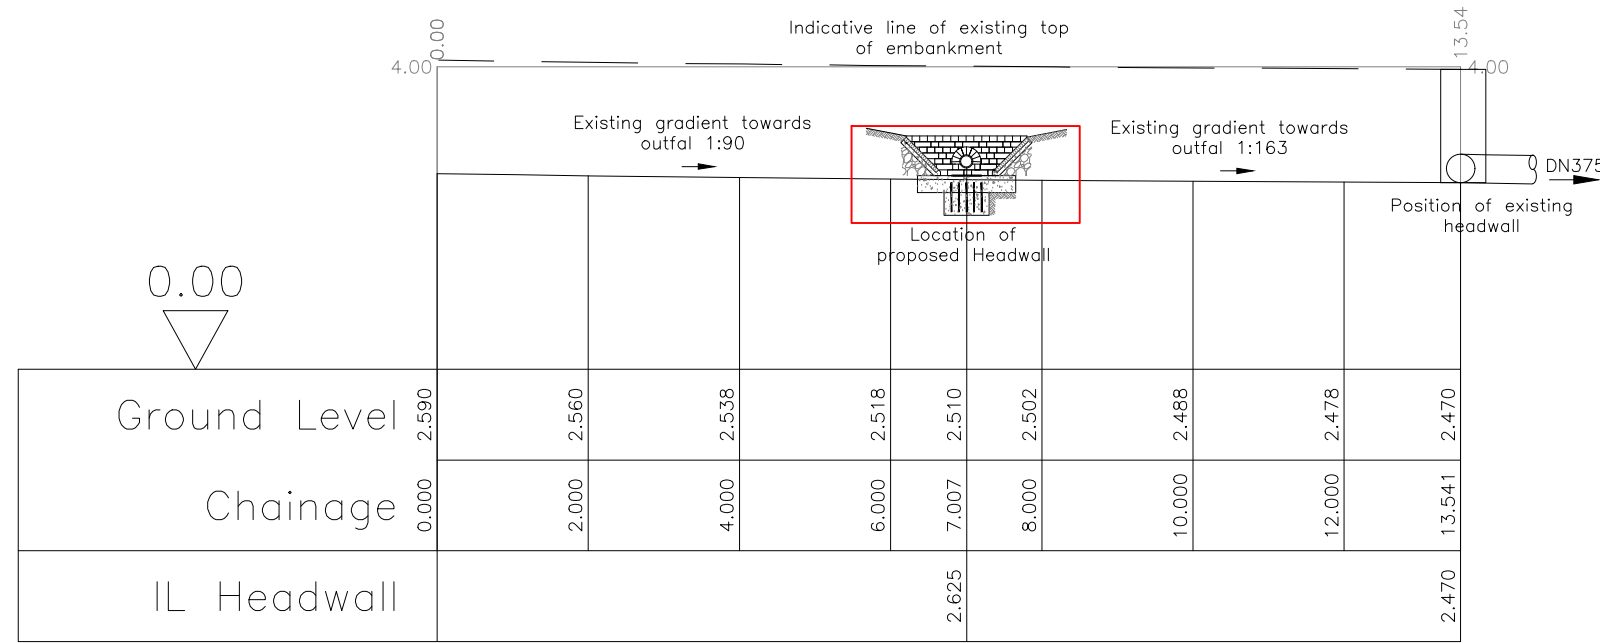

PRELIMINARY - FOR APPROVAL				
REV. No.	DATE	DESCRIPTION	INITIALS	
Client				
Project	New Barn lane North Bersted			
Title	Sections Through Existing Ditch and Proposed Headwall 99 Unit Scheme			
Scale	As shown	Date	Apr '18	Drawing No.
Checked	KTG	Drawn	JRV	LHS232-3012
Rev				