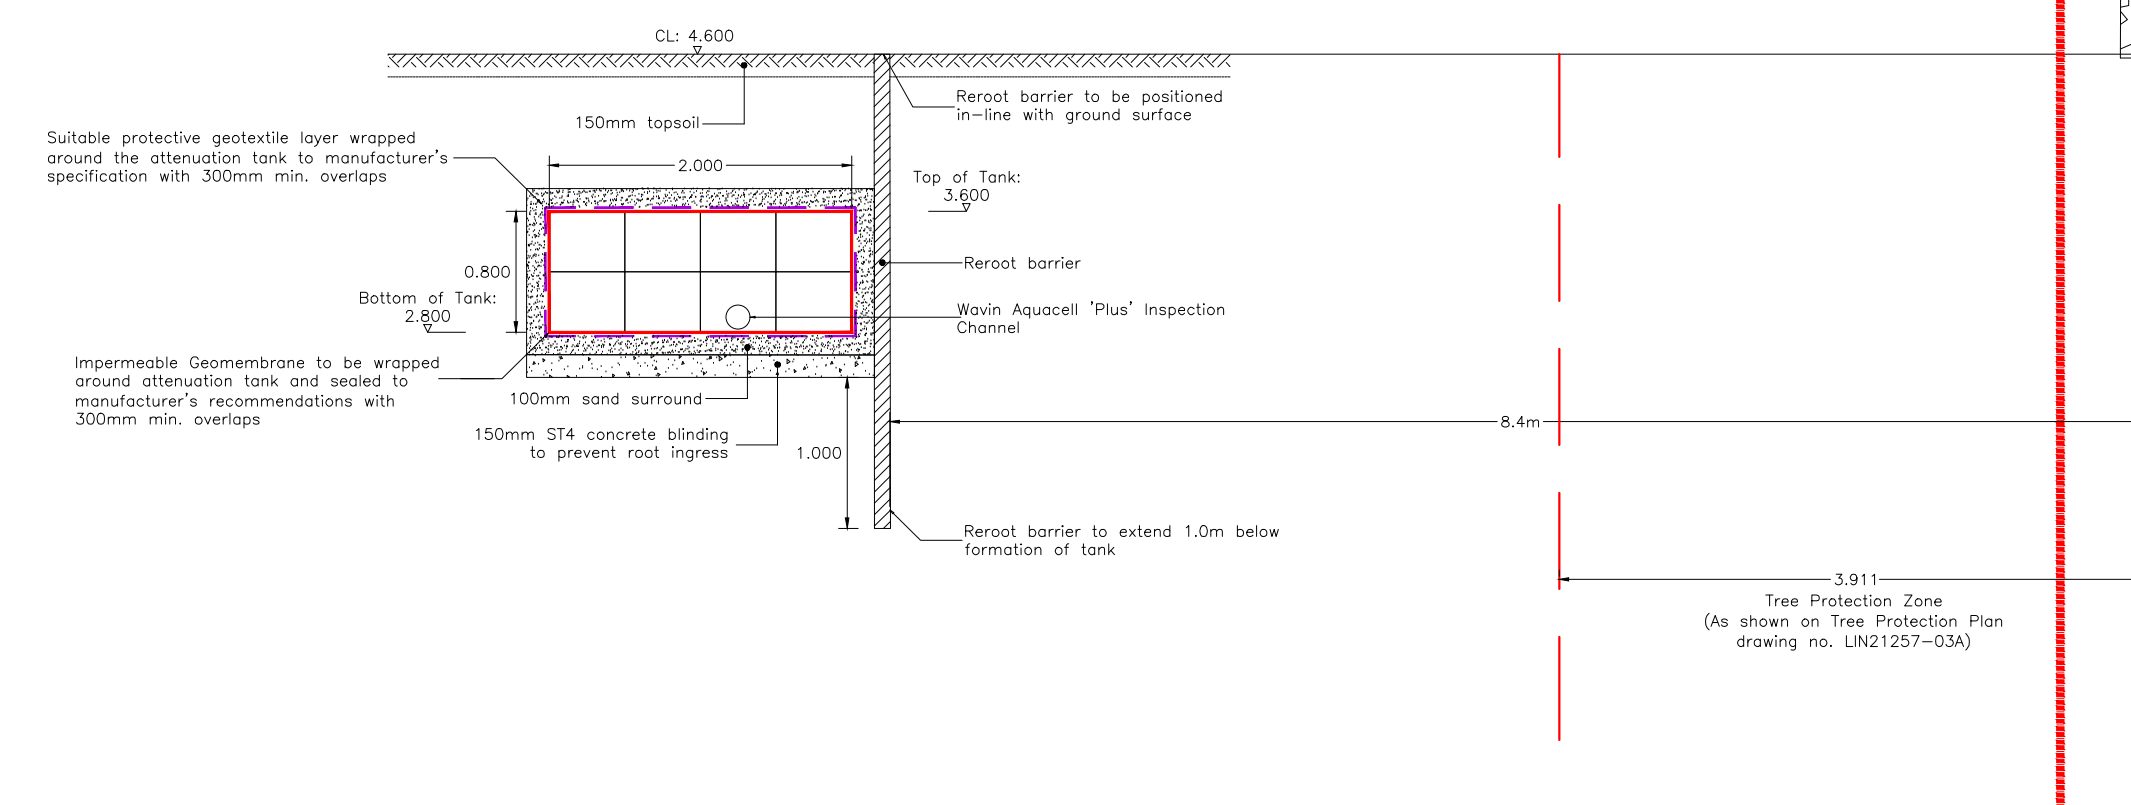


[illegible]

Reroot Barrier Detail
Scale 1:50

REV. No.	DATE	DESCRIPTION			INITIALS
Client			 <i>CIVIL AND STRUCTURAL ENGINEERS</i> Monarch House, Barton Lane, Abingdon, Oxon, OX14 3NB Tel: 01235 555173 Fax: 01235 523226		
Project	New Barn lane North Bersted				
Title	Root Barrier Protection Detail 99 Unit Scheme		Scale As shown@A1	Date Dec'18	Drawing No. LHS232-3013
			Checked KTG	Drawn JW	—