

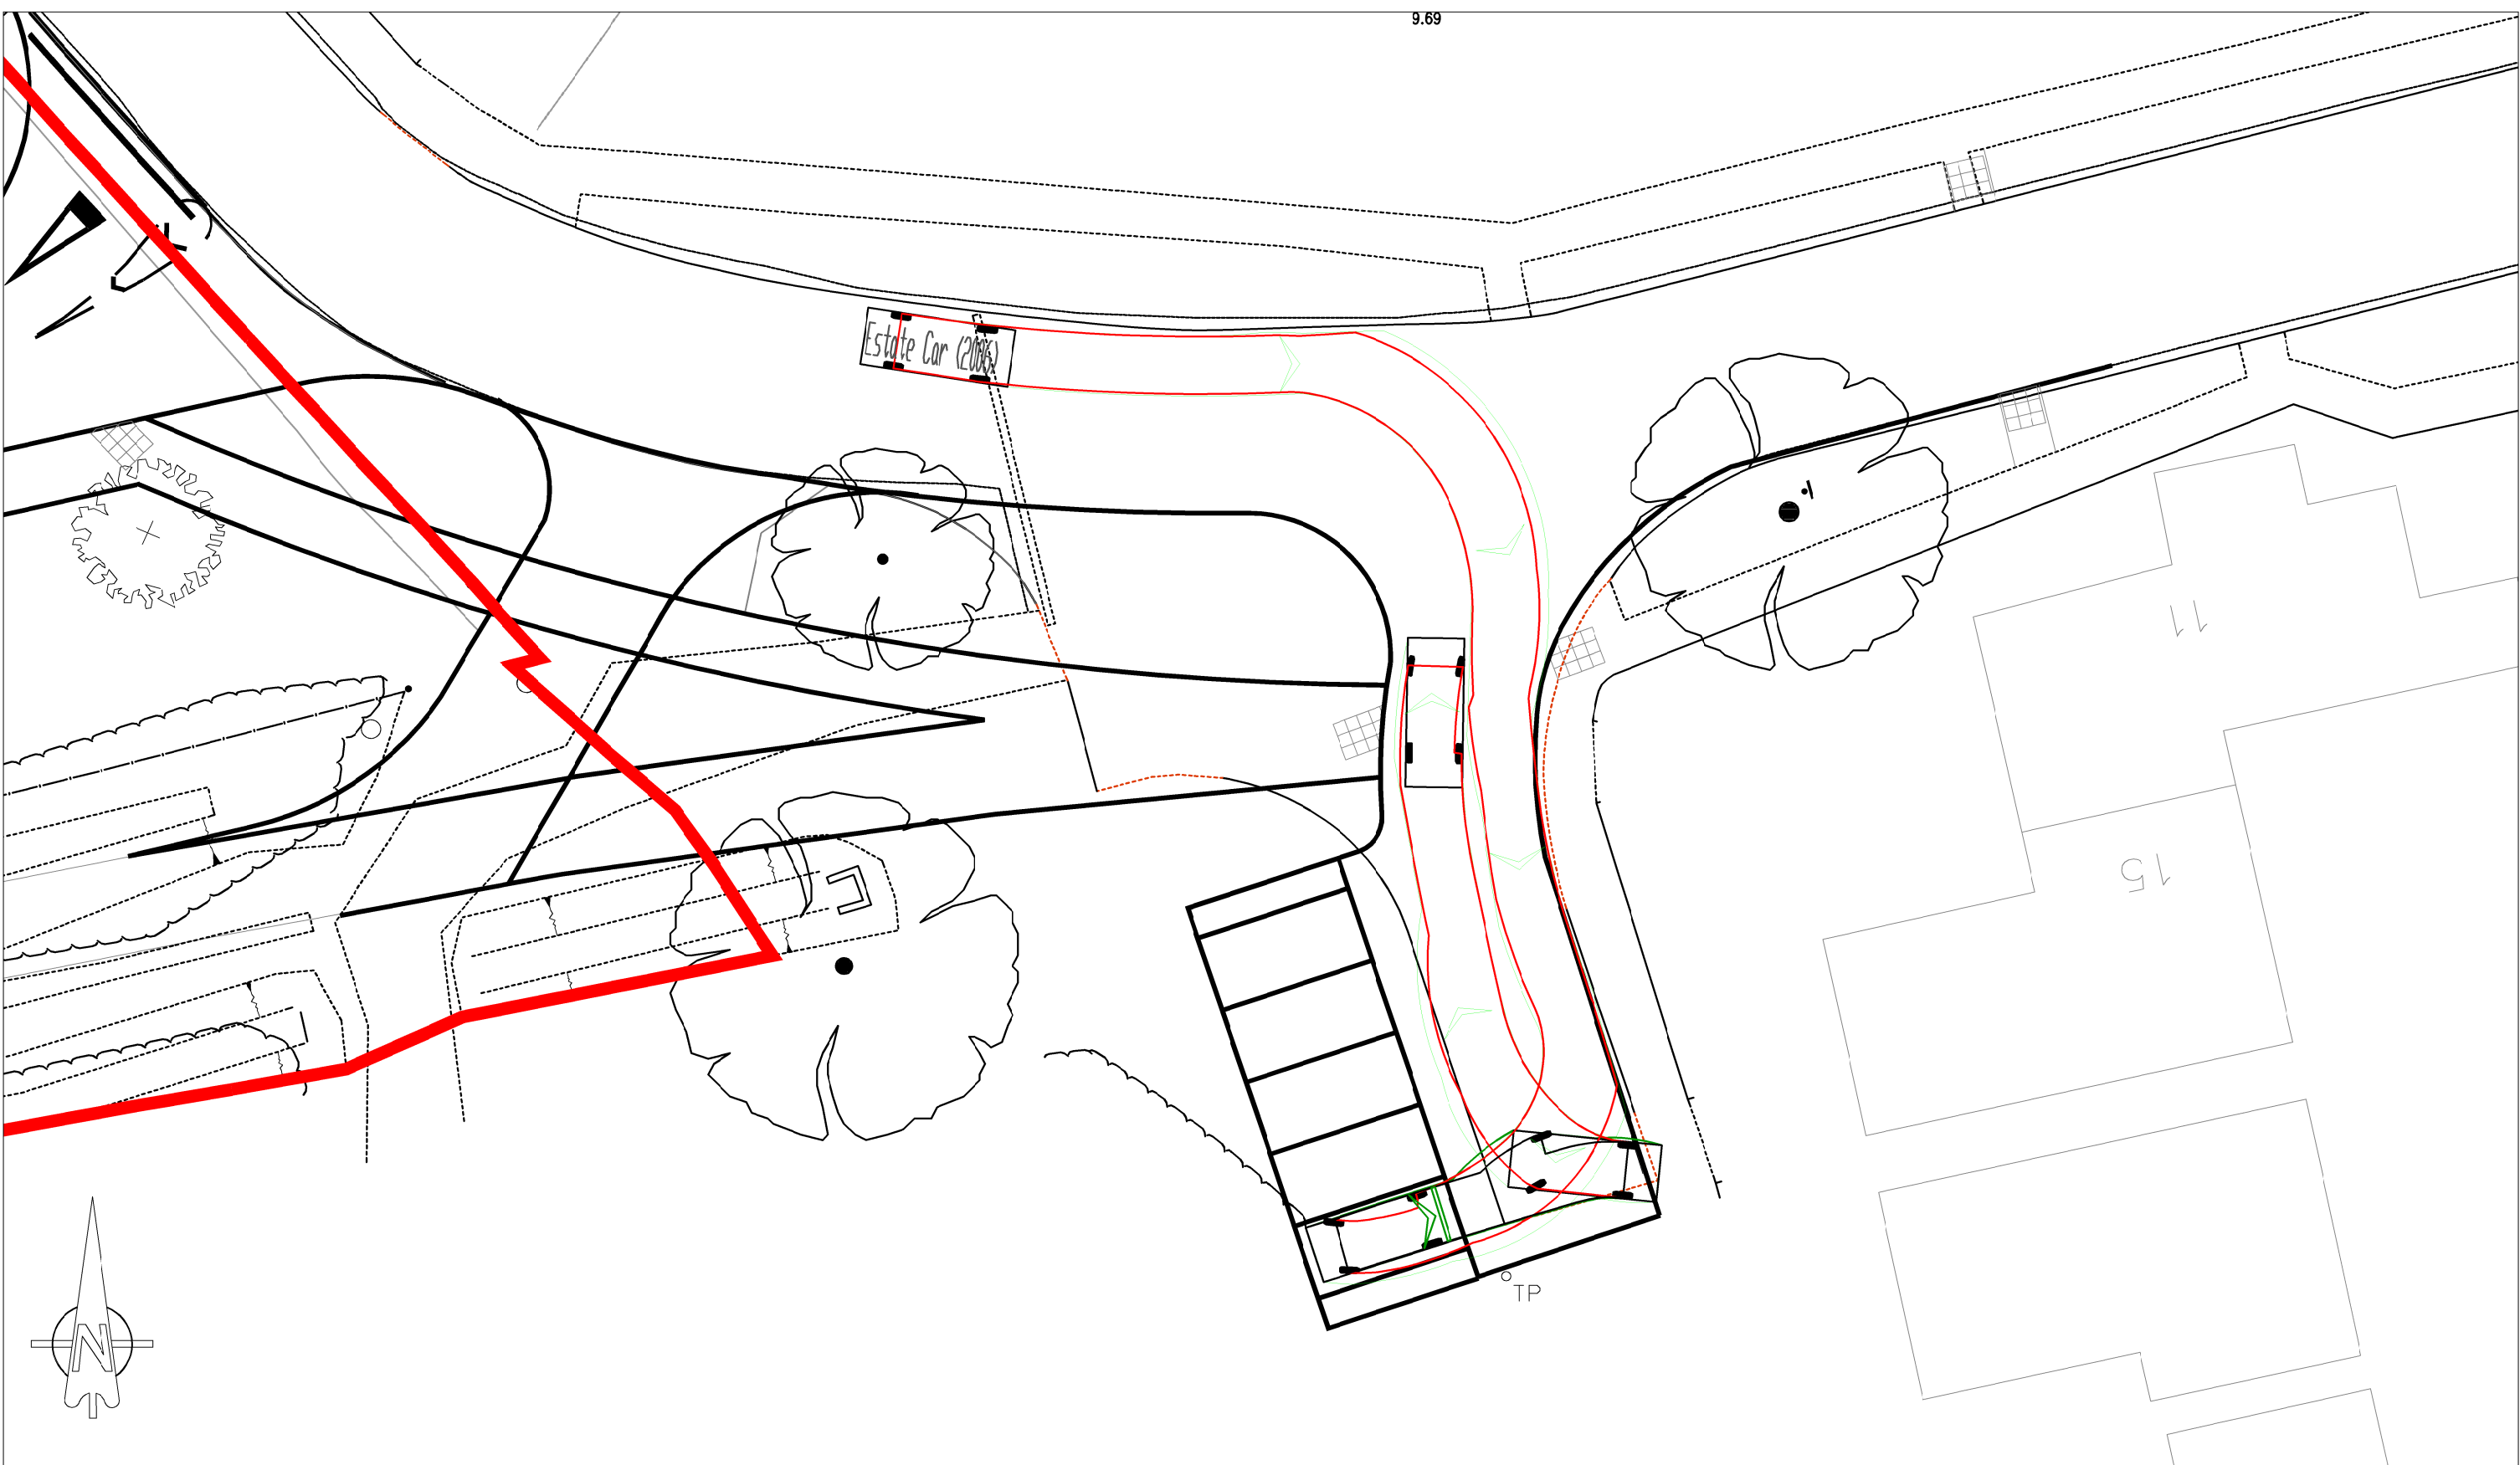
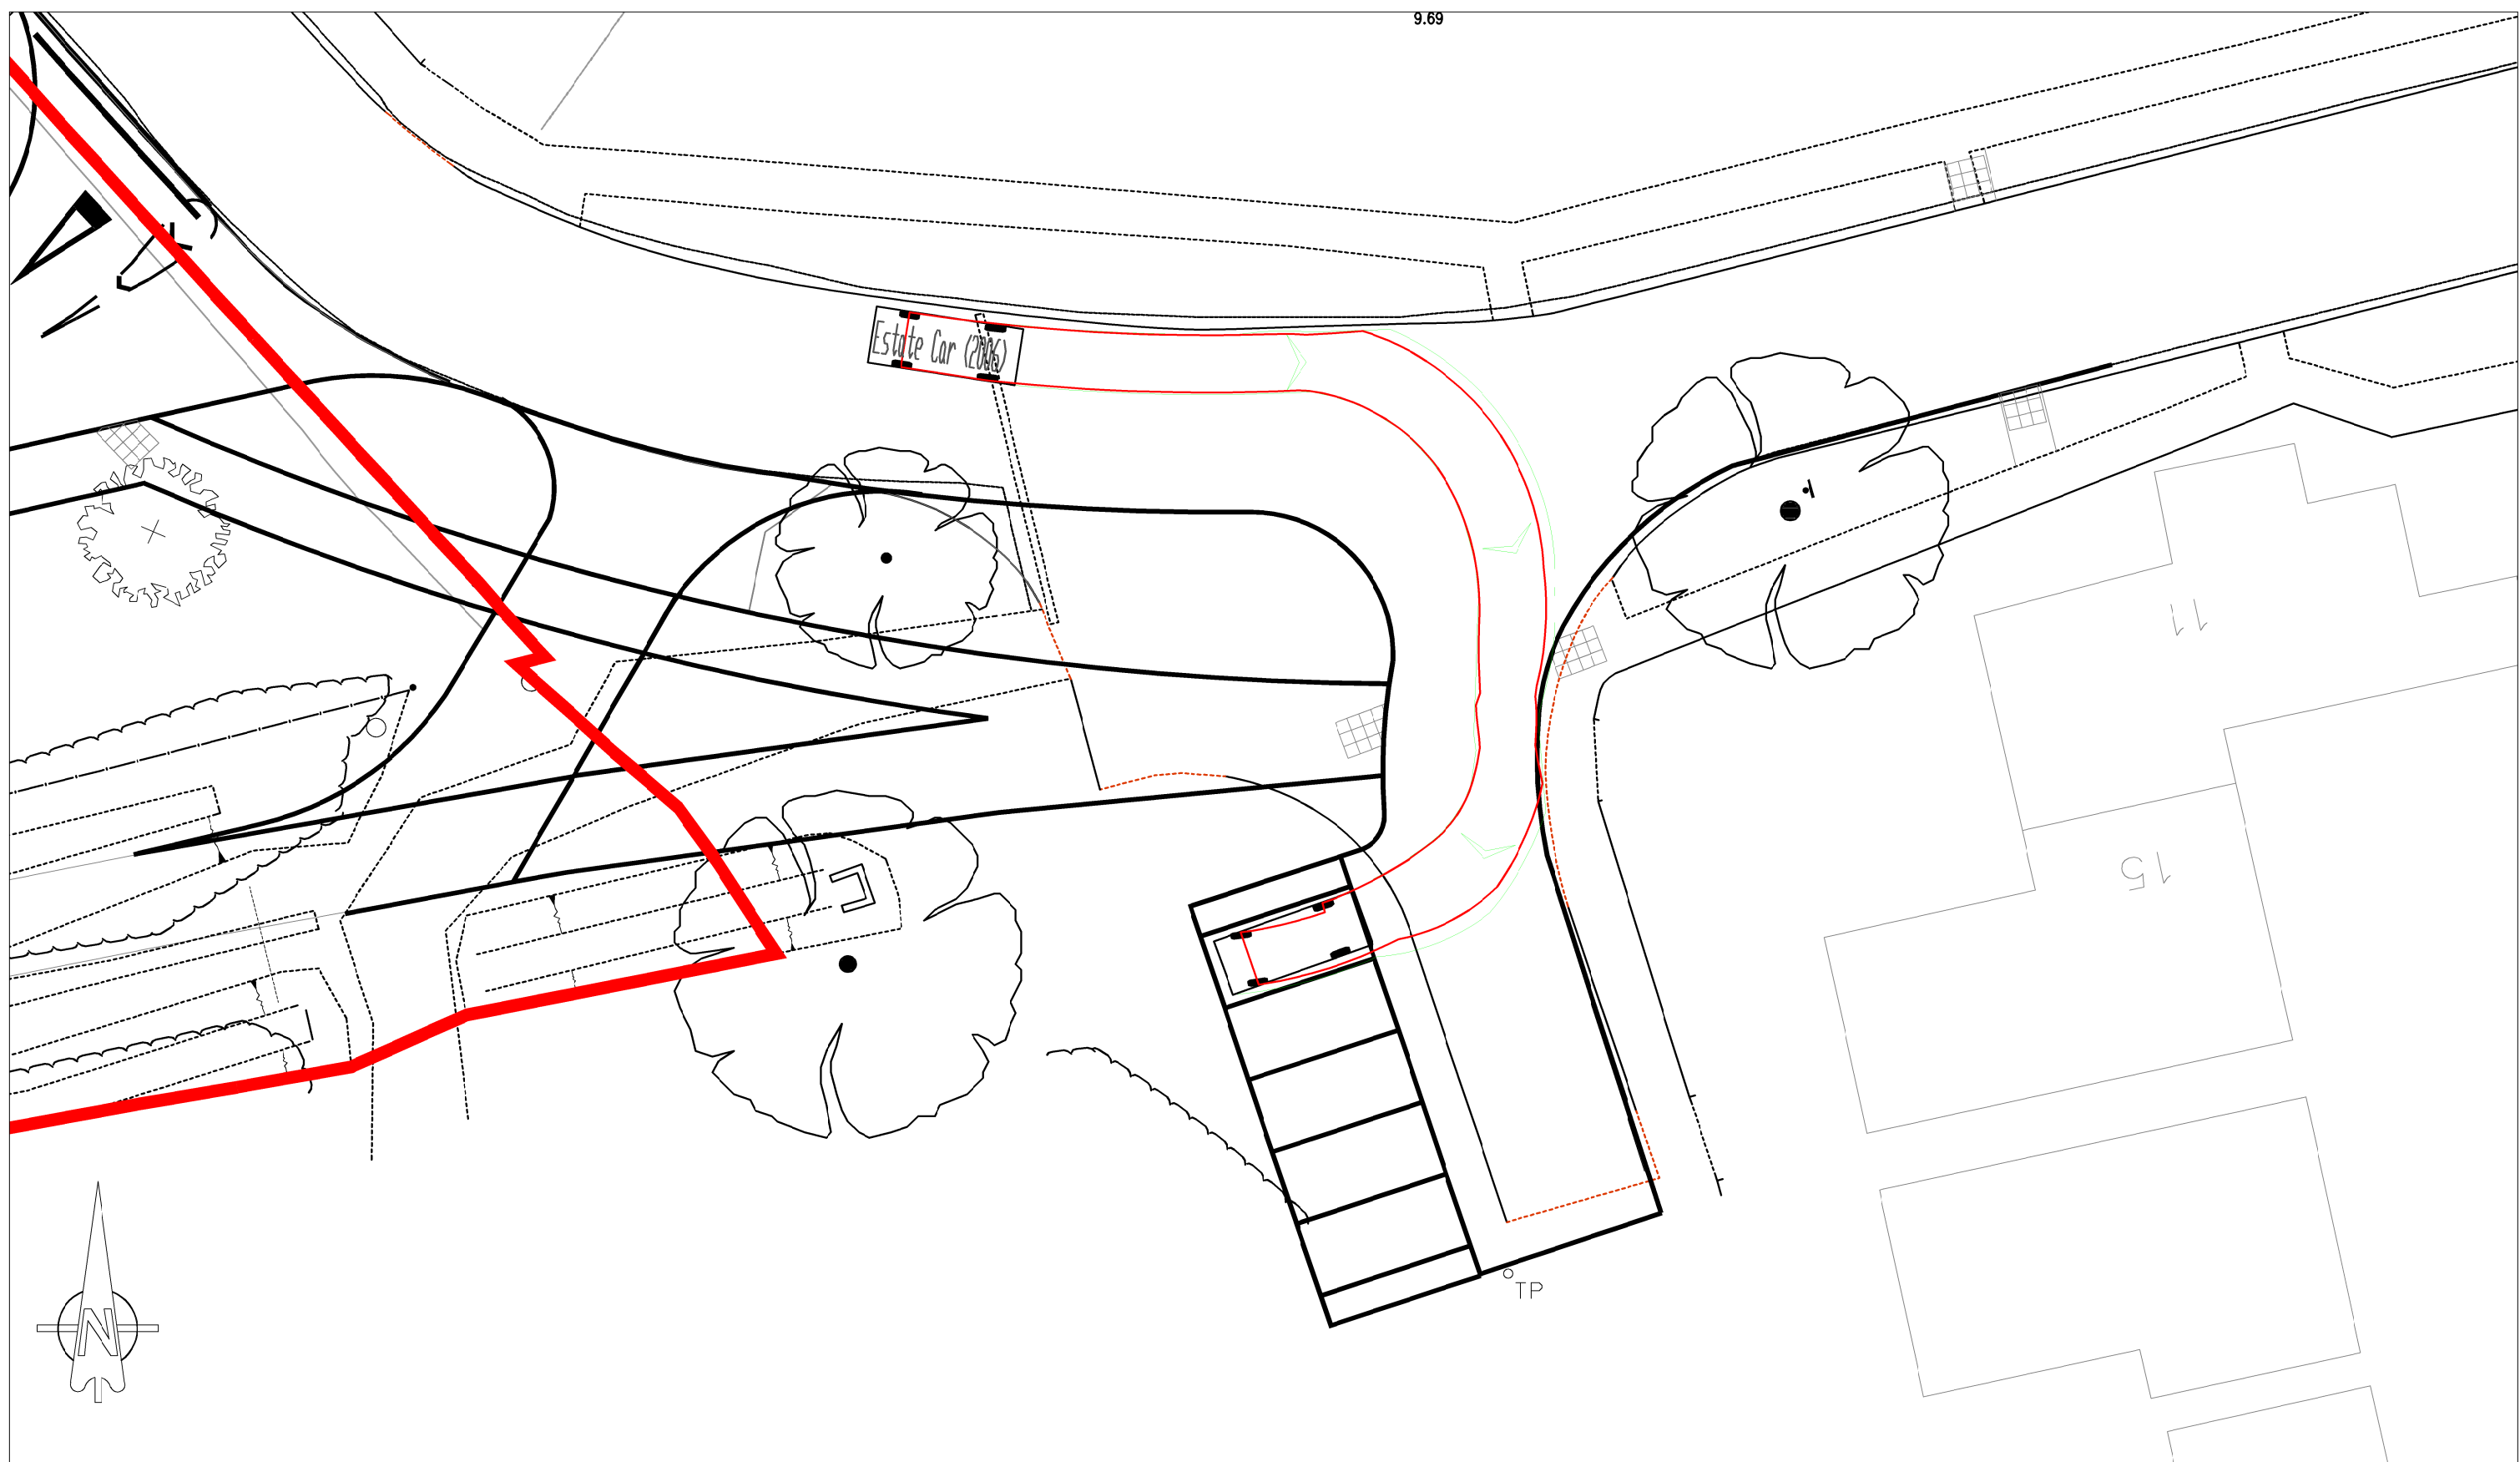
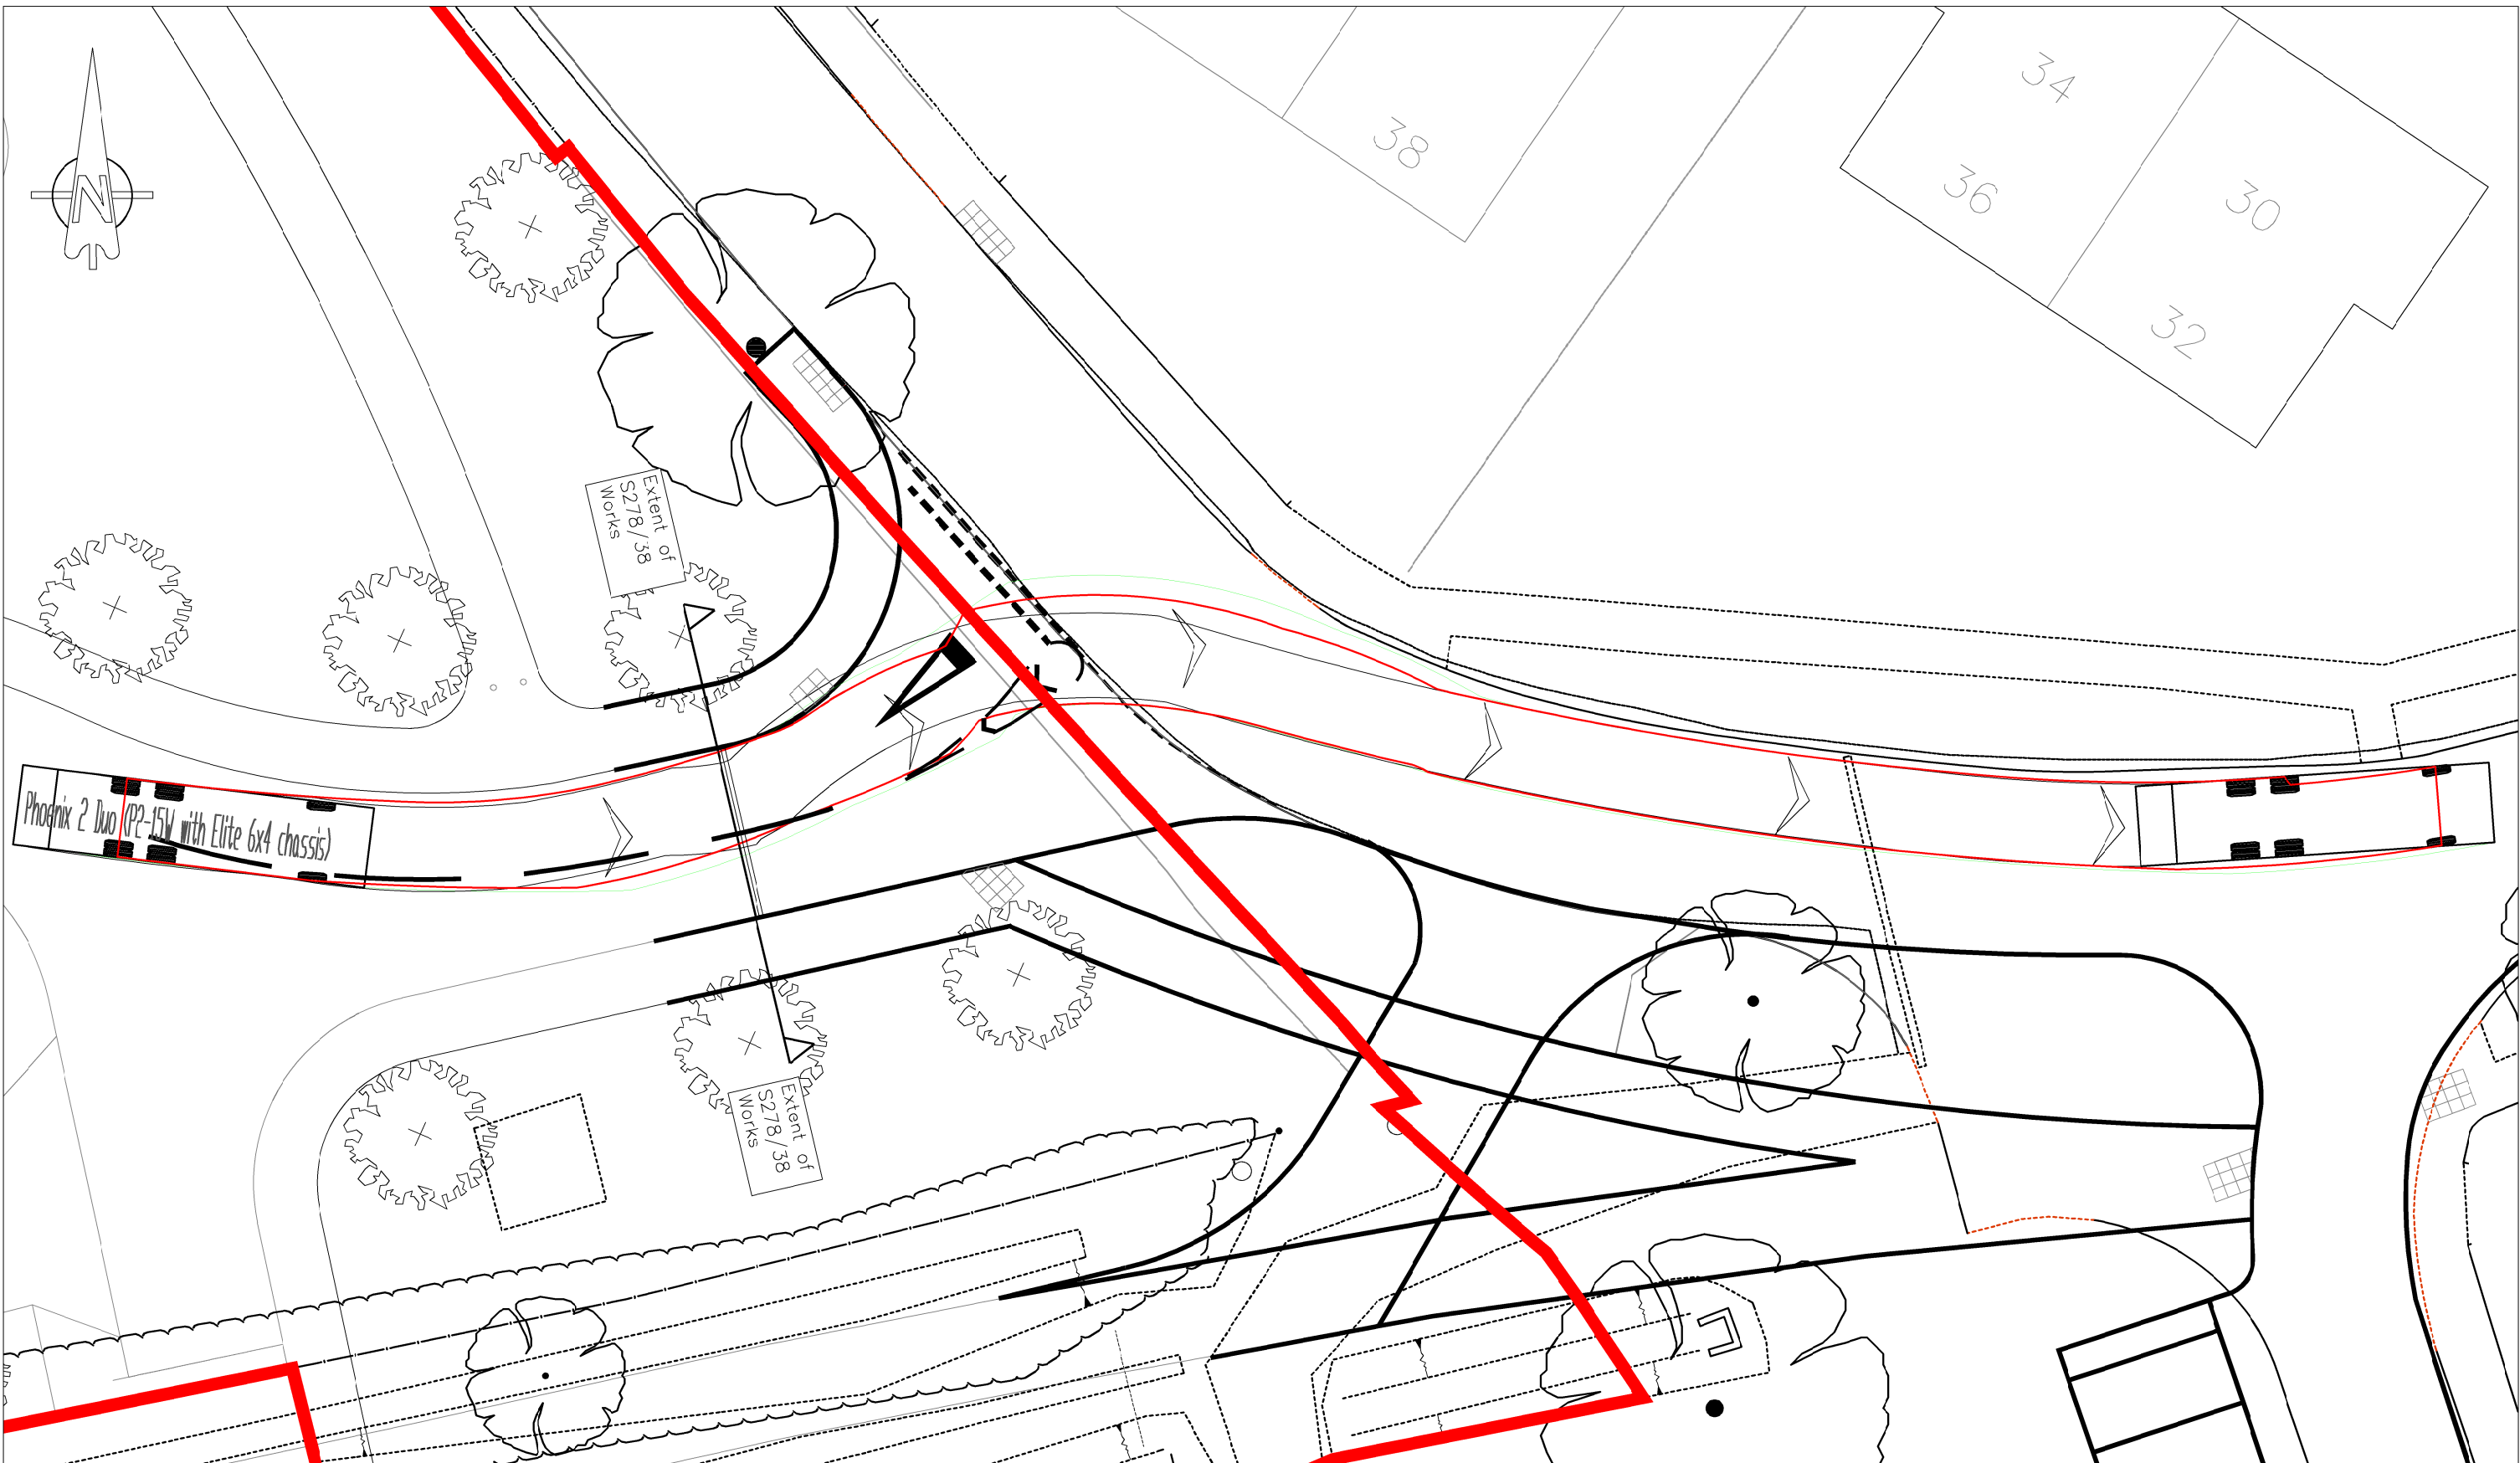
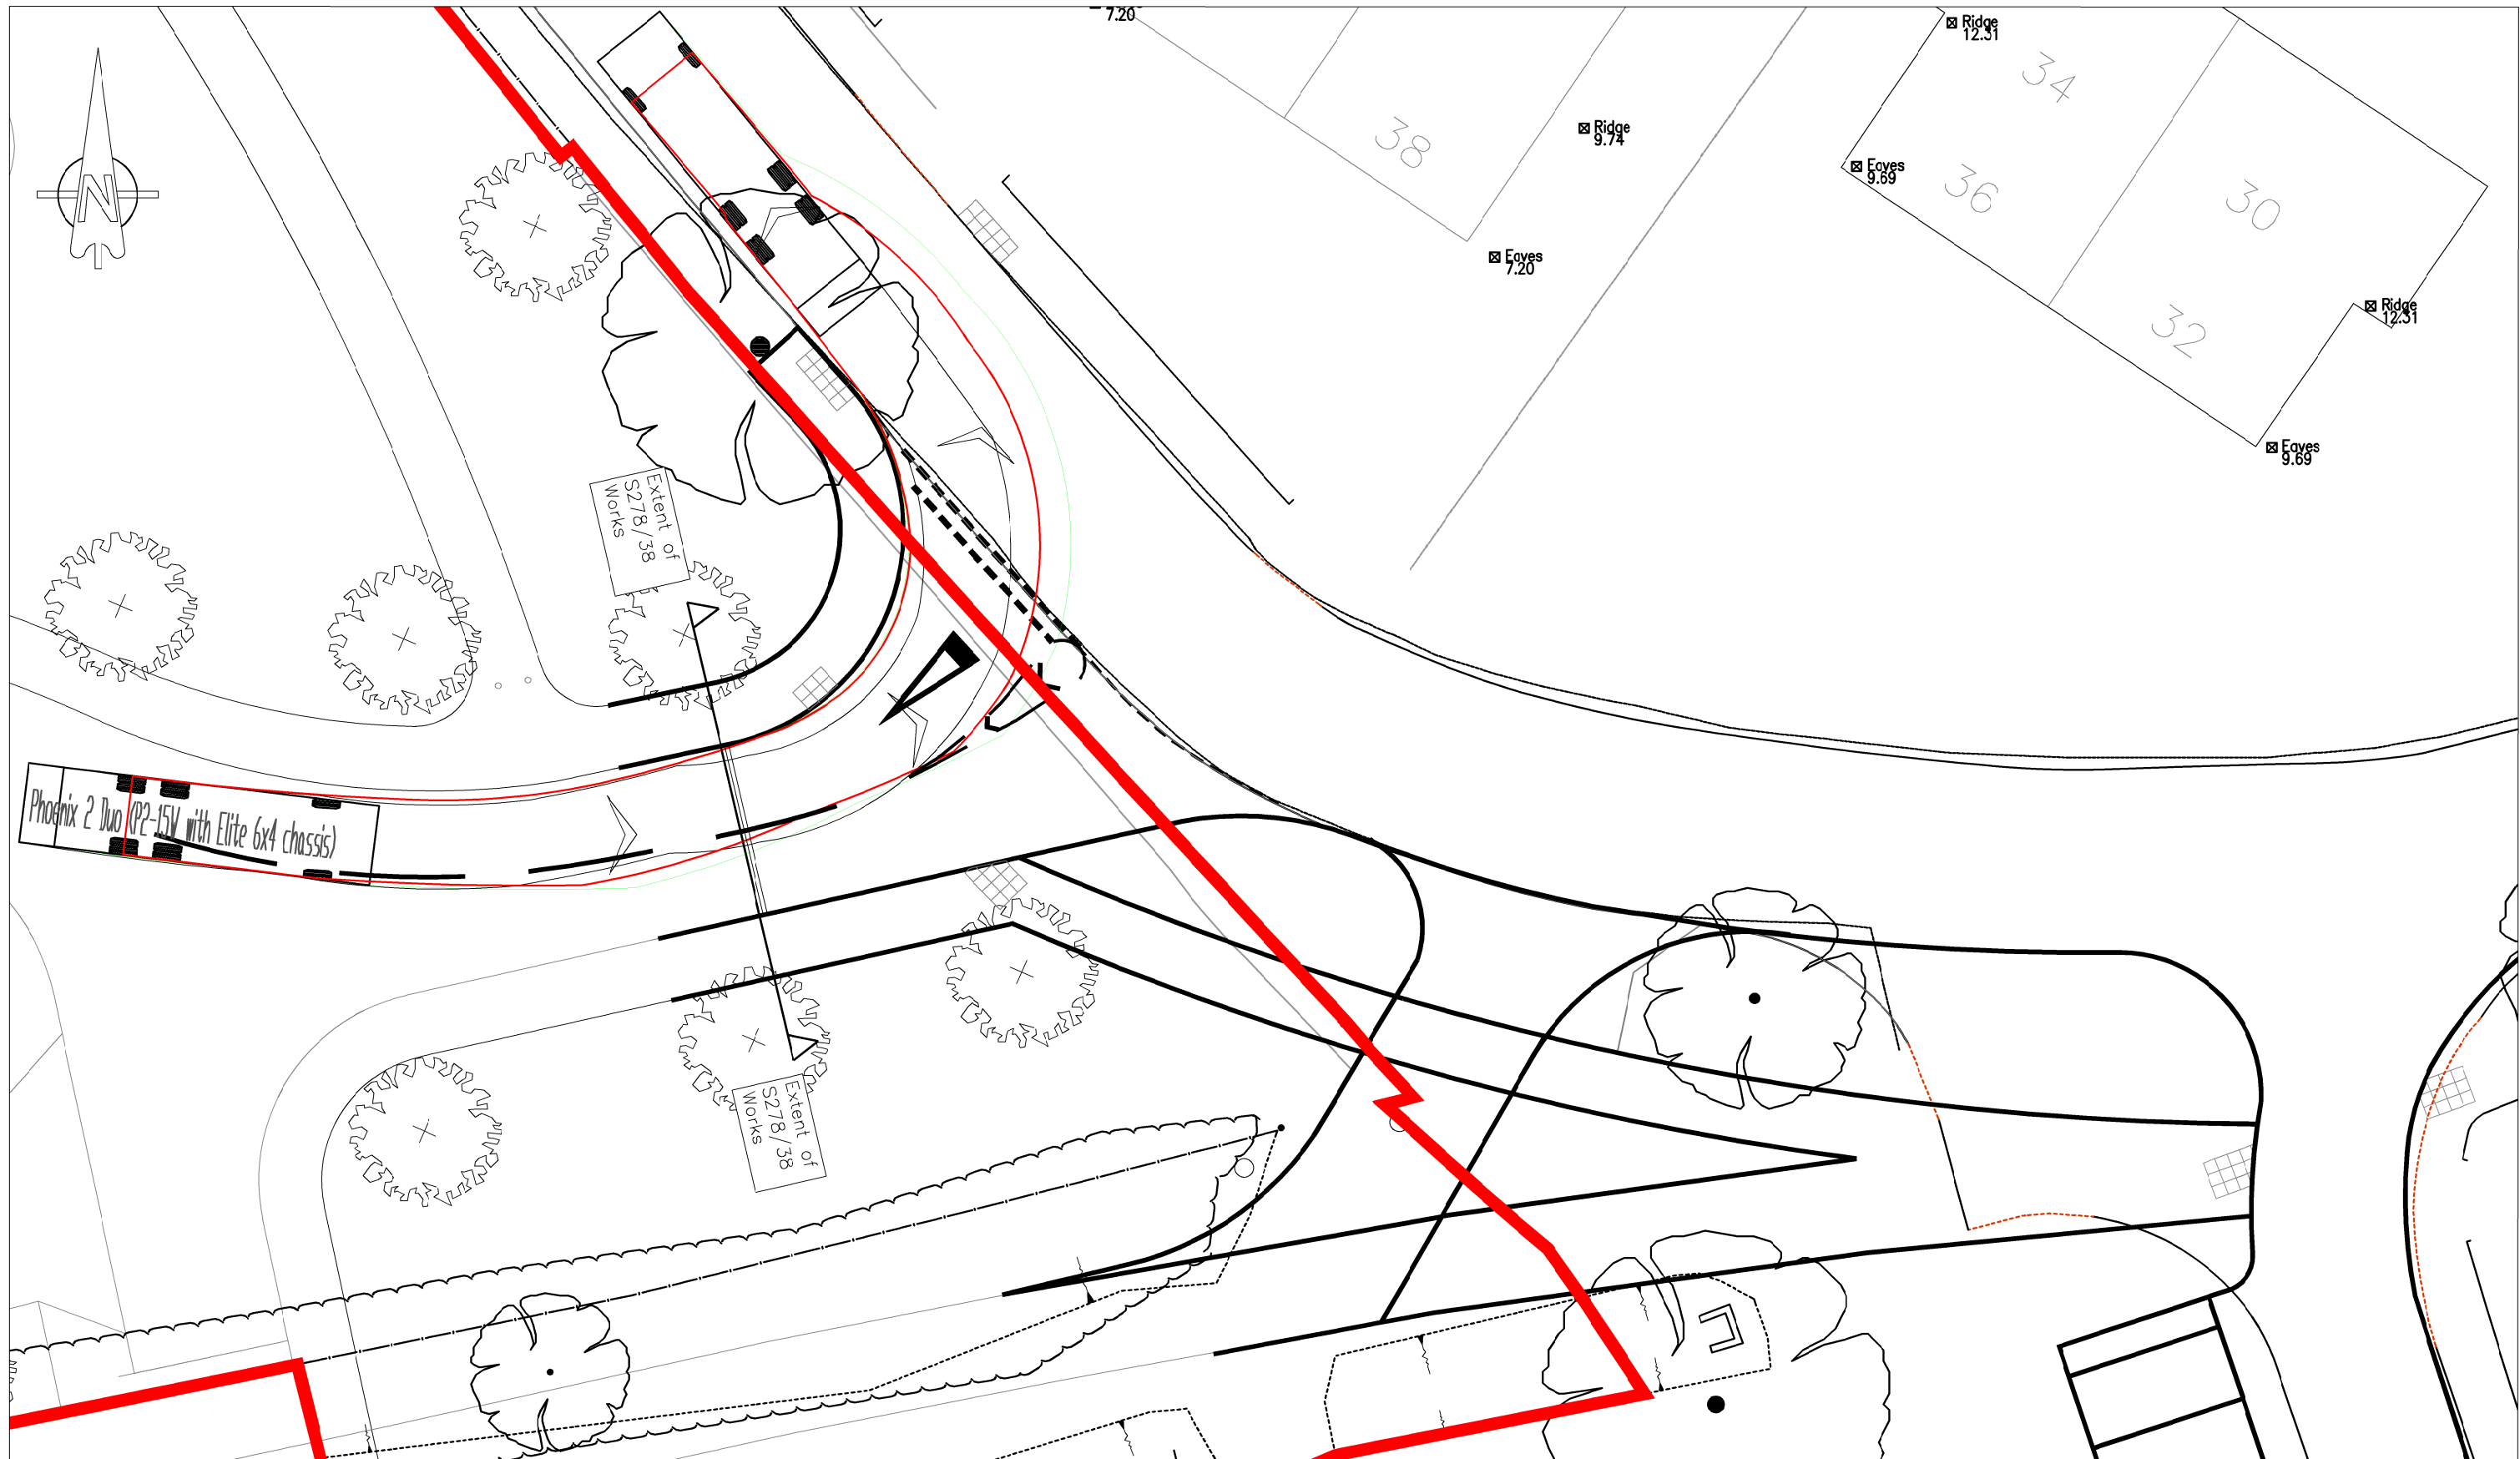
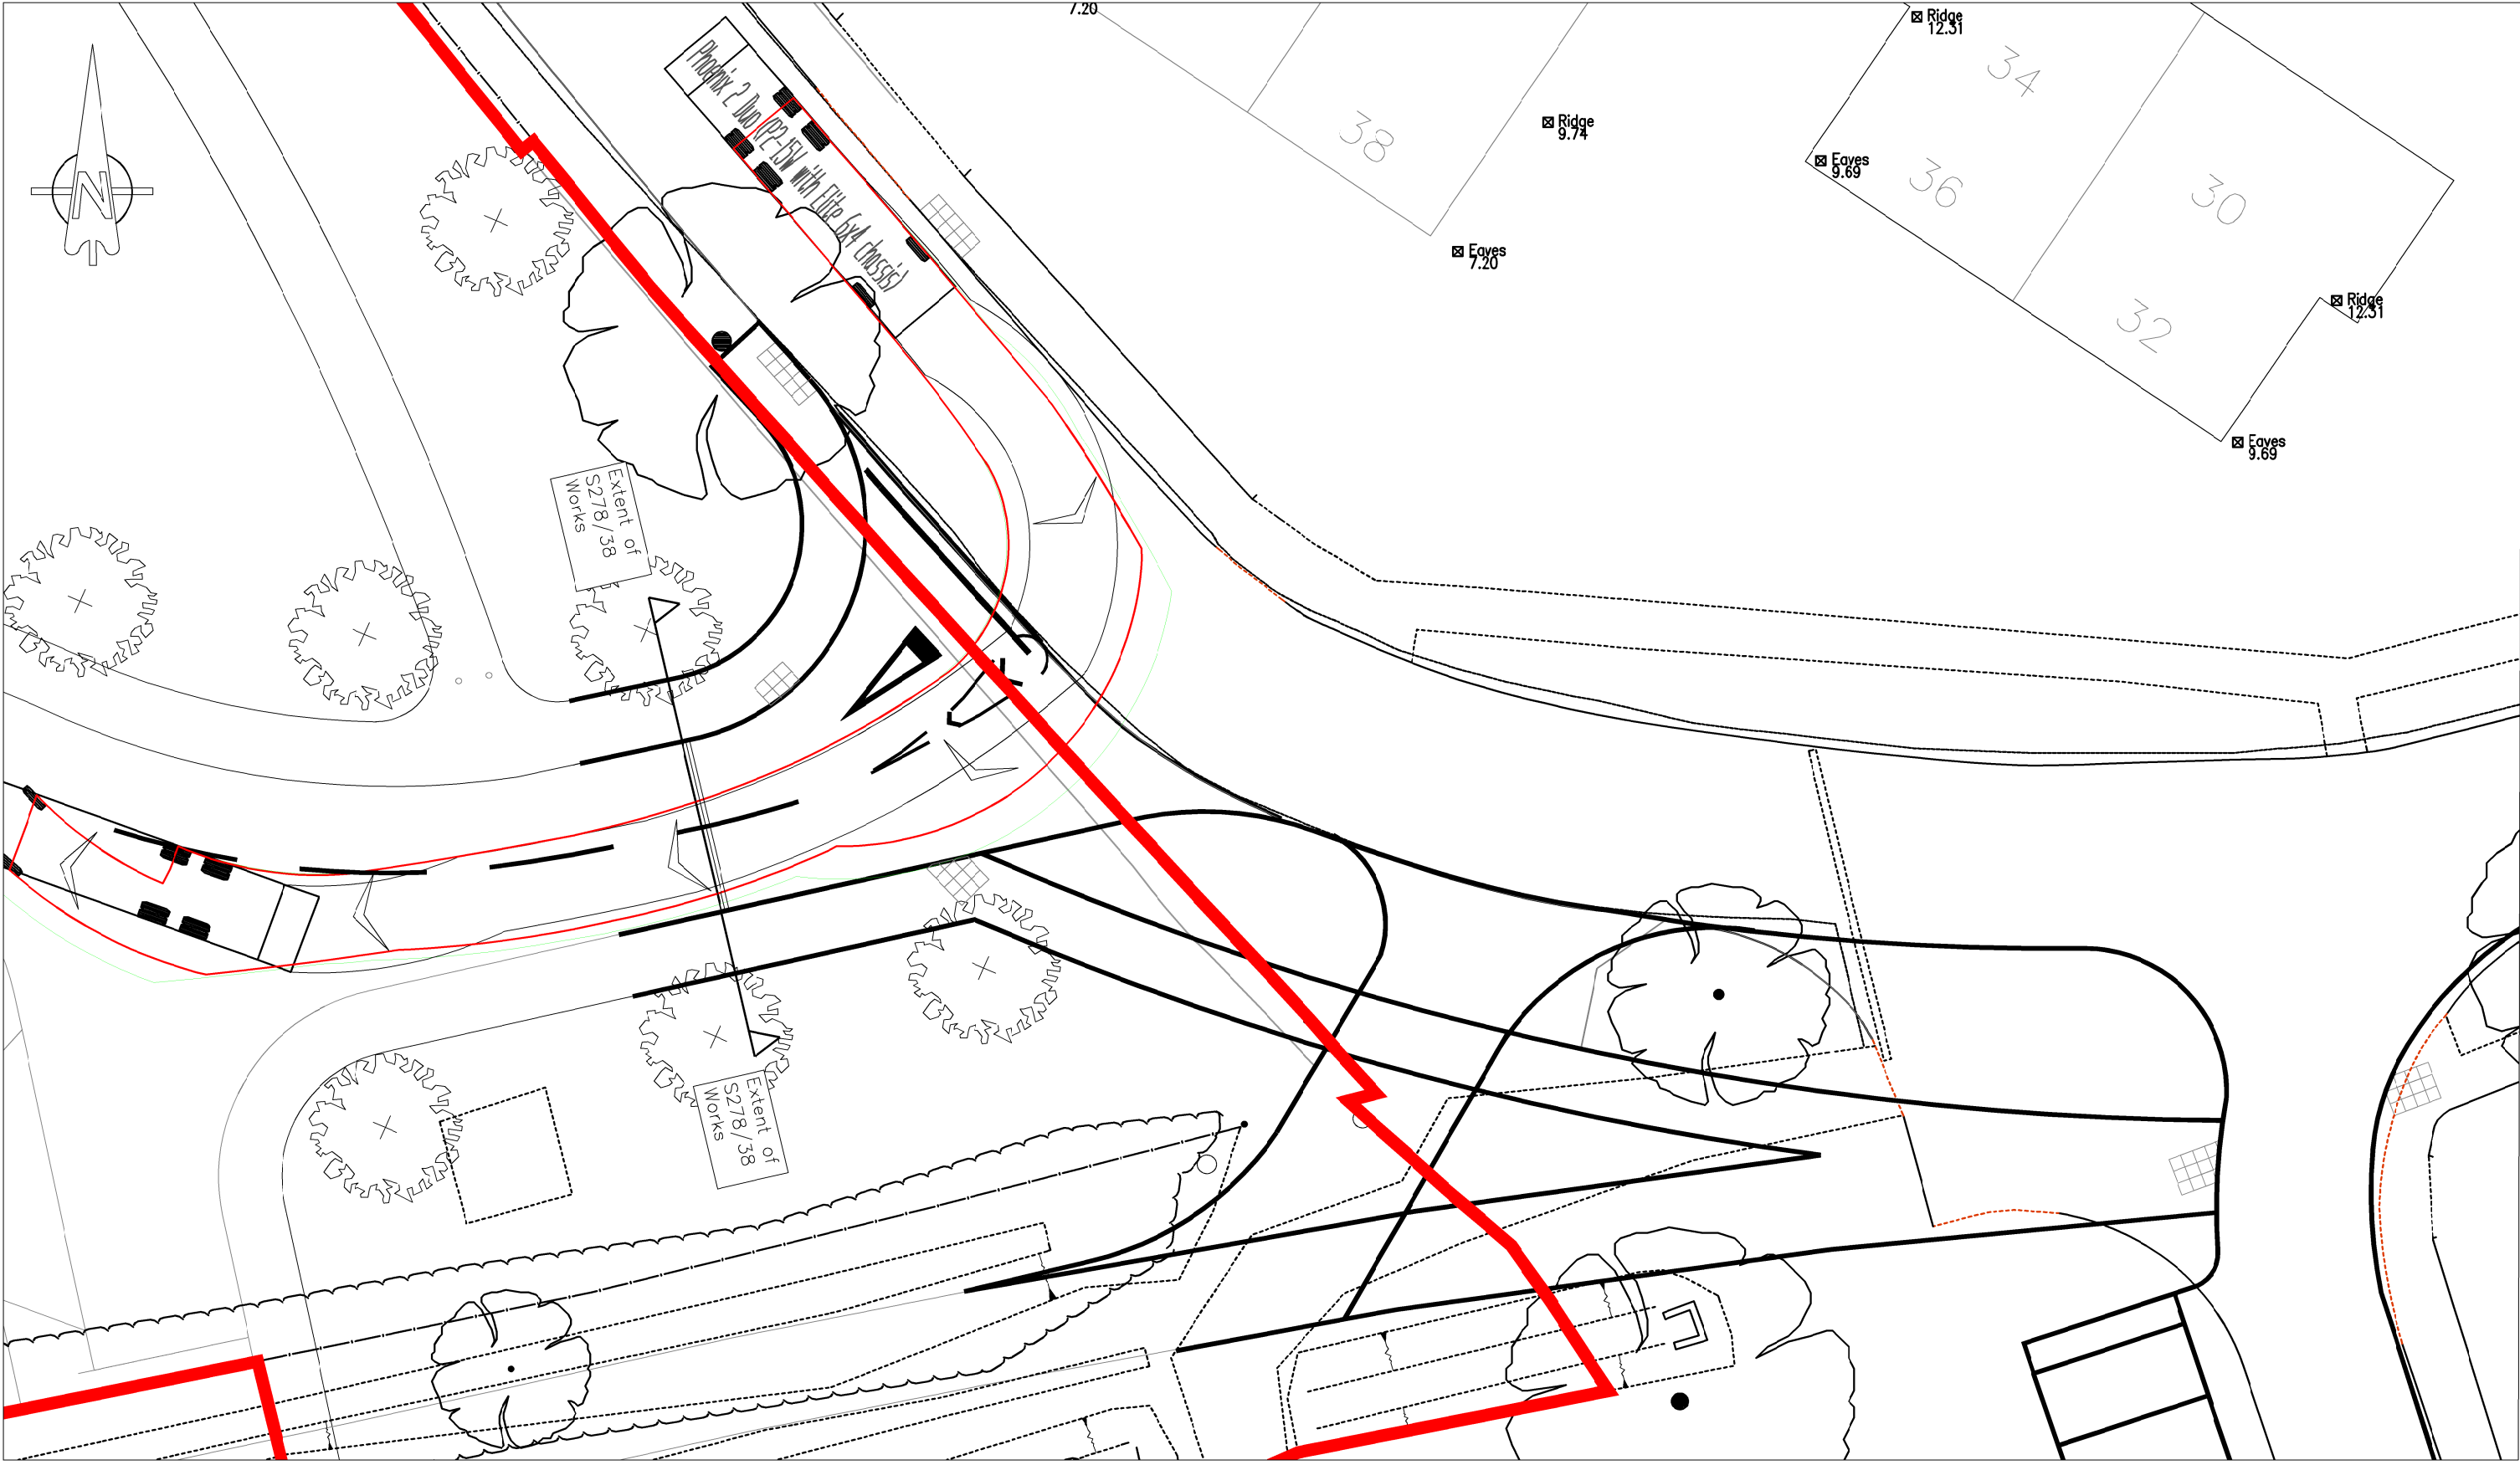
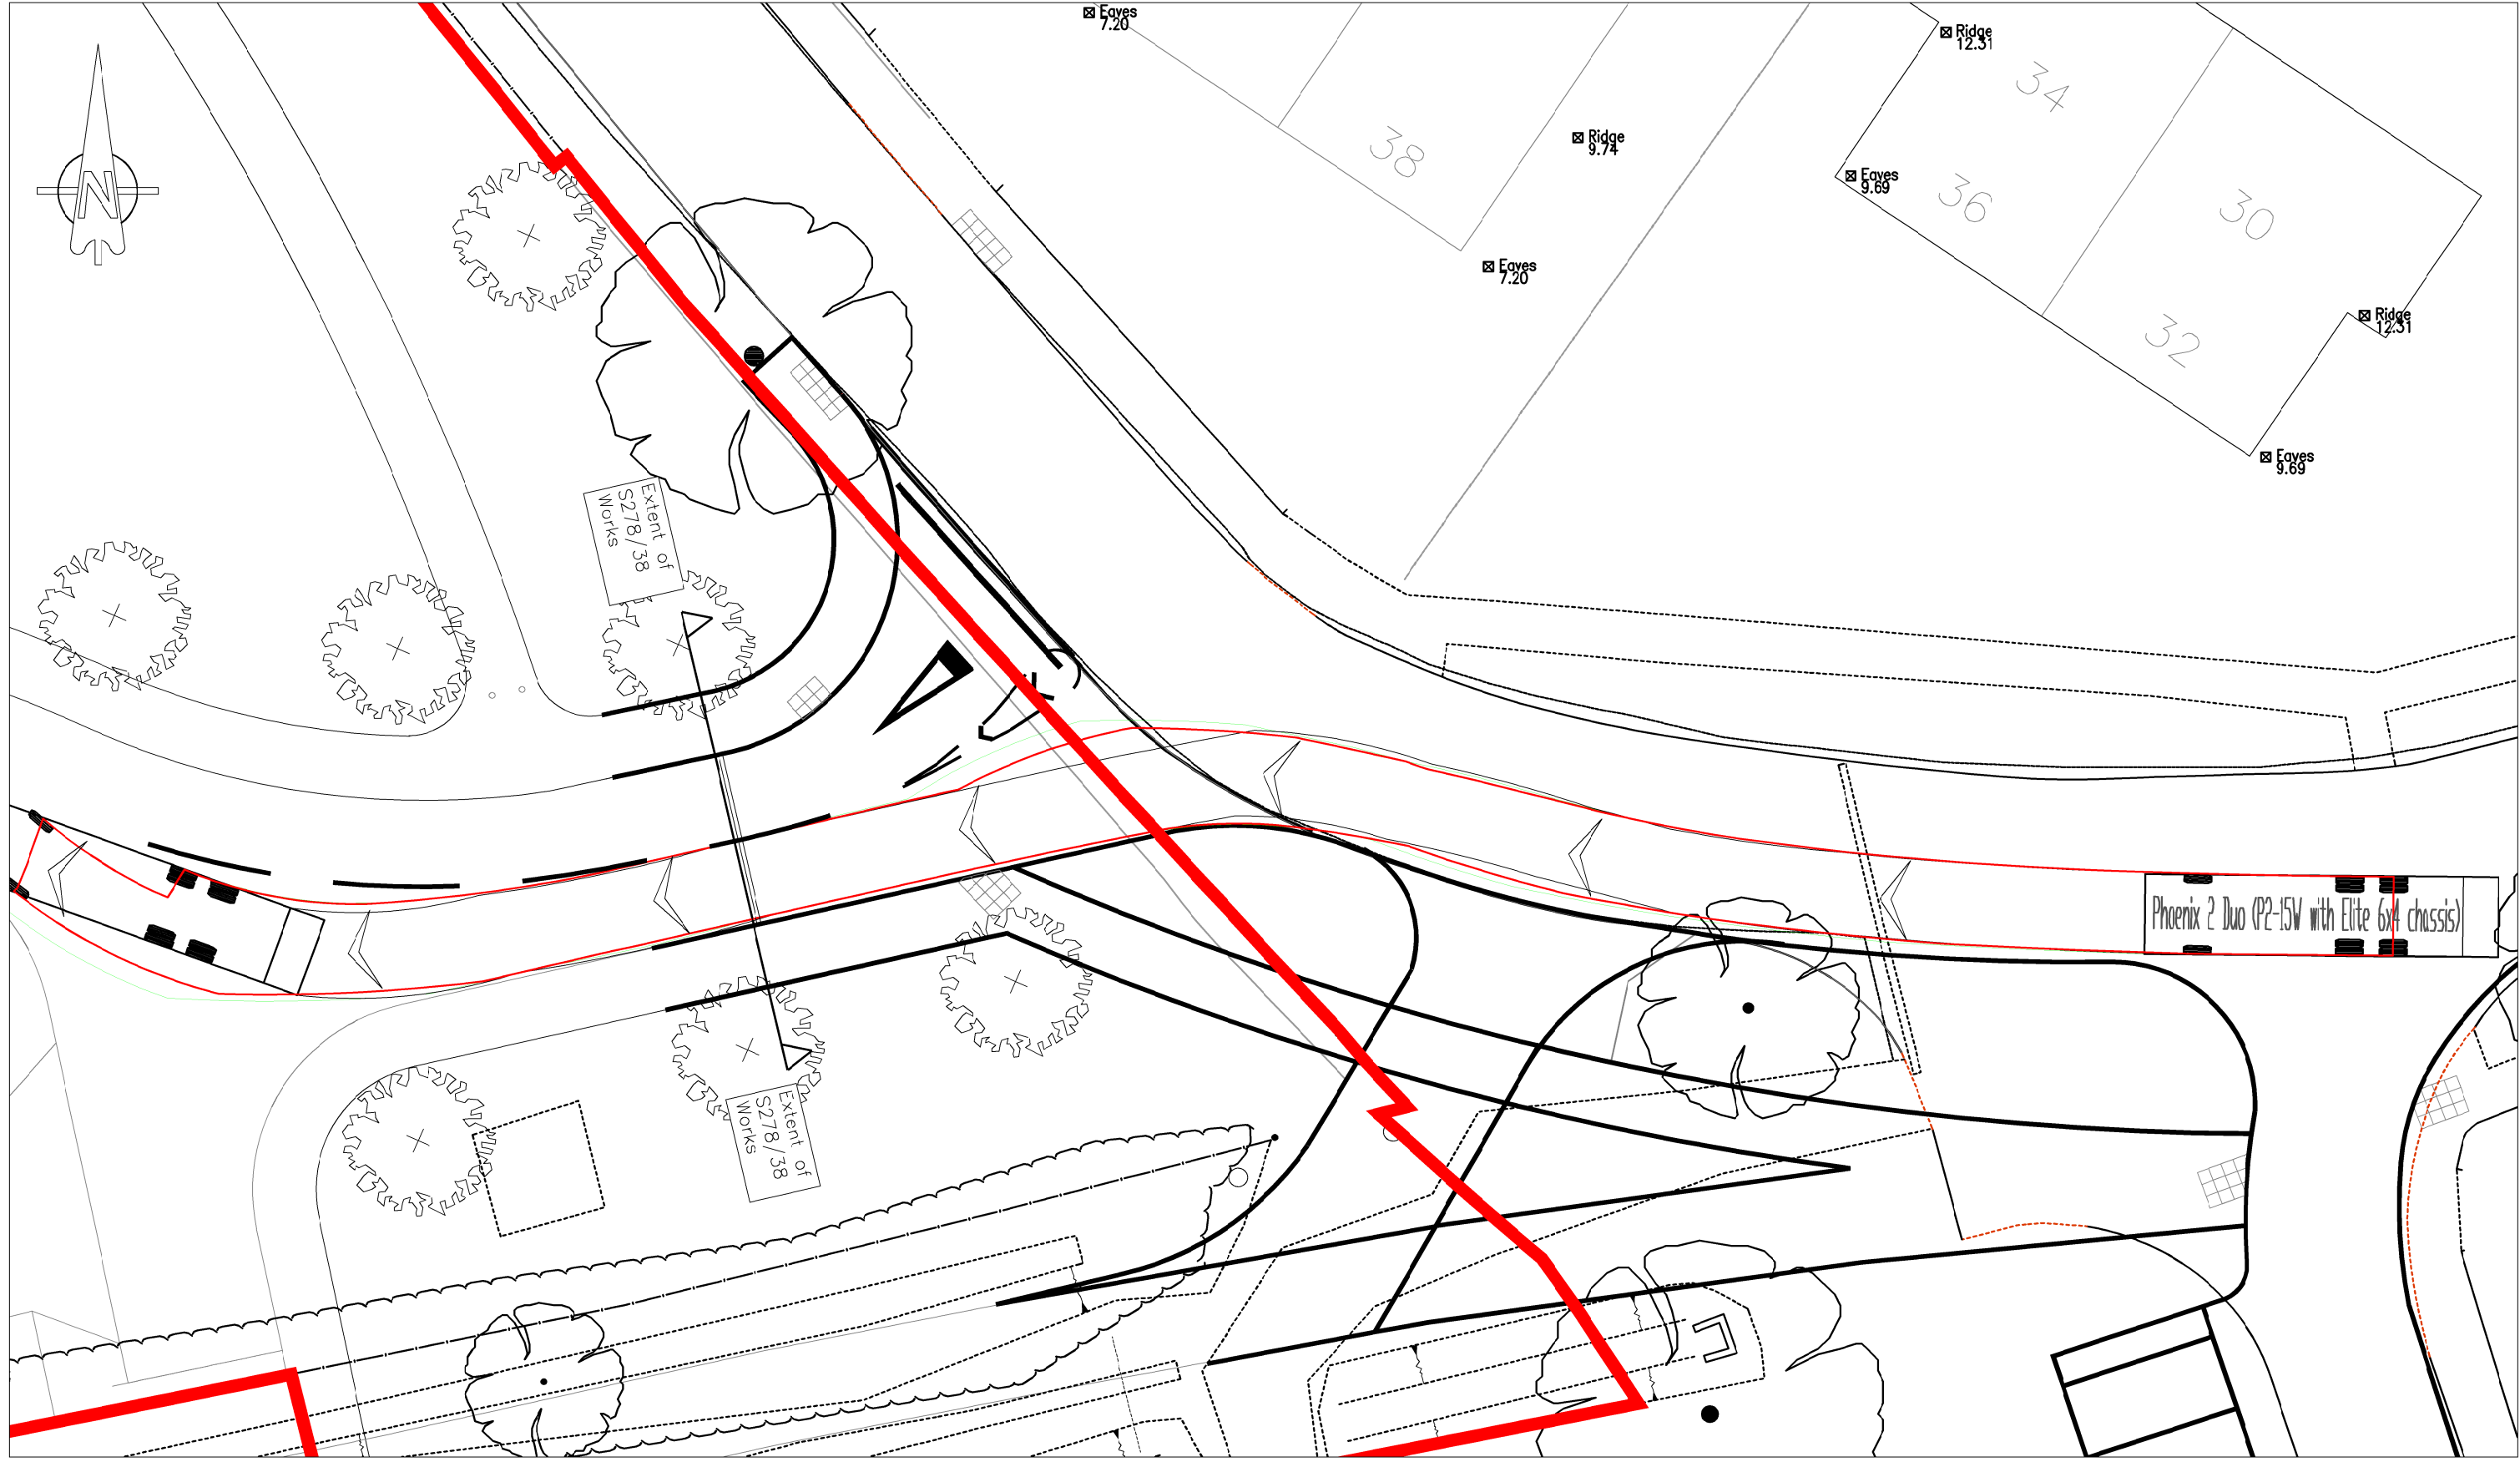


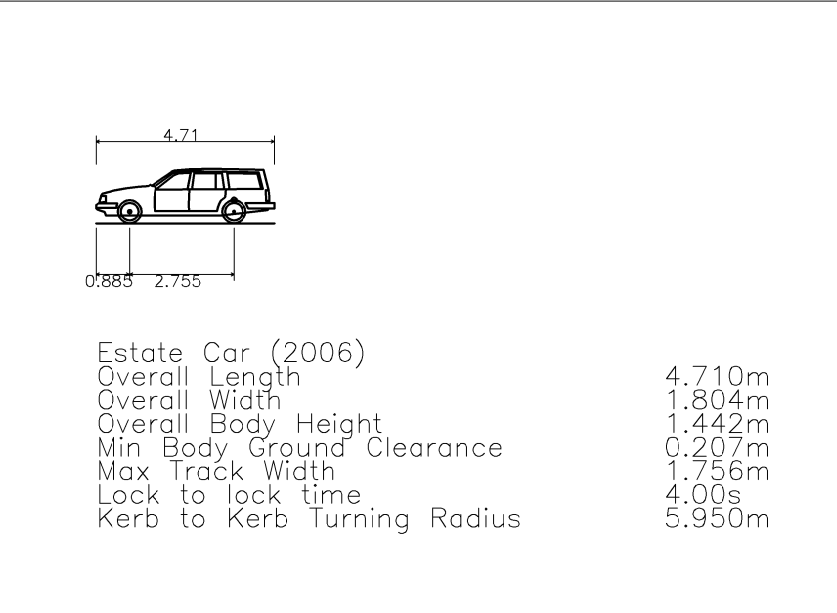

This drawing is to be read in conjunction with all other drawings listed below:

- LH5232-2000 Topographical Survey
- LH5232-2001 Site Clearance
- LH5232-2002 General Arrangement
- LH5232-2003 Signs and Lines
- LH5232-2004 Surfacing Layout
- LH5232-2005 Levels and Contours Plan
- LH5232-2006 Crown and Channel Profiles
- LH5232-2007 Vehicle Tracking
- LH5232-2008 Land Dedication Plan
- LH5232-2009 Agreement Plan
- S278-38-02 revision B Approved Kerb Type Selection
- S278-38-03 revision A Approved Kerb Type Selection Sht. 2
- S278-38-04 revision B Footway/Cycleway Standard Details
- S278-38-08 revision C Footway crossover Type 2
- S278-38-11 revision B Gully A - Pre-Cast Concrete
- S278-38-13 revision B Type B Catchpit
- S278-38-18 revision A Tactile Crossings
- S278-38-20 revision B Tie-in Options
- S278-38-21 revision F Carriageway Flexible Specification

Notes:
All works to be in accordance with the Design Manual for Roads and Bridges and the specifications issued by West Sussex County Council.

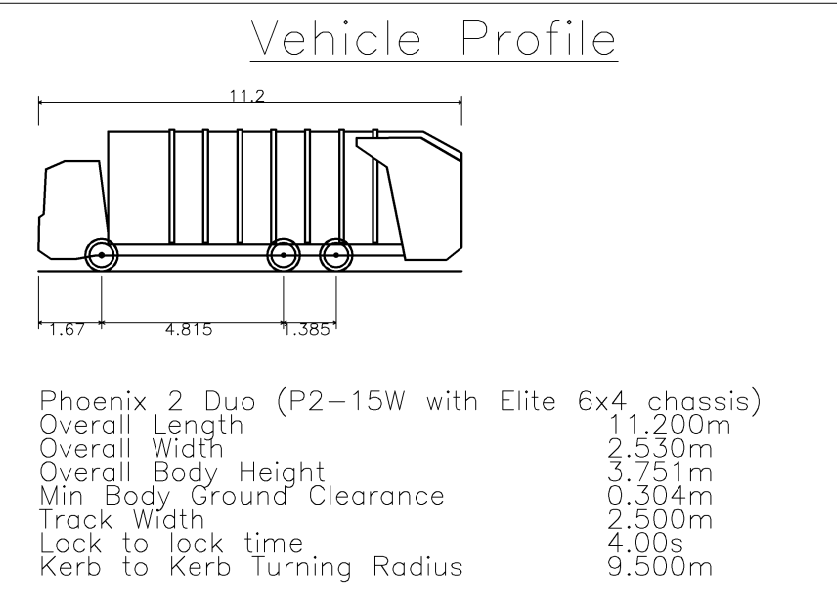

CONSTRUCTION				
C	03.07.18	Drawing issue status altered to construction as instructed by WCC.	JRV	
B	14.02.18	Updated in accordance with WSCC's and Road Safety Audit's comments.	JRV	
A	14.02.18	Drawing number amended as per client's request.	JRV	
REV. No.	DATE	DESCRIPTION	INITIALS	
Client				
Project		New Barn Lane, North Bersted		
Title		Section 38/278 Vehicle Tracking		
Scale		1:200 @AQ	Date	2018
Checked		KTG	Drawn	JRV
Drawing No.		LH5232-2007IC	Rev	C

SECTION 104 - NOT APPROVED
SECTION 106 - NOT APPROVED
SECTION 38/278 - APPROVED

AGREEMENTS PENDING.
ALL CONSTRUCTION WORKS AT DEVELOPERS RISK.

Linden
HOMES

Project New Barn Lane,
North Bersted

MJA CONSULTING
CIVIL AND STRUCTURAL ENGINEERS

Monarch House, Barton Lane,
Abingdon, Oxon, OX14 3NB
Tel: 01235 555173
Fax: 01235 523226