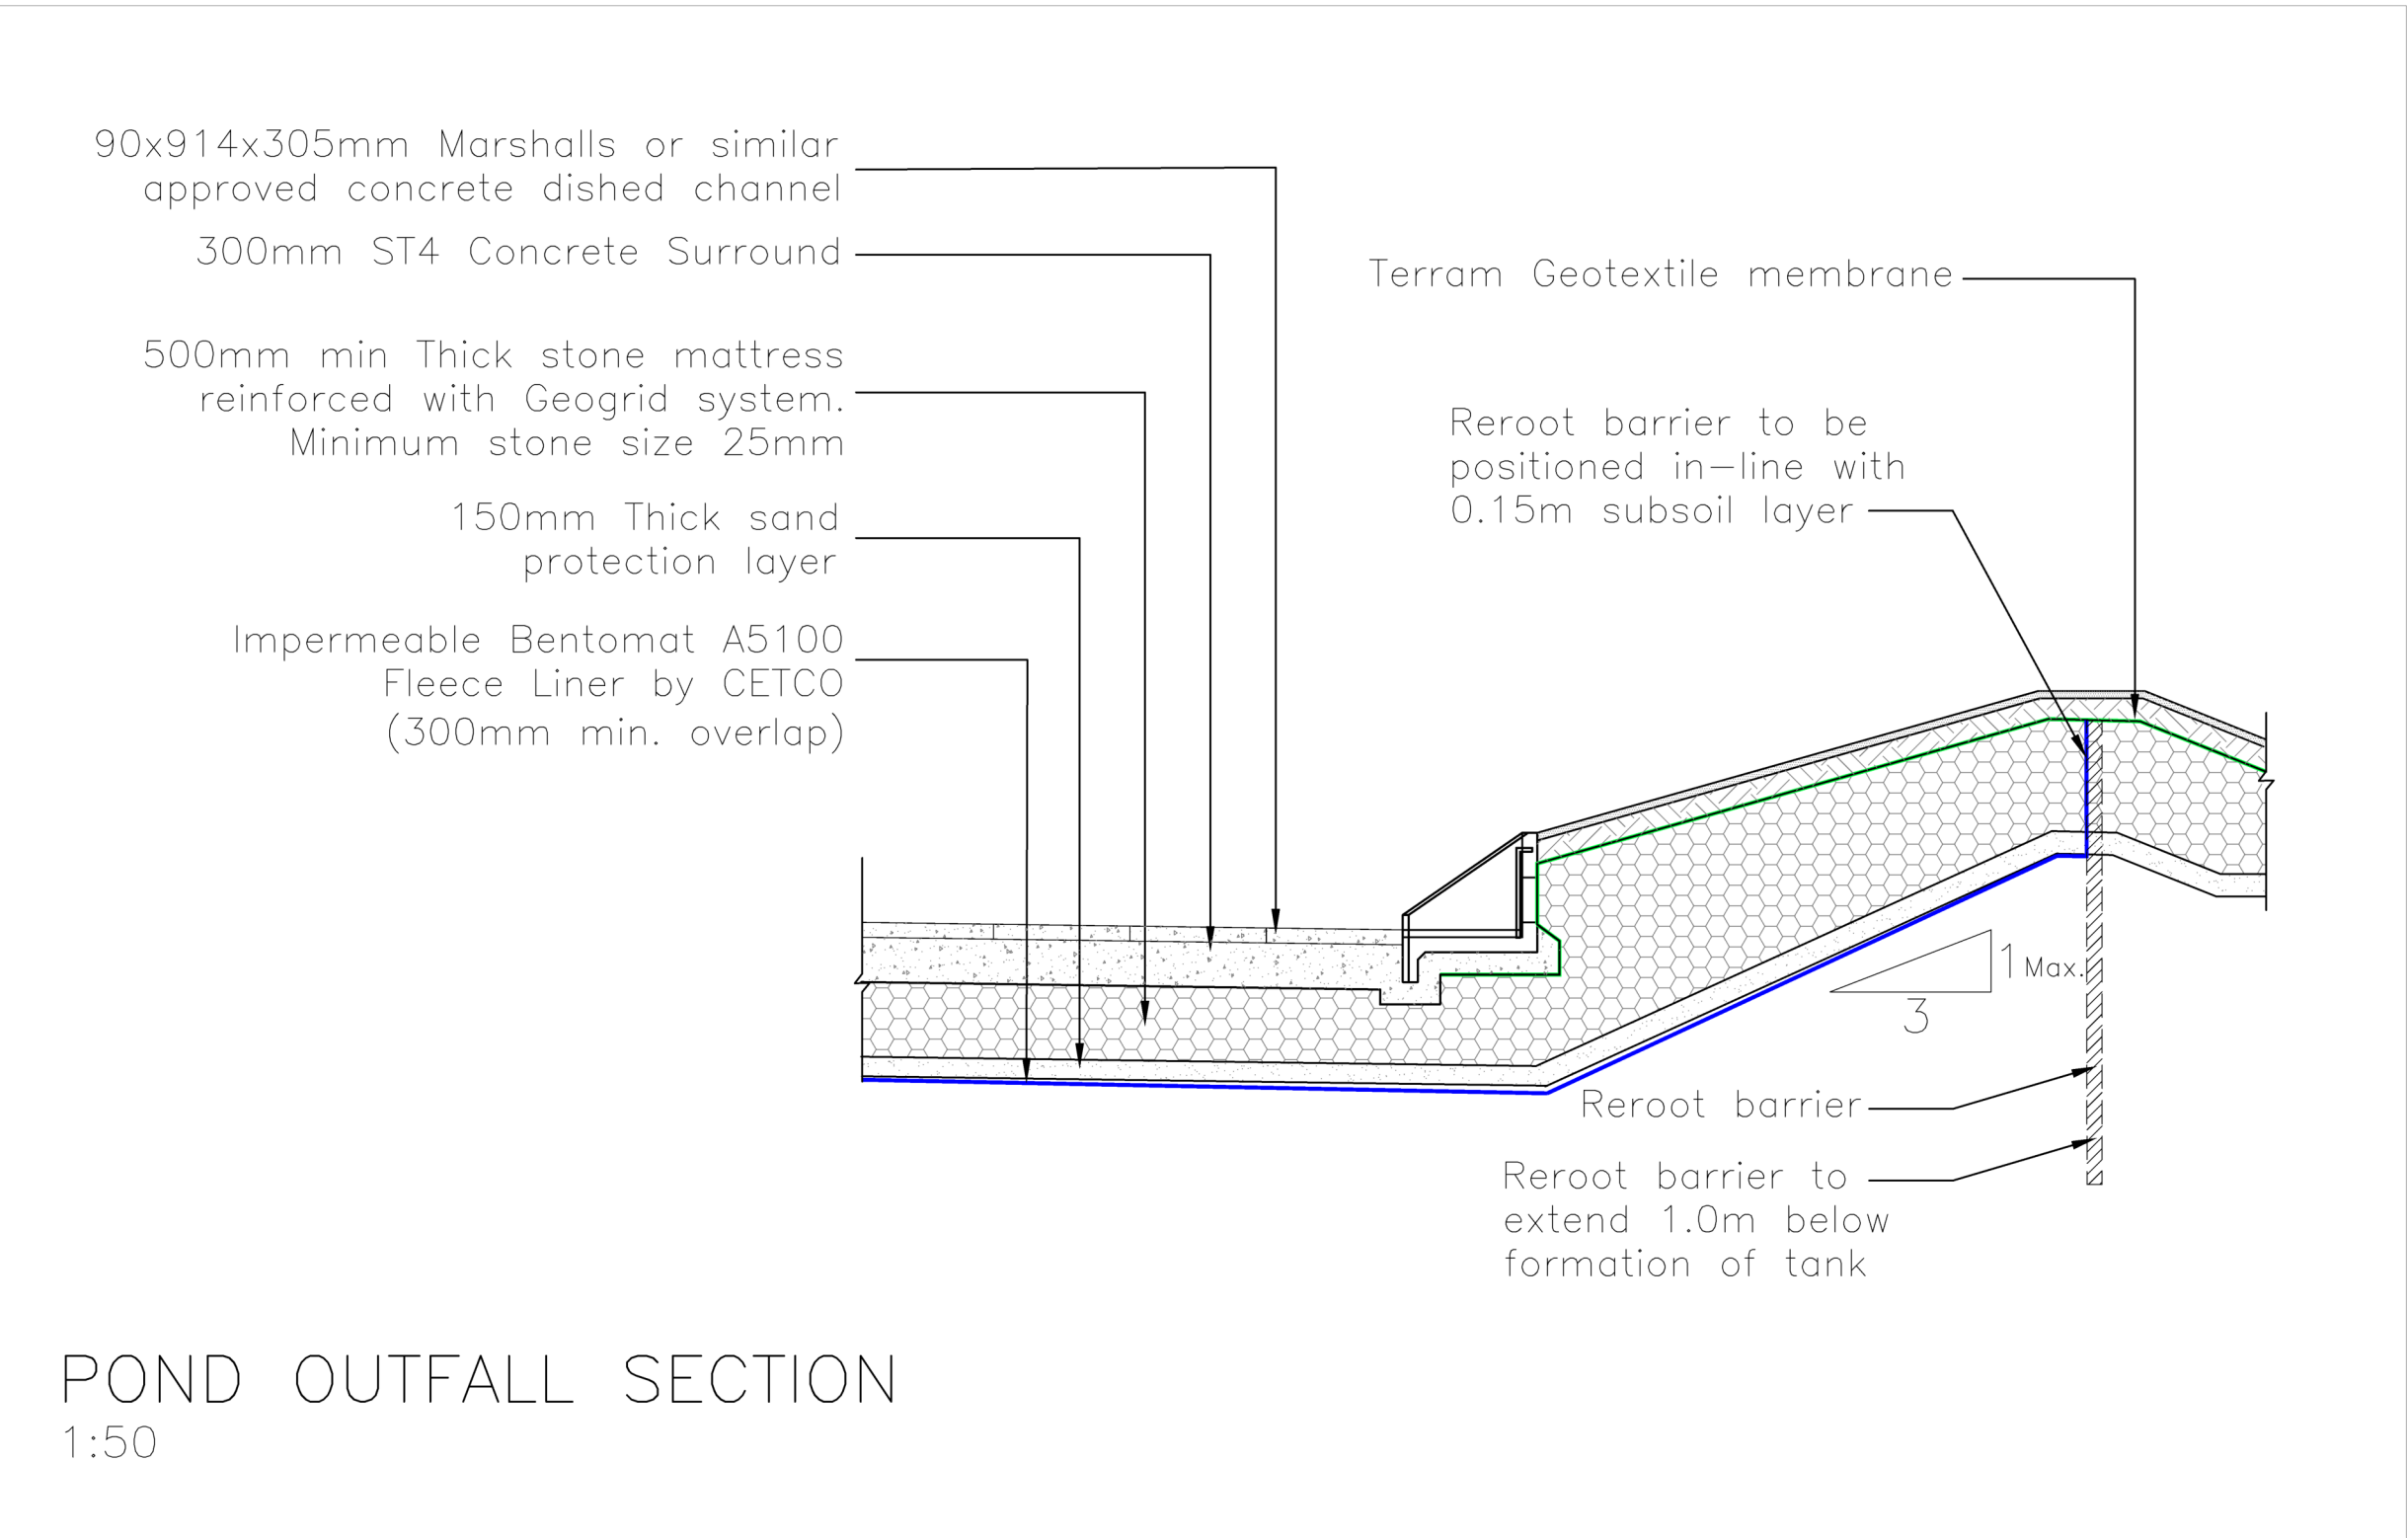
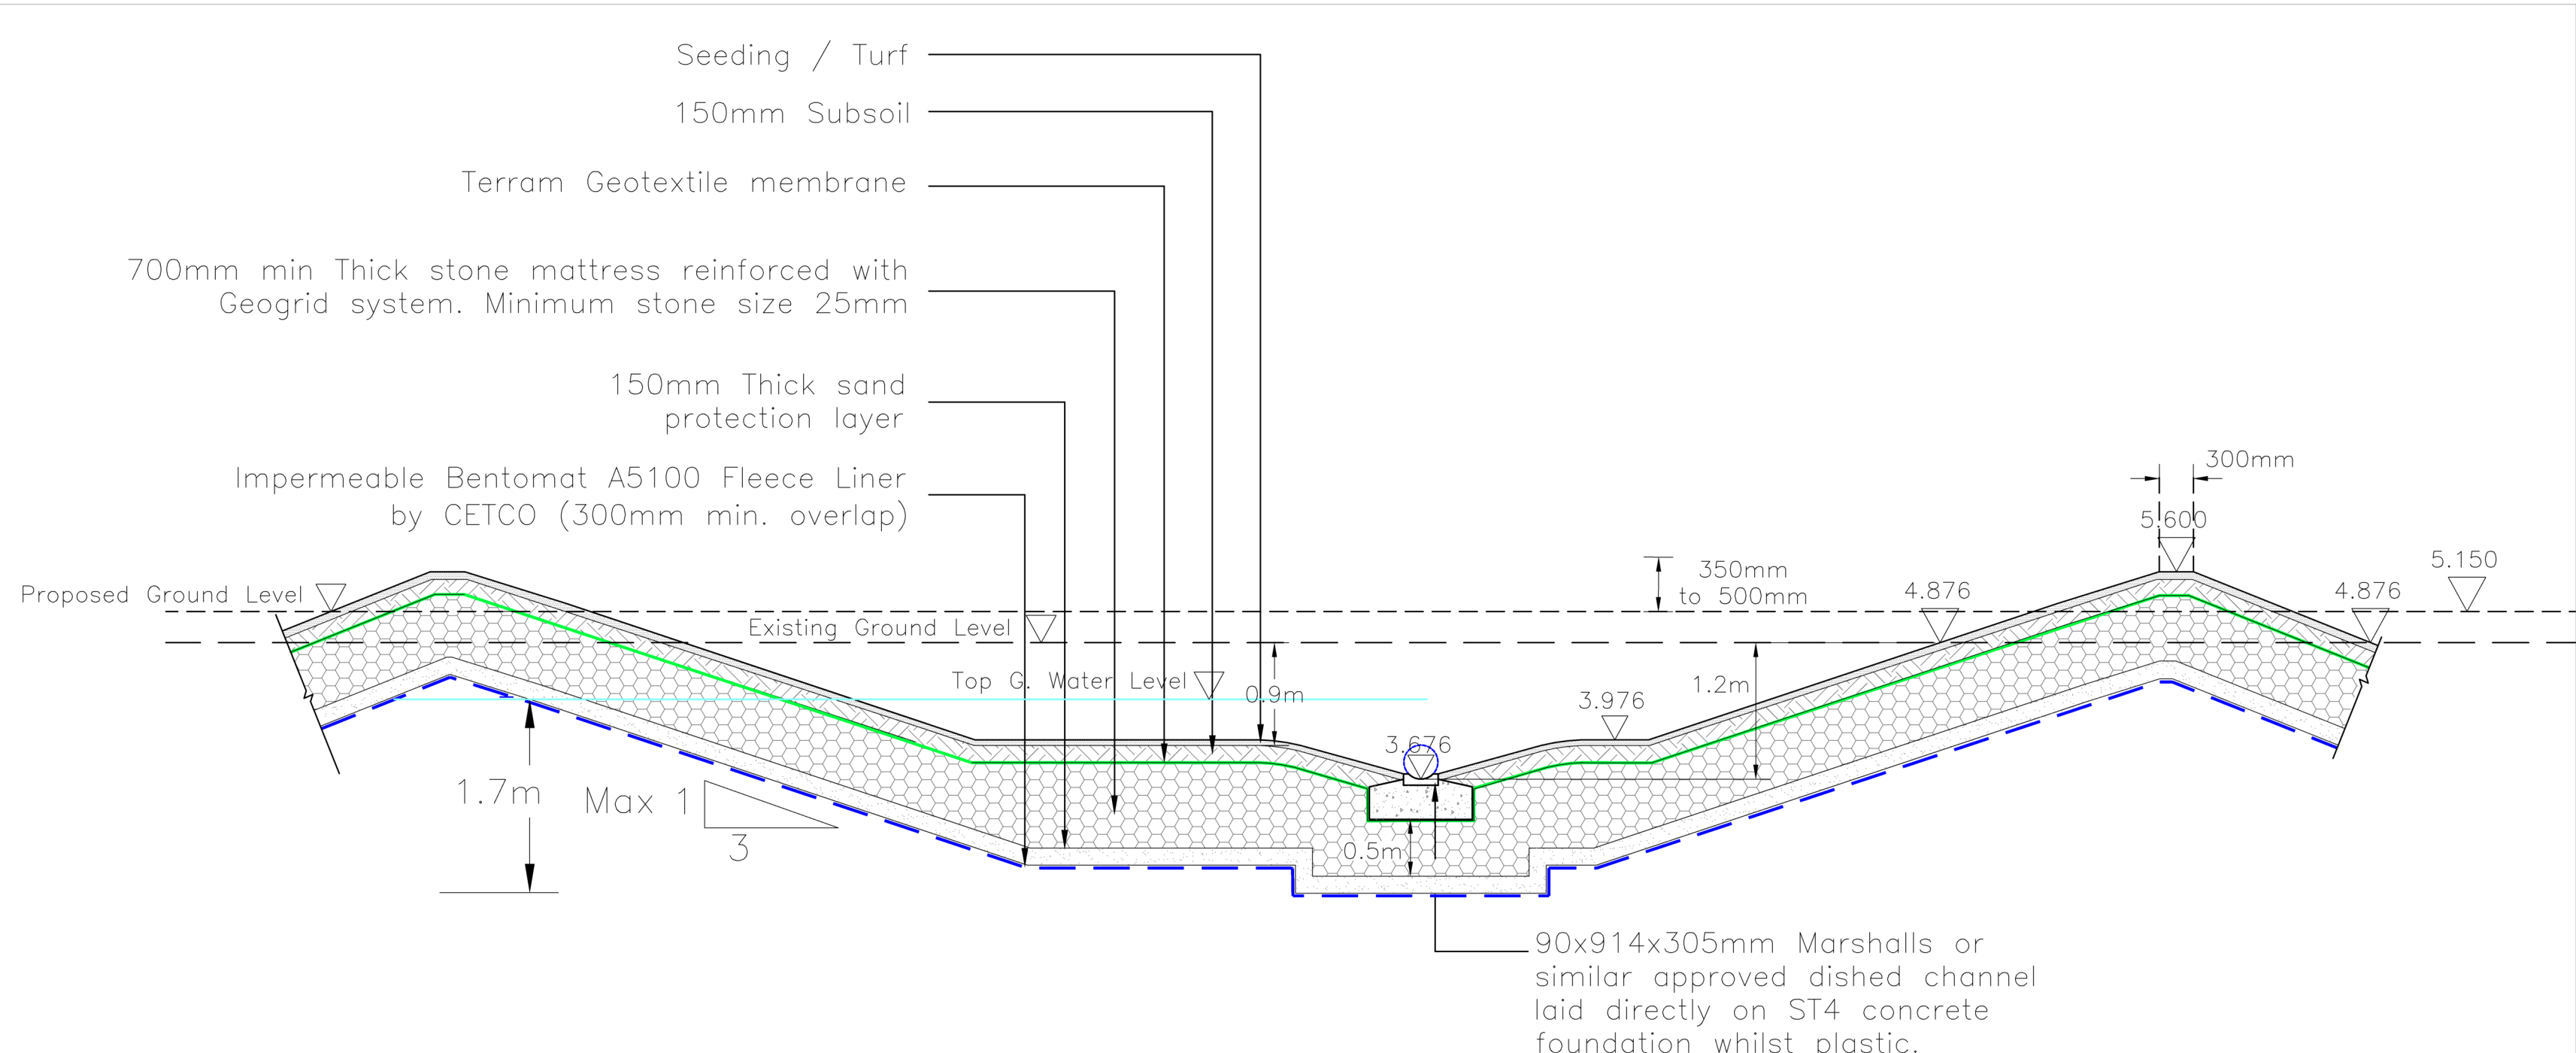
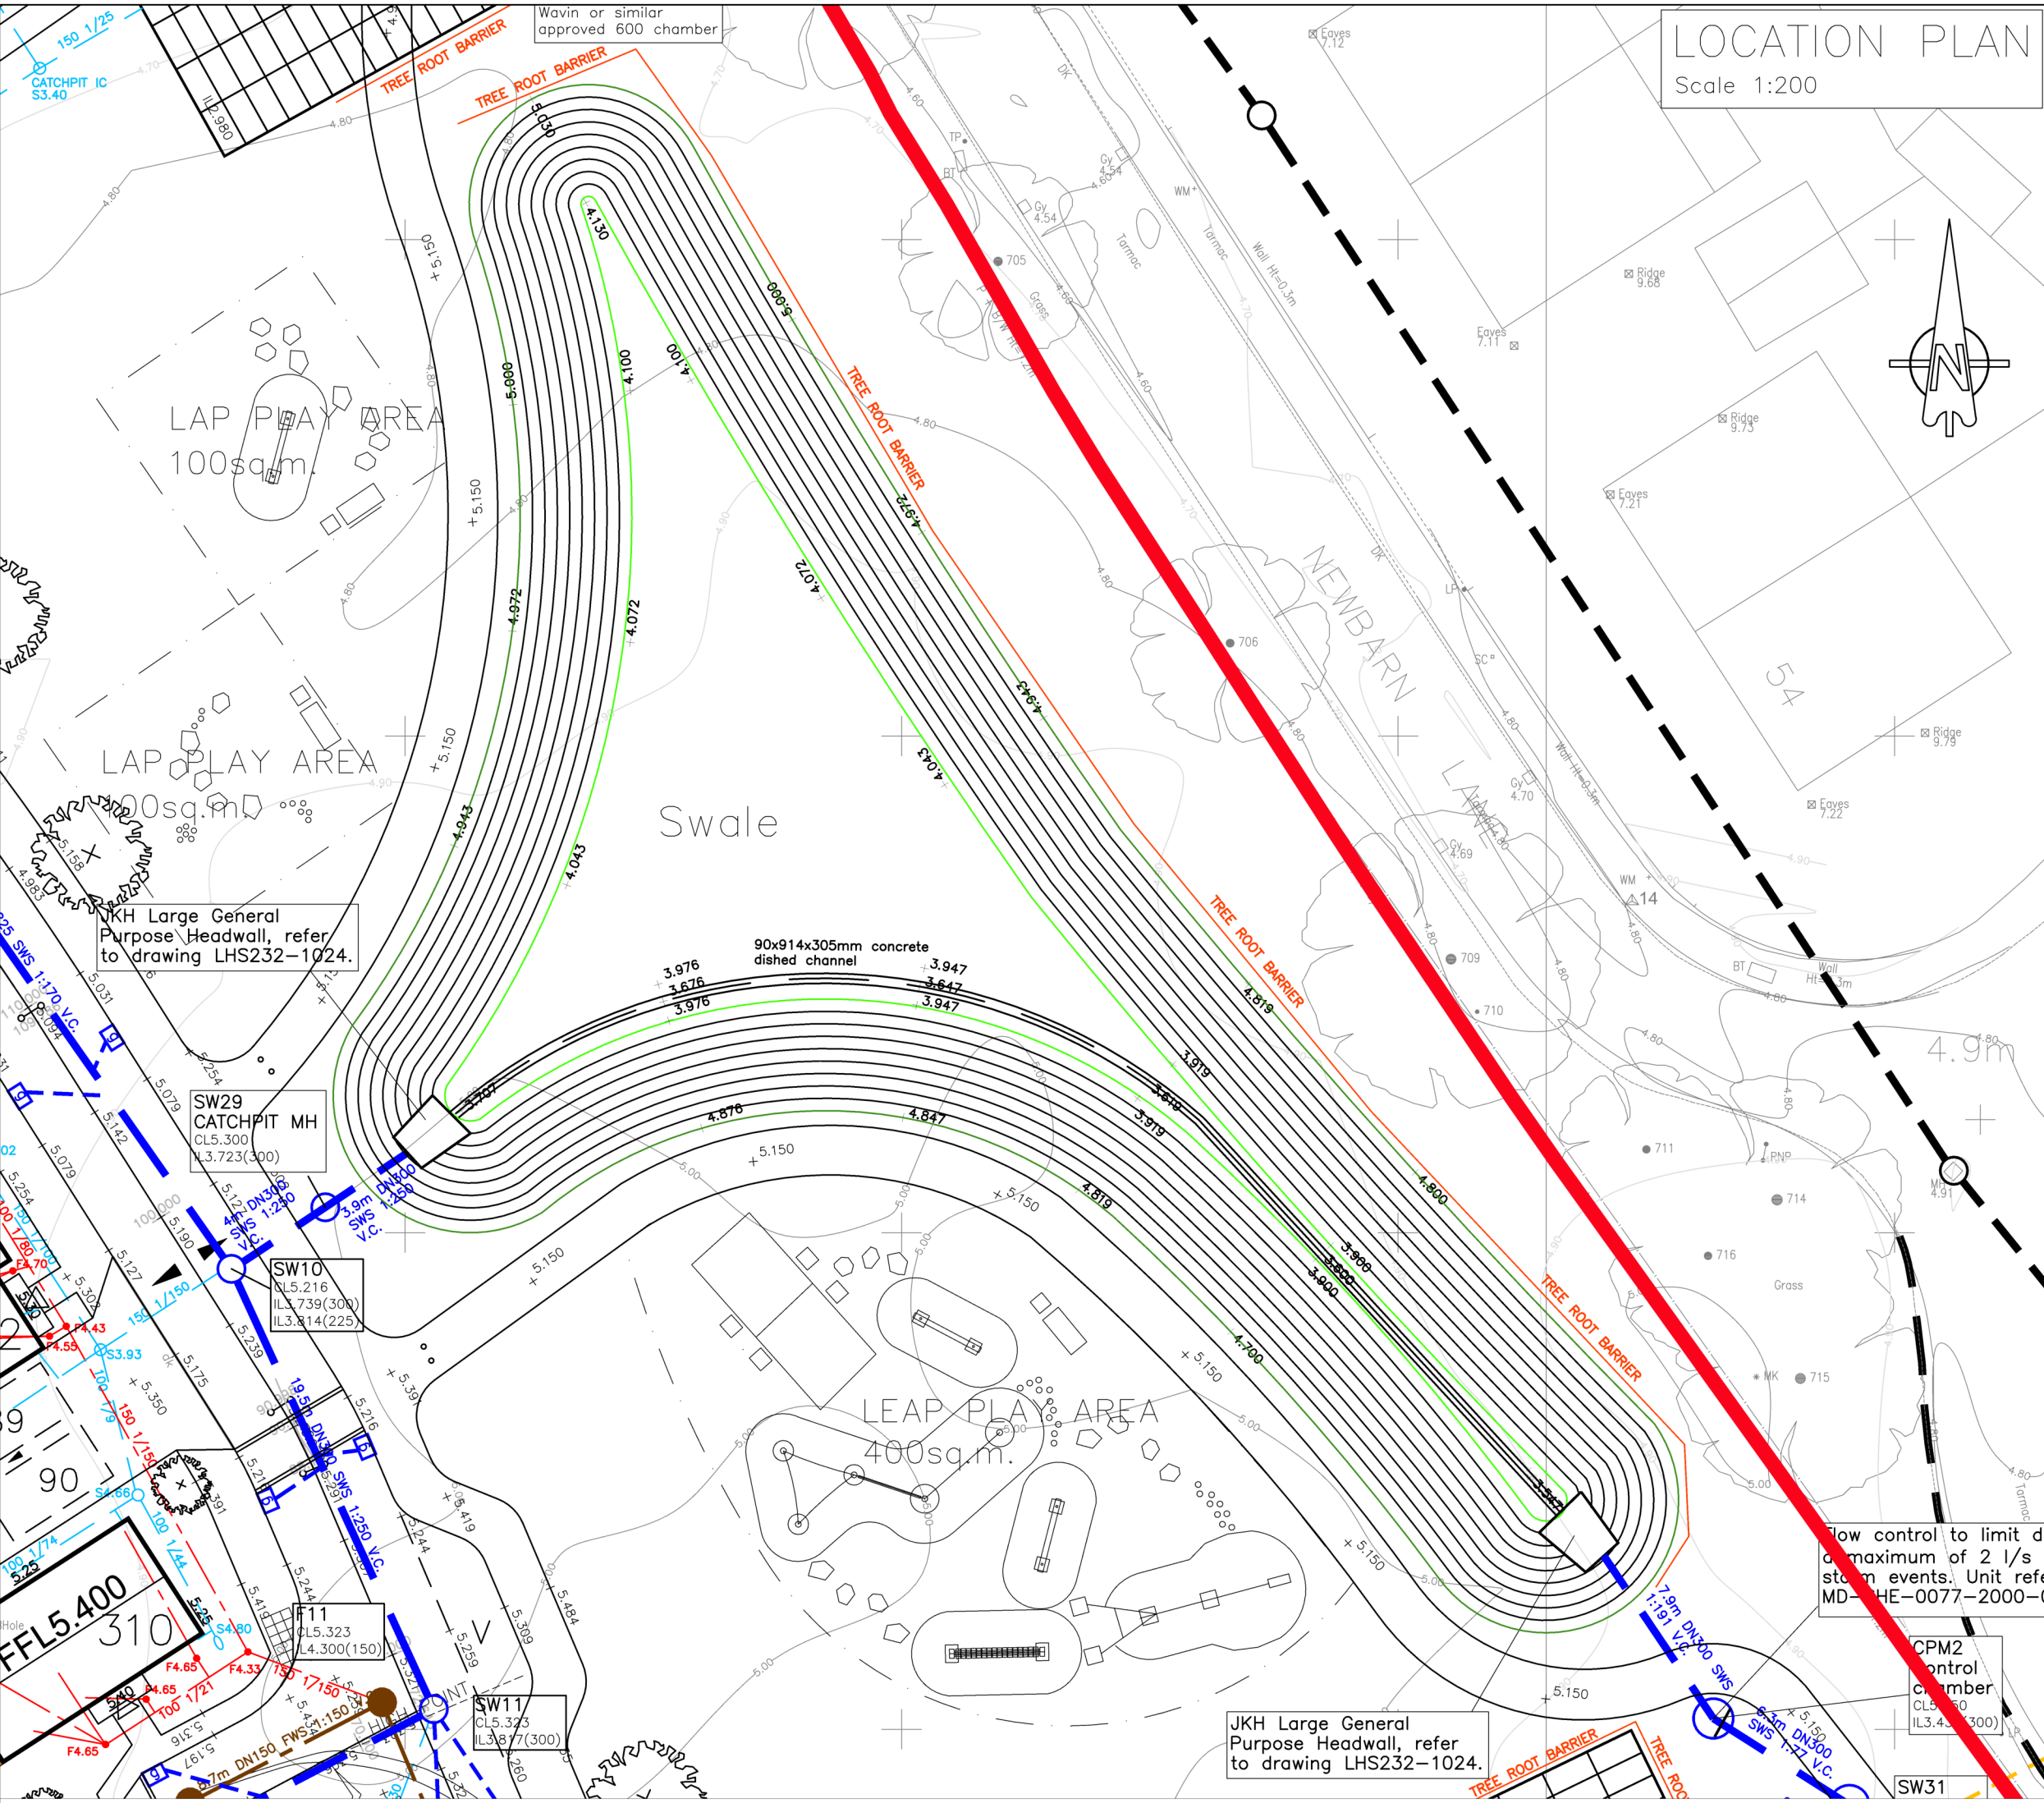


PRELIMINARY

B	19.08.19	Updated to be inline with calculations.	SS
A	16.04.19	Section updated to accord with MicroDrainage calculations.	JRV
REV. No.	DATE	DESCRIPTION	INITIALS
Client			
Project	New Barn lane North Bersted	Civil and Structural Engineers Monarch House, Barton Lane, Abingdon, Oxon, OX14 3NB Tel: 01235 555173 Fax: 01235 523226	
Title	Attenuation basin sections and detail 99 Unit Scheme	Scale: As shown @AQ Checked: KTG	Date: Dec'17 Drawn: JRV
		Drawing No. LHS232-3011	Rev B