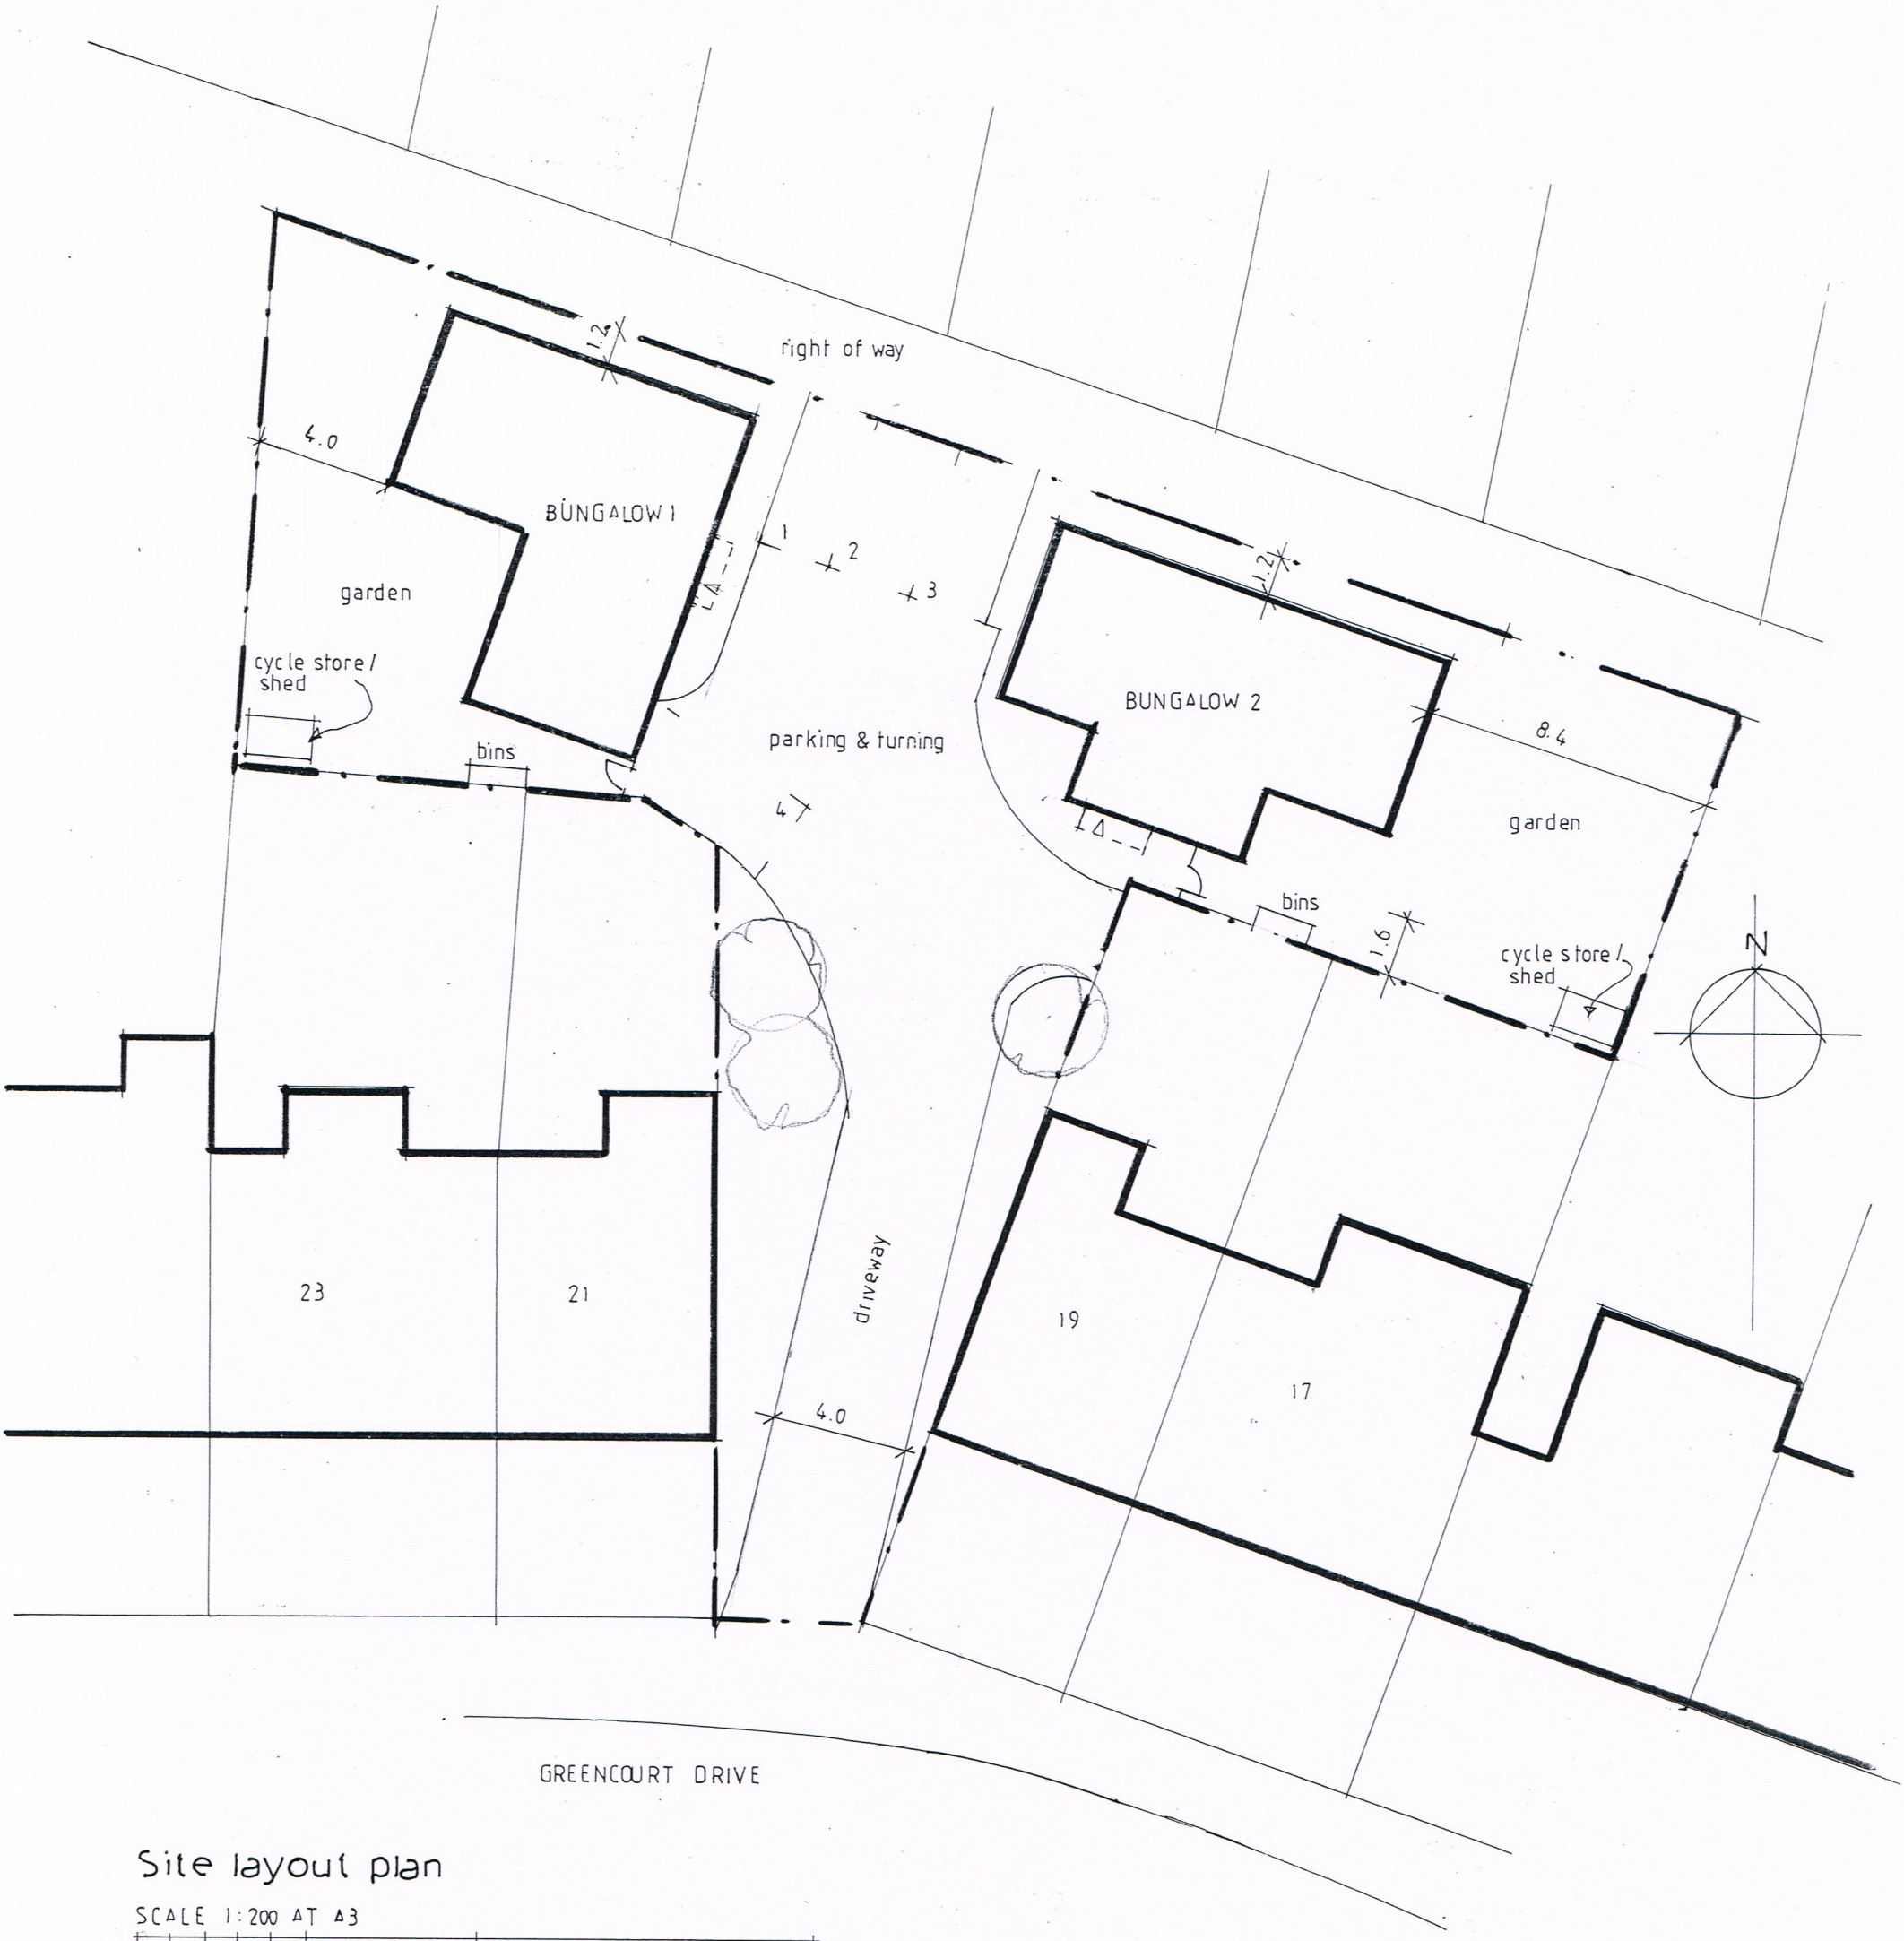


Site layout plan

SCALE 1:200 AT A3

0 10 20M

RJCA Chartered Architects
The White House, 2 Lavant Road
Chichester, West Sussex PO19 5RQ
Tel: 01243 779600
Mobile: 07973435493
Email: rjcatkinson@btinternet.com

Project Name: **Land at rear of 17-23 Greencourt Drive**

Drawing: **Site layout plan – scale 1:200 @ A3**

Drawing Number: **2017/26/01** **Rev.**

ARUN DISTRICT COUNCIL BE/38/18/RES