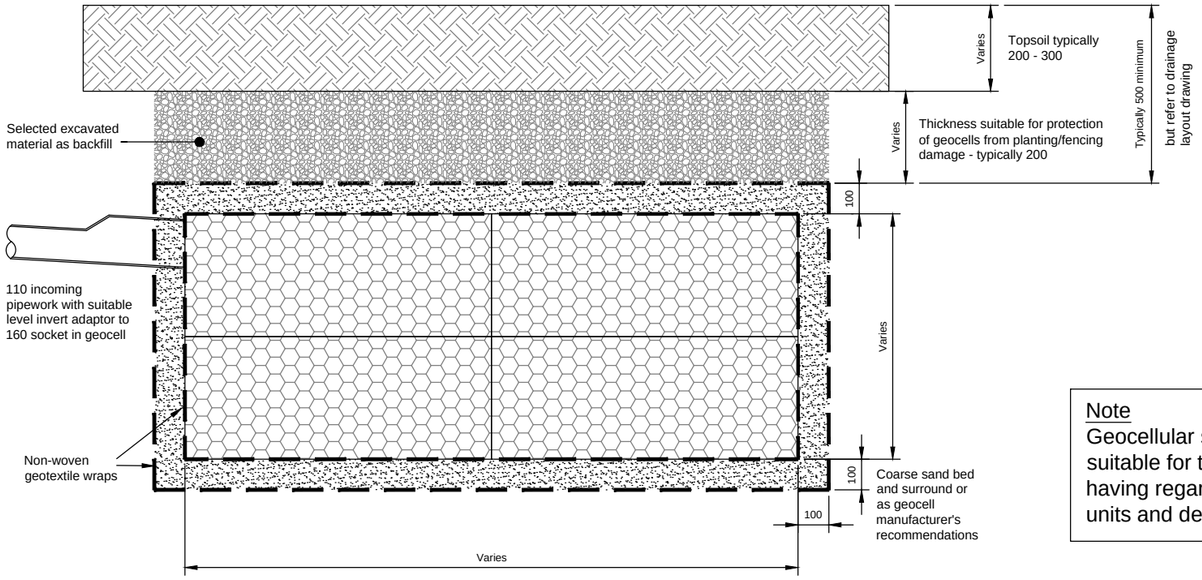

Typical Geocellular soakaway Unit
(for use in soft landscaped areas)
Scale 1:20

Note
Geocellular soakaway unit to be suitable for traffic loading condition having regard to surface area of units and depth of cover specified

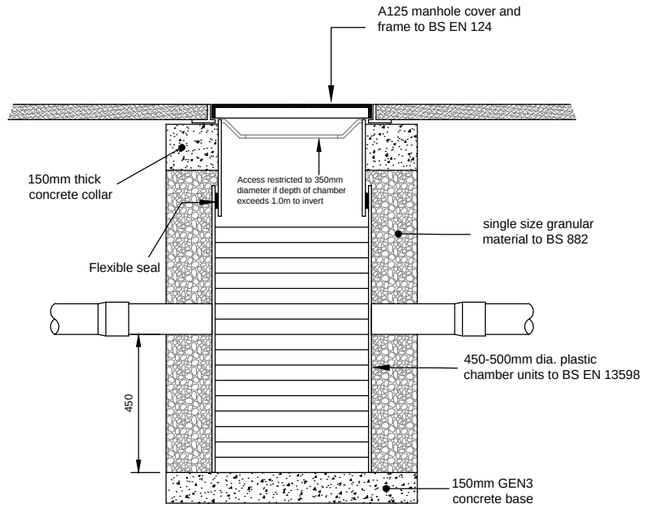

Typical Silt Trap Inspection Chamber Detail
(for use in landscaped areas and footways)
Scale 1:20

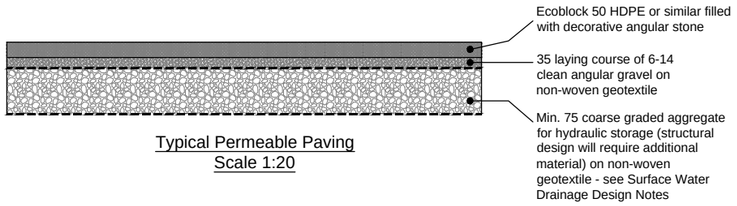

Typical Permeable Paving
Scale 1:20

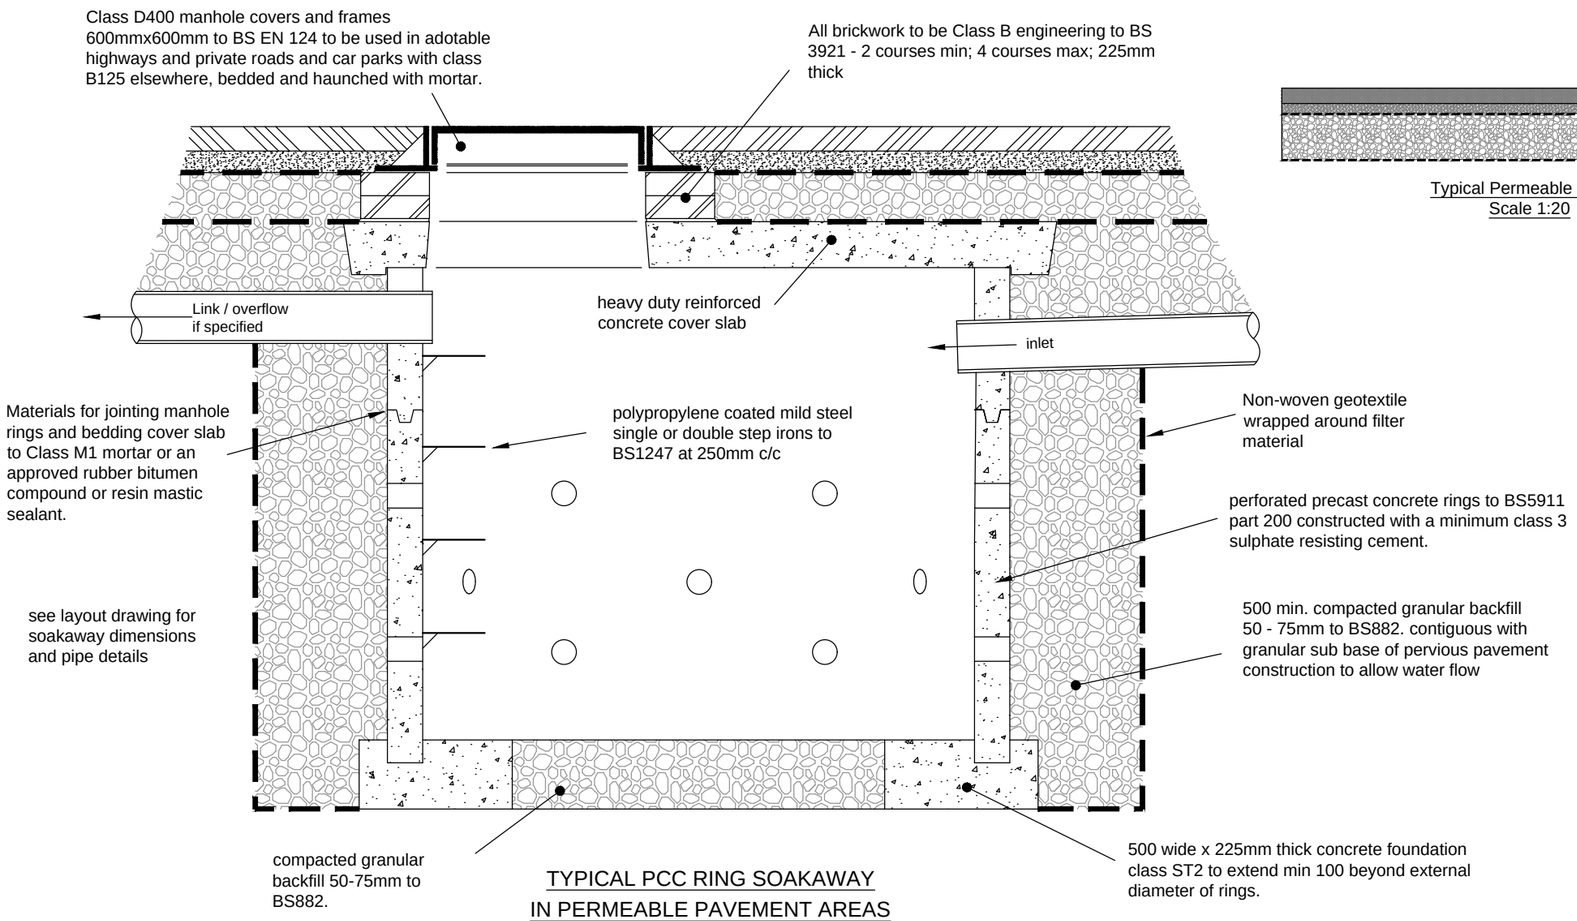

TYPICAL PCC RING SOAKAWAY
IN PERMEABLE PAVEMENT AREAS

Note
Permeable paving design is for hydraulic purposes only. The structural design will depend on the loads it is required to take and the strength of the formation and is to be carried out by others

Rev.	Description	Drn.	Date
-	Original	RTFC	14.3.18

Project
Greencourt Drive
Bognor Regis

Client
Matt Lush

Drawing Title
Construction Details

Robert Clark Associates Ltd
Chartered Civil Engineers
Willow Cottage, Herne Lane, Rustington
West Sussex BN16 3EE
T: 01903 778945 E: rca-ltd@talktalk.net

© This drawing is the copyright of Robert Clark Associates Limited
It may not be copied or reproduced without their written authority

Scale 1:20
At original A3
Drawing Number 1787/D5.1
Revision -