



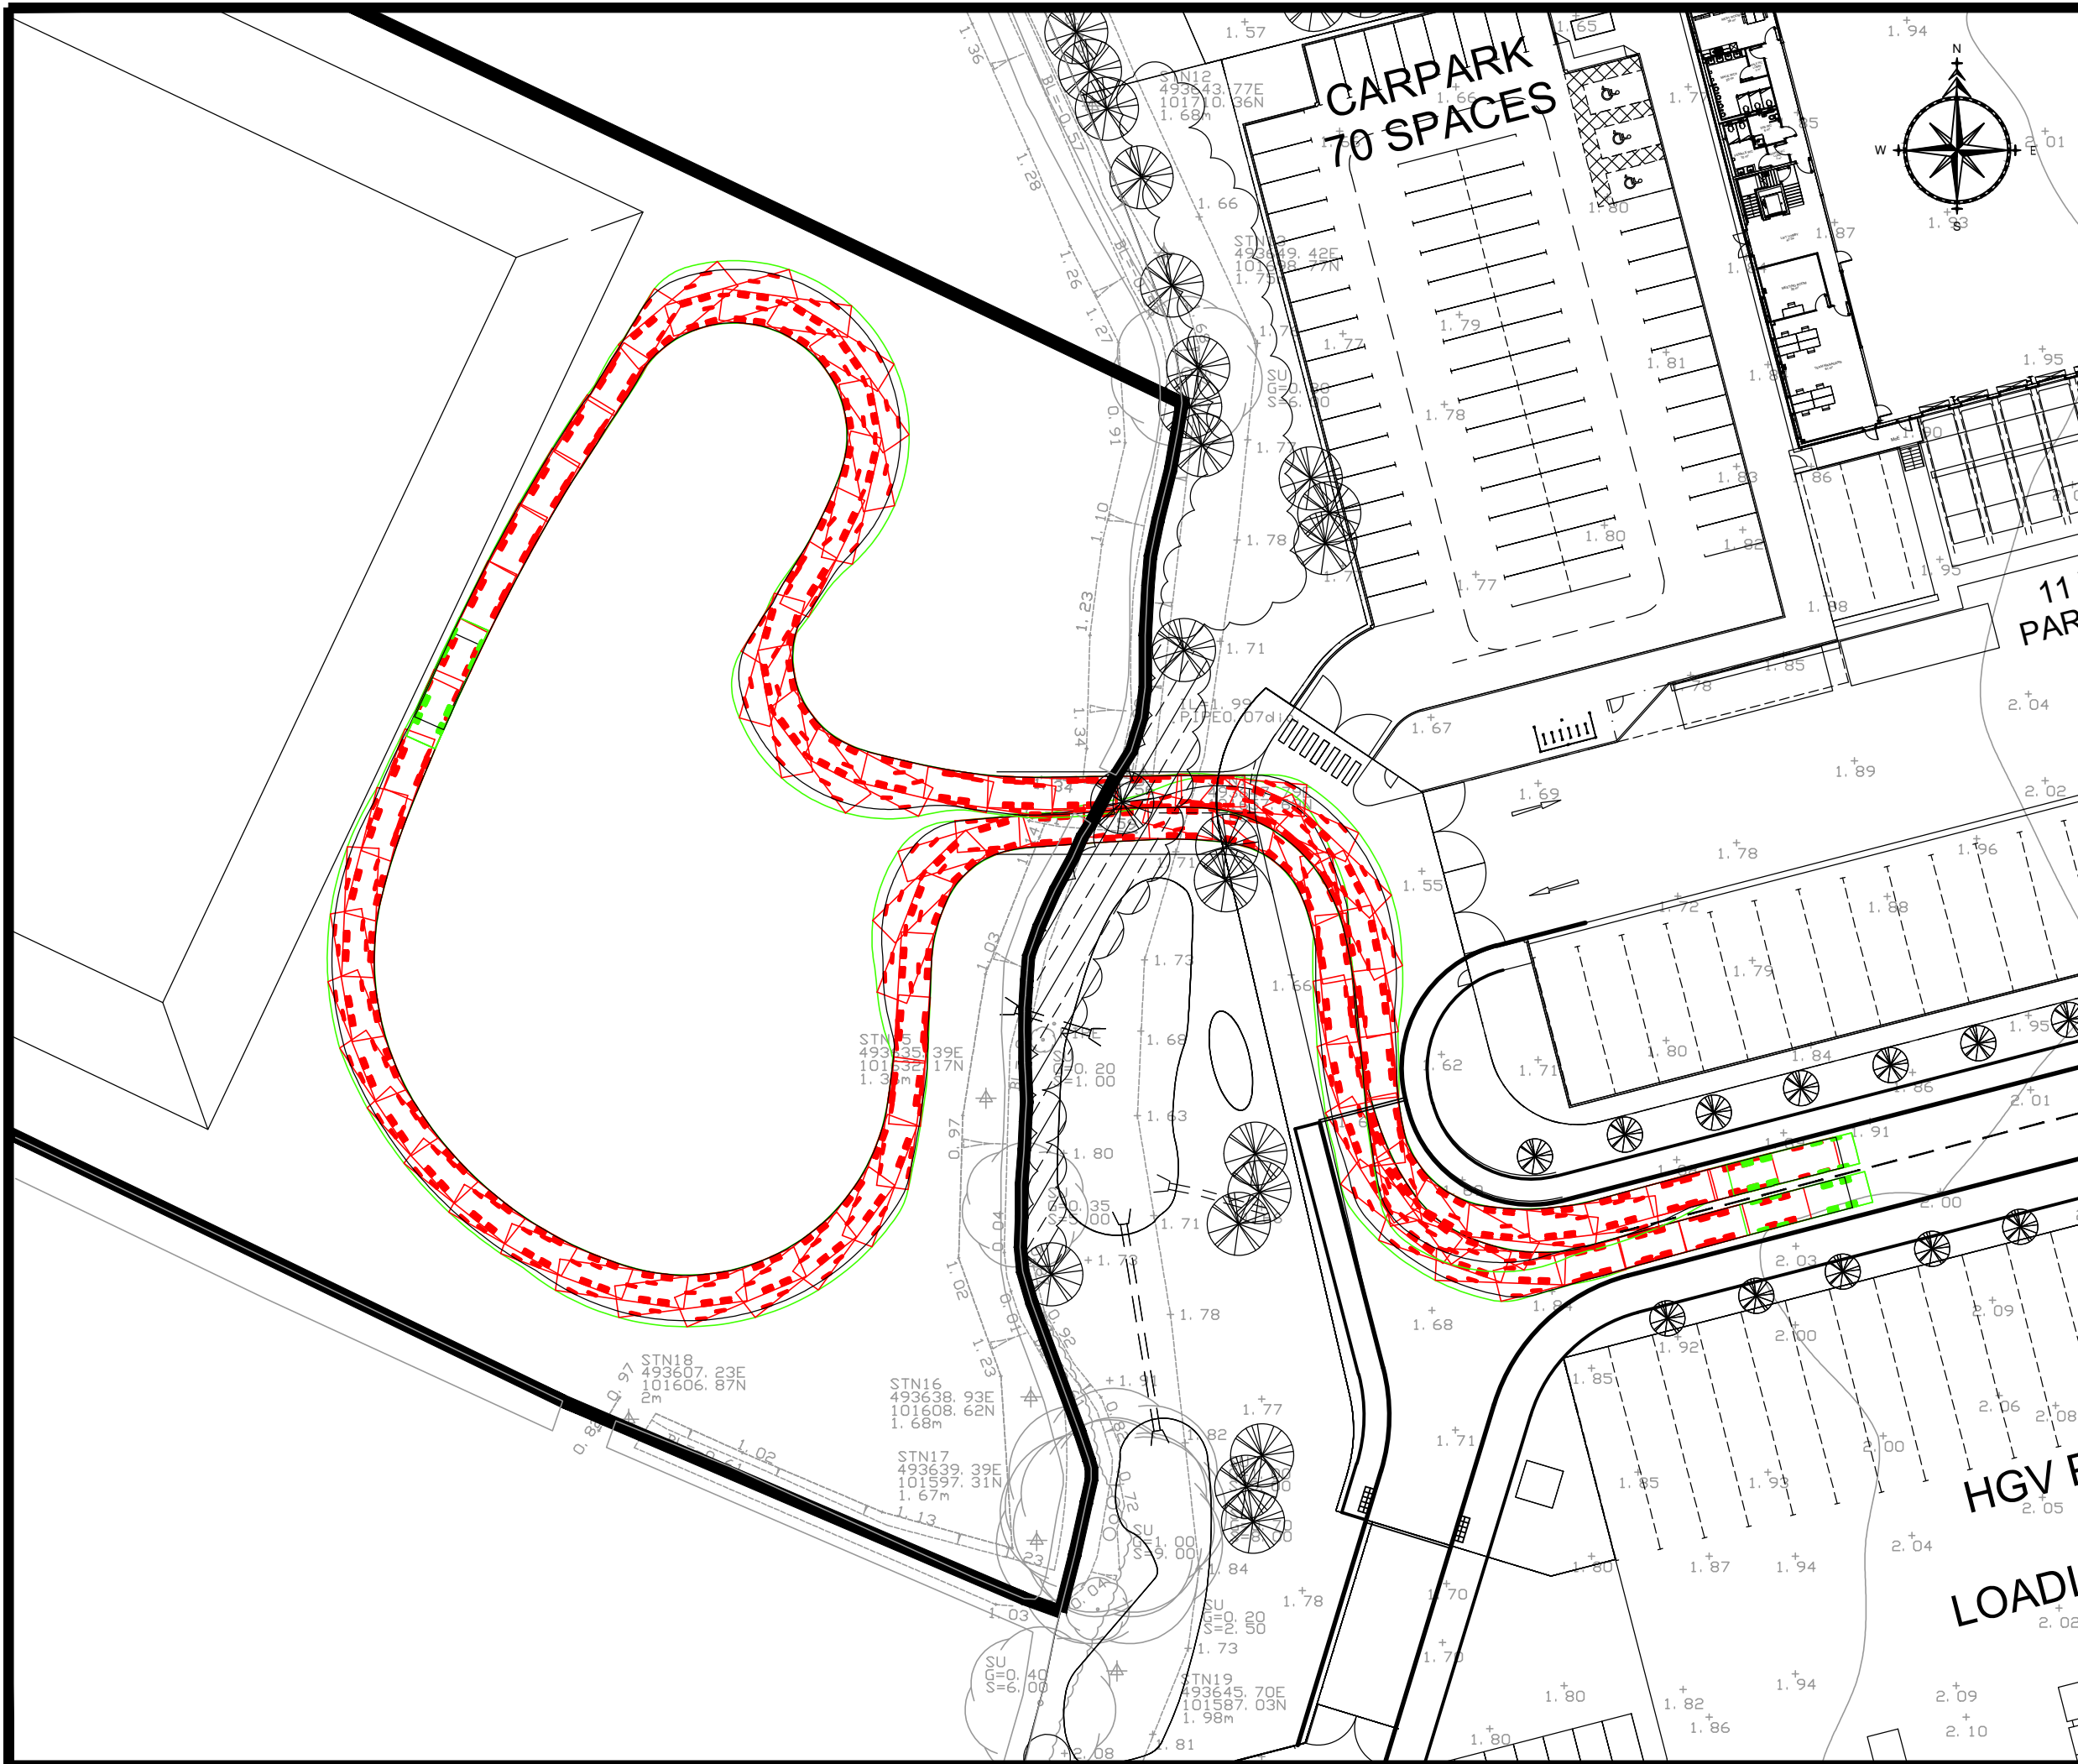

© Copyright ADL Traffic & Highways Engineering Ltd

NOTES

1. Do not scale from this drawing.
2. All details to be confirmed on site.

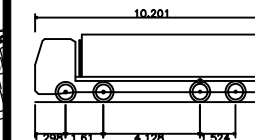

Large Tipper
Overall Length 10.201m
Overall Width 2.500m
Overall Body Height 2.899m
Min Body Ground Clearance 0.343m
Max Track Width 2.500m
Lock to lock time 6.00s
Kerb to Kerb Turning Radius 11.550m

Rev	Description	Date	By	Chk
-----	-------------	------	----	-----

AMENDMENTS

ADL.
TRAFFIC
HIGHWAYS

ADL Traffic & Highways Engineering Ltd.
ADL House
The Oaklands Business Park
Yate, Bristol
BS37 5NA
Tel : 01454 332100
Fax : 01454 327983
E-Mail : hcad@adlhighways.co.uk

ADL Job No. 3503

Project Bognor Regis
Saltbox

Title Swept Path Analysis
Large Tipper

Date 12.02.19 Drawn MCW

Checked 12.02.19 Date AMC Approved Date

Scale 1:500 Drg No. 3503-TR15 Rev. -