
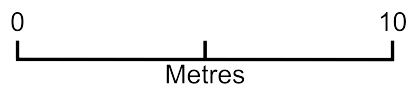


proposed Garage

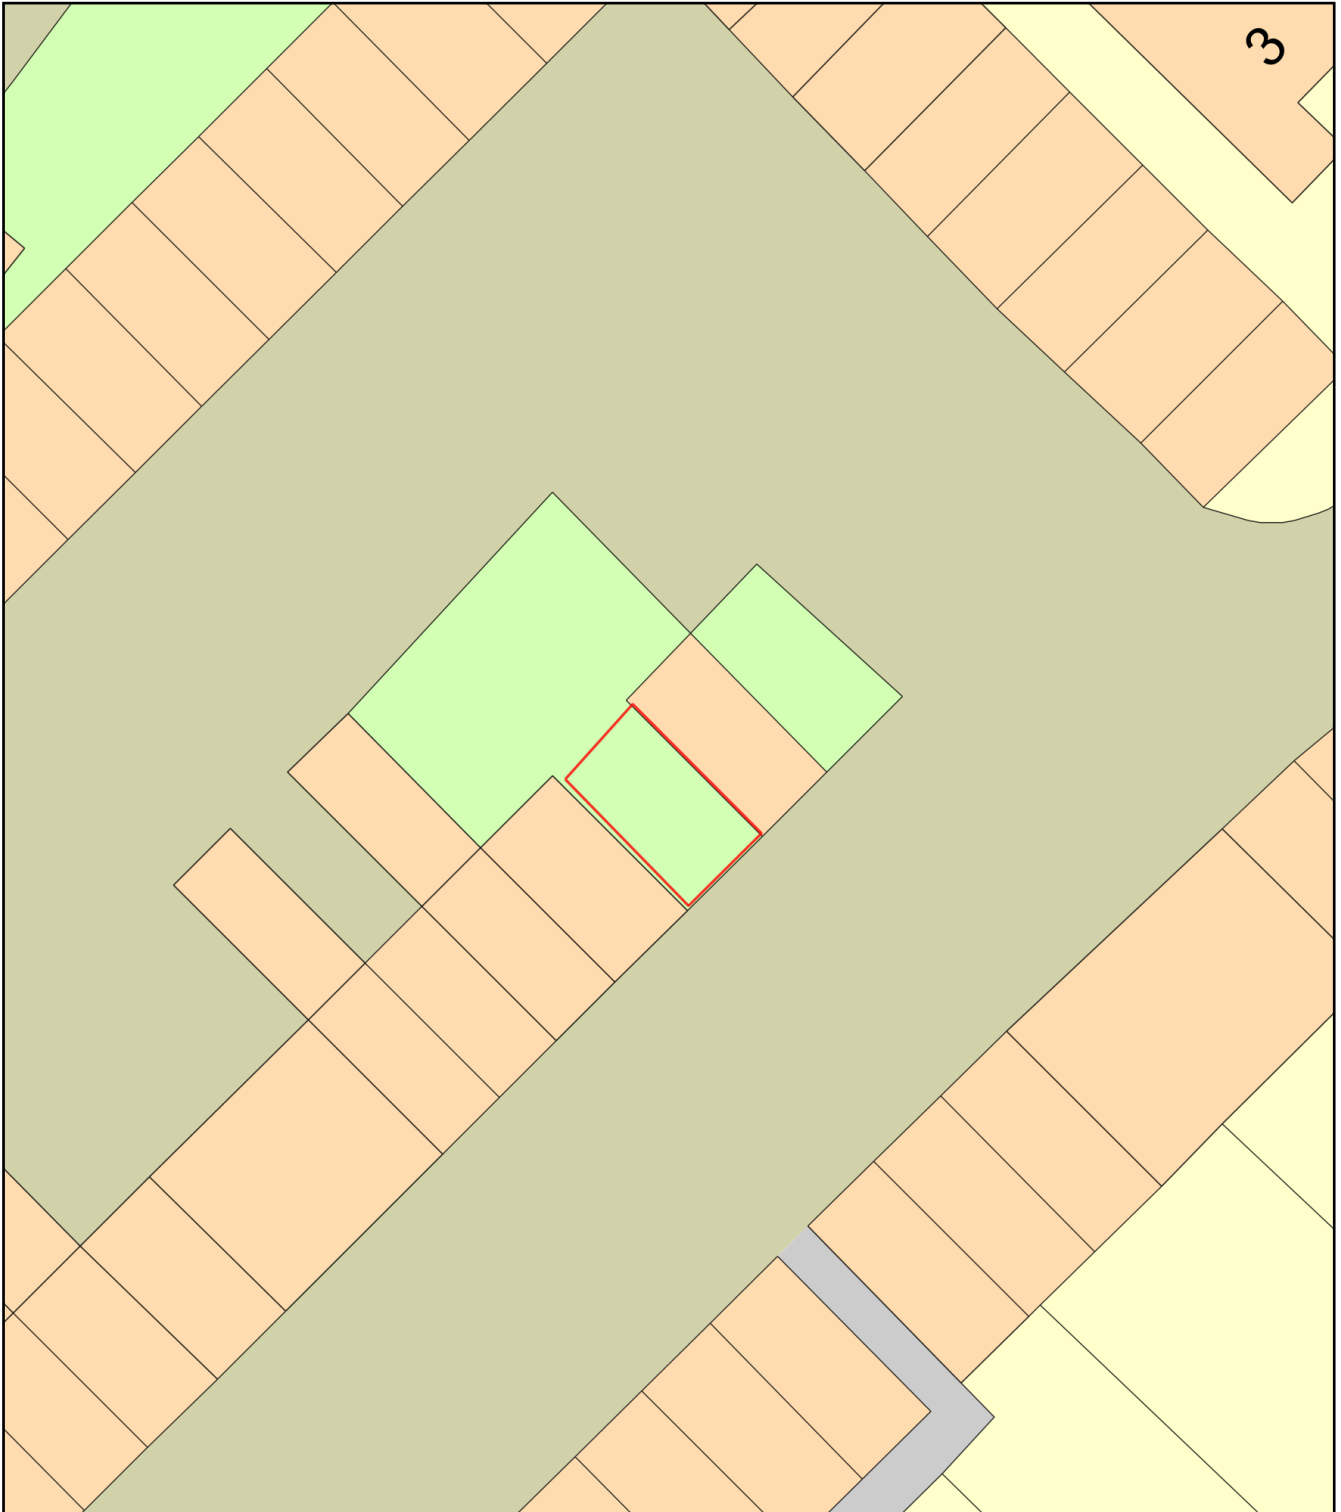

Plan Produced for: Mr Robert Hayler

Date Produced: 02 Mar 2022

Plan Reference Number: TQRQM22061233737522

Scale: 1:200 @ A4