


proposed Garage - Location Plan

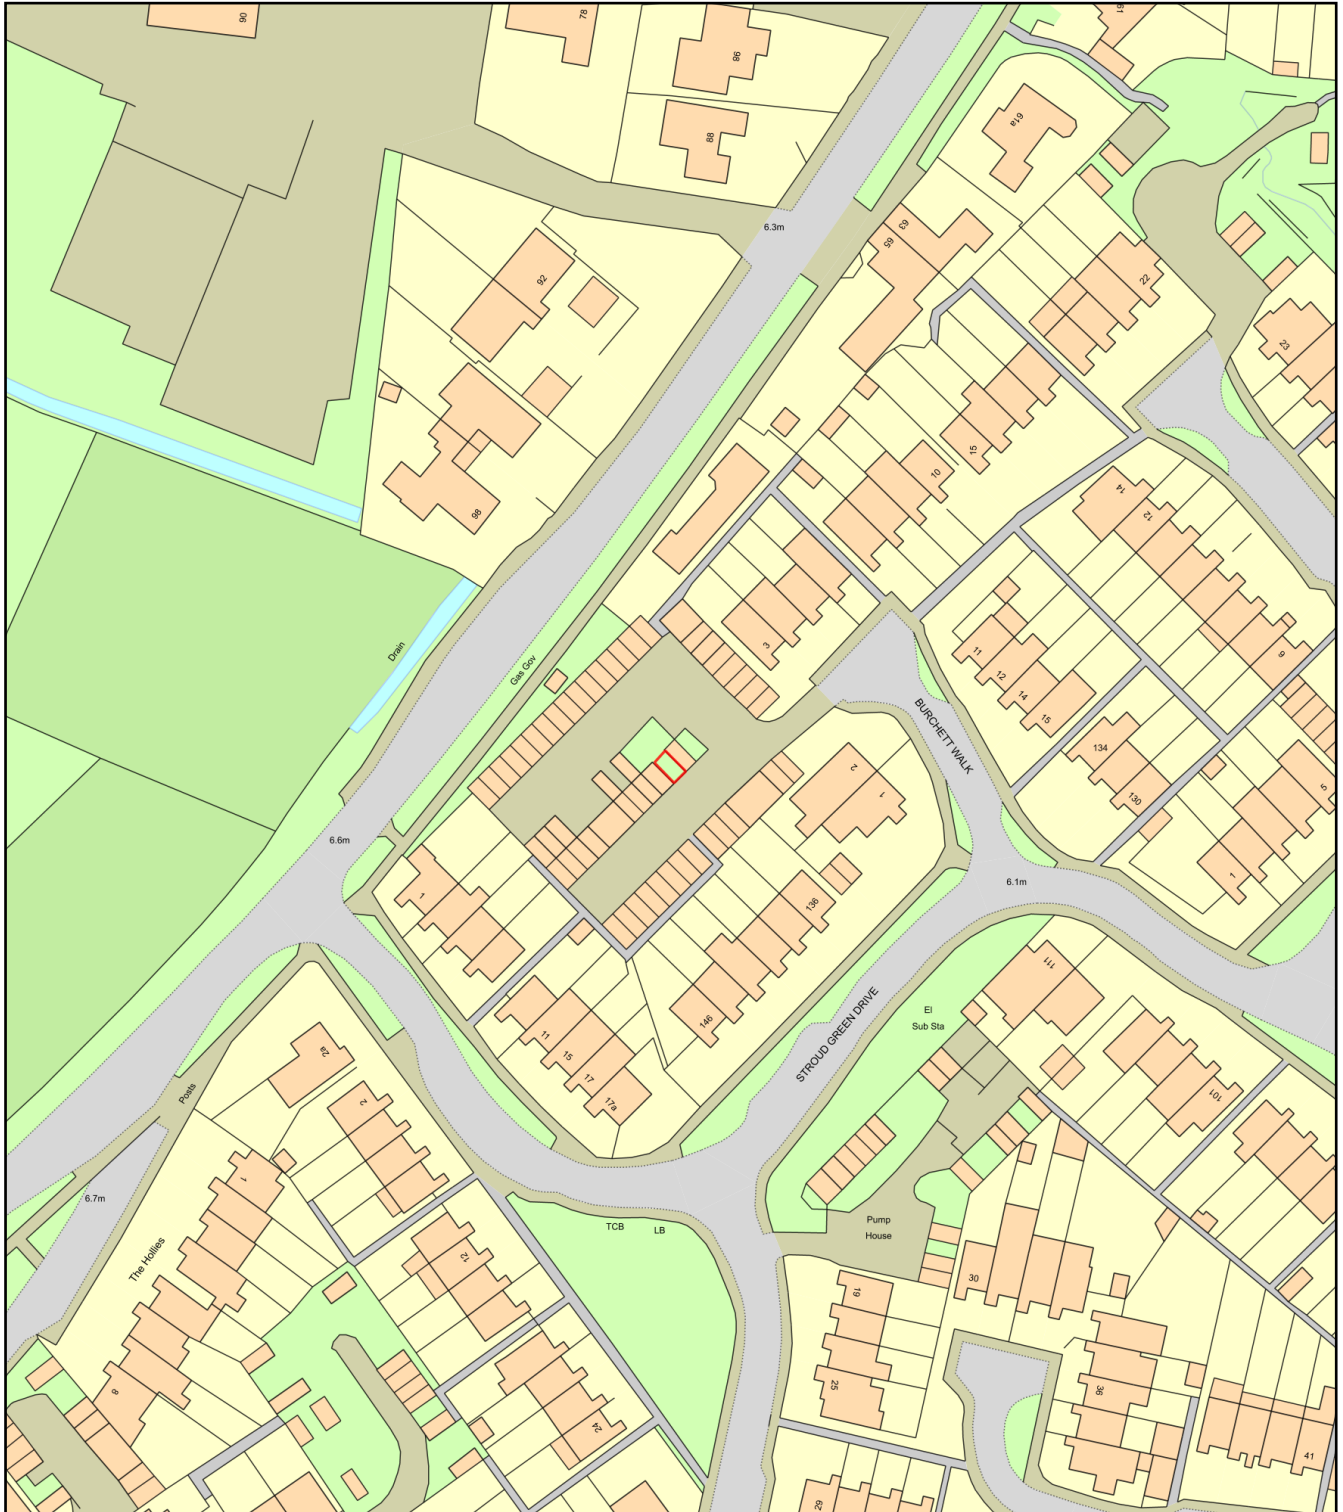

0 50
Metres



Plan Produced for: Mr Robert Hayler
Date Produced: 02 Mar 2022
Plan Reference Number: TQRQM22061234040380
Scale: 1:1250 @ A4