Alfresco Drawing Template 20.07.10

North

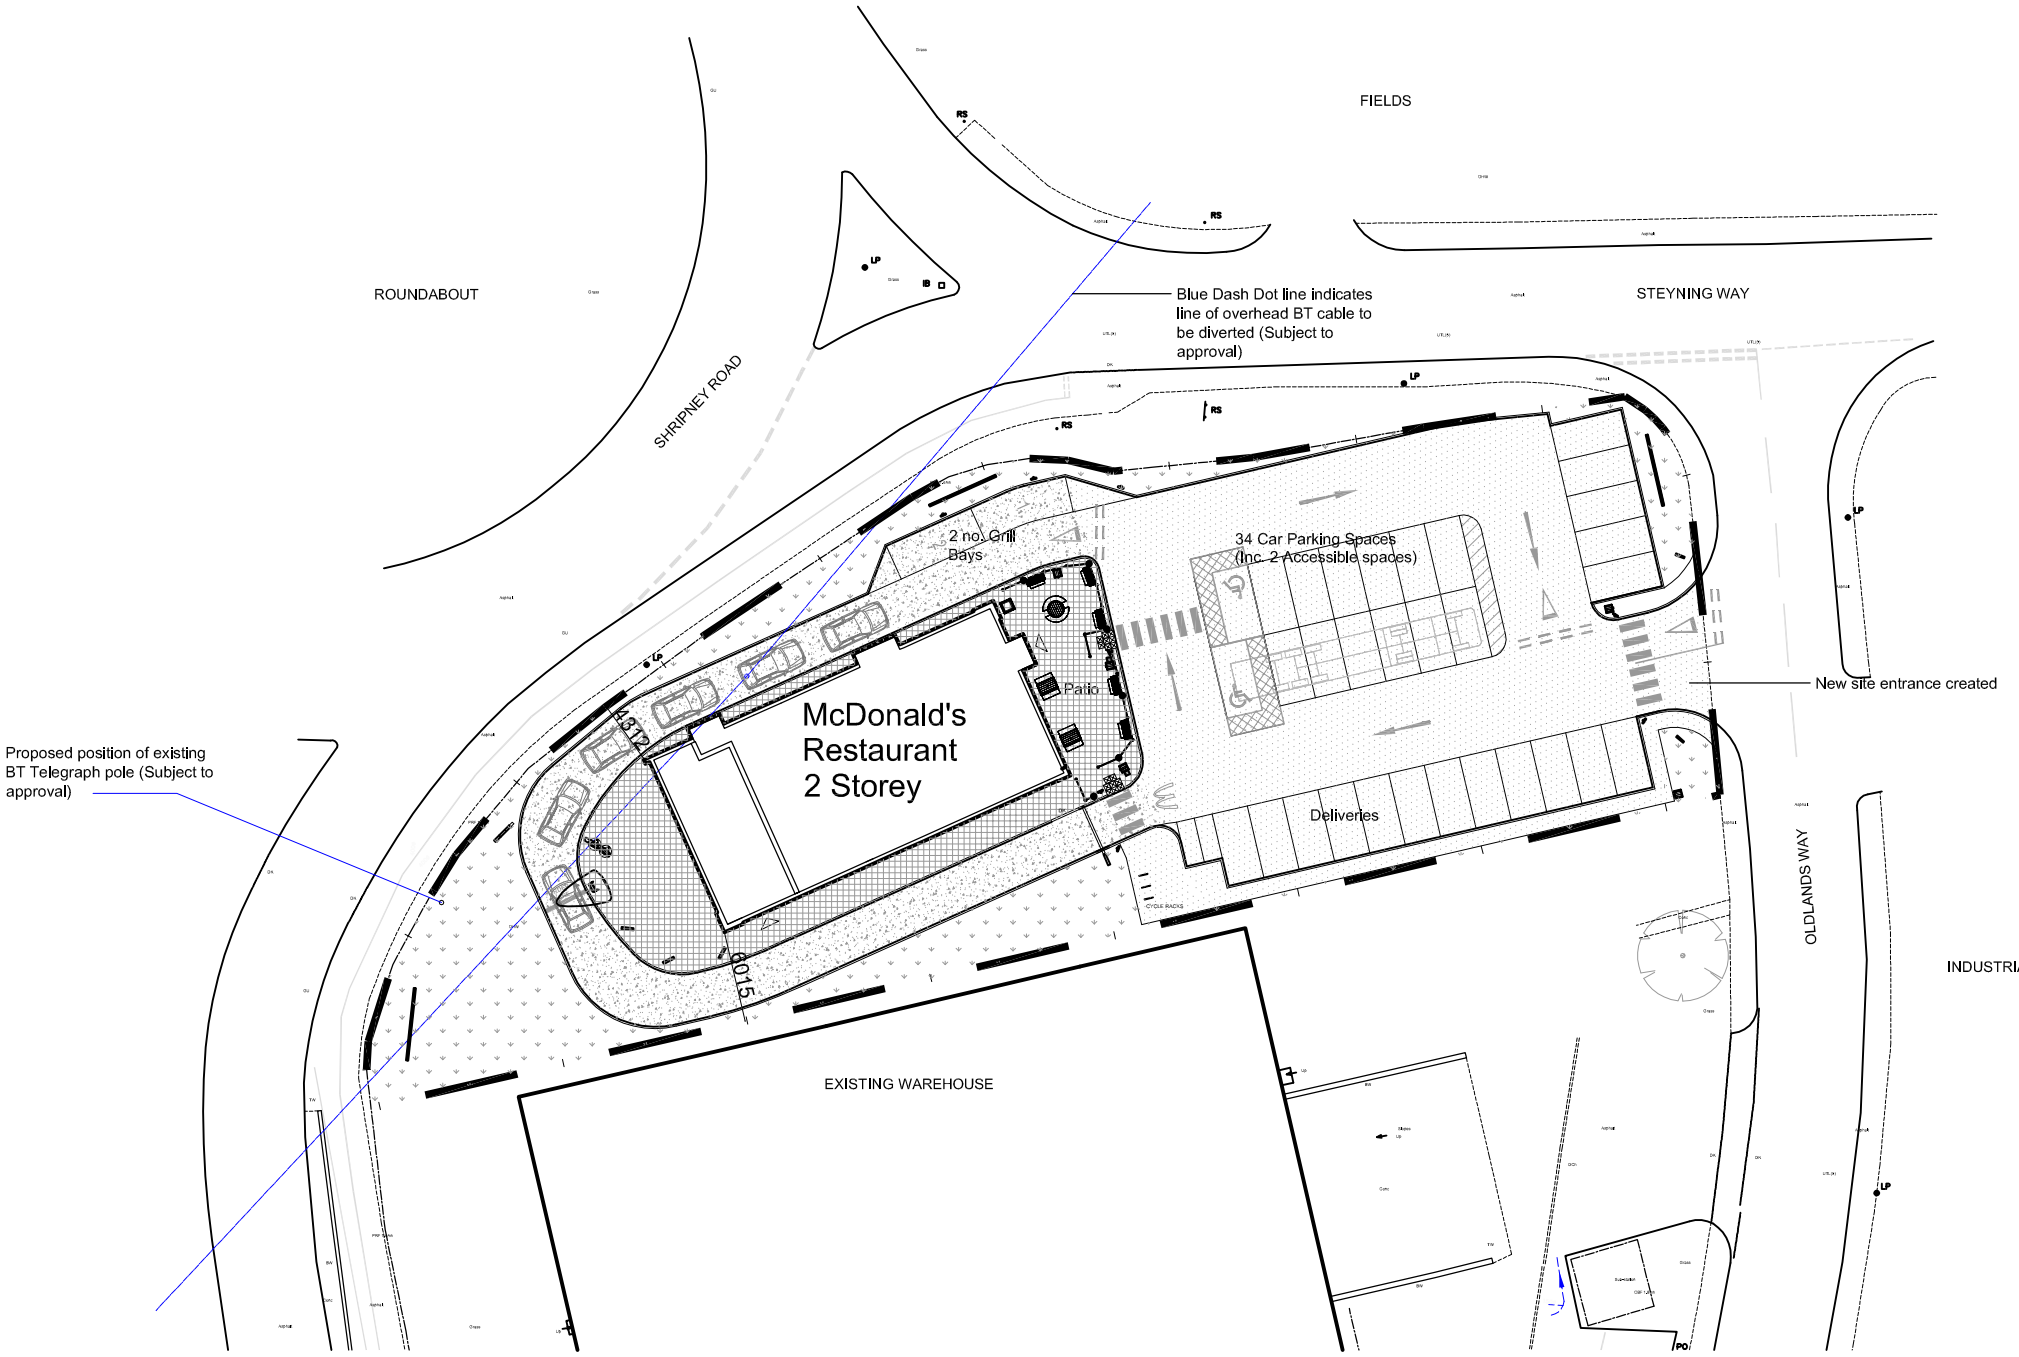

BLOCK PLAN

SCALE BAR

0 10 20 50m

AEW Architects
Century Buildings
St. Mary's Parsonage
Manchester M3 2DD
t: +44 (0) 161-214 4370
f: +44 (0) 161-214 4371

Notes:
All drawings to be read in conjunction with all other drawings as noted on issue sheet.

Drawing based on Glanvilles Topographical Survey numbered MD8110788/100 .

Extent of McDonald's demise indicated thus:

SITE FINISHES	
PERIMETER FENCE	Post and Barrier fence
BOUNDARY WALL	N/A
CAR PARK FINISH	Tarmac
DRIVE THRU FINISH	Printed Concrete
PATIO FINISH	Marshalls Paviours
FOOTPATHS	Tarmac
SOFT LANDSCAPING	Grass

REV.	DATE.	DRAWING REVISIONS.	BY.	CHECKED
B	07.02.12	Cycle racks relocated to location shown as ADL request	BC	AKS
A	07.02.12	3 No cycle racks added and 2 no motorcycle bays added.	BC	AKS

GENERAL NOTES:
All works are to be undertaken in accordance with the Building Regulations and the latest British Standards.
All proprietary materials and products are to be used strictly in accordance with the manufacturers recommendations.
All dimensions to be checked on site prior to construction.

PLANNING

PROPOSED DEVELOPMENT AT
Bognor
Shripney Road

STORE No :–
-

ON BEHALF OF :–
McDonald's Restaurants Ltd

DRAWING TITLE :–
Block Plan

DRAWN BY	CHECKED BY	DRAWING No.	REV No.
BC	JC	4912_0002	B
SCALE & SIZE	DATE		
1:500@A3	16.01.12		

AEW Architects
Century Buildings
St. Mary's Parsonage
Manchester M3 2DD
t: +44 (0) 161-214 4370
f: +44 (0) 161-214 4371

ARUN DISTRICT COUNCIL BE/39/17/PL