ARUN DISTRICT COUNCIL
No. BN/3/09
SUBSTITUTION
Received 12-3-9

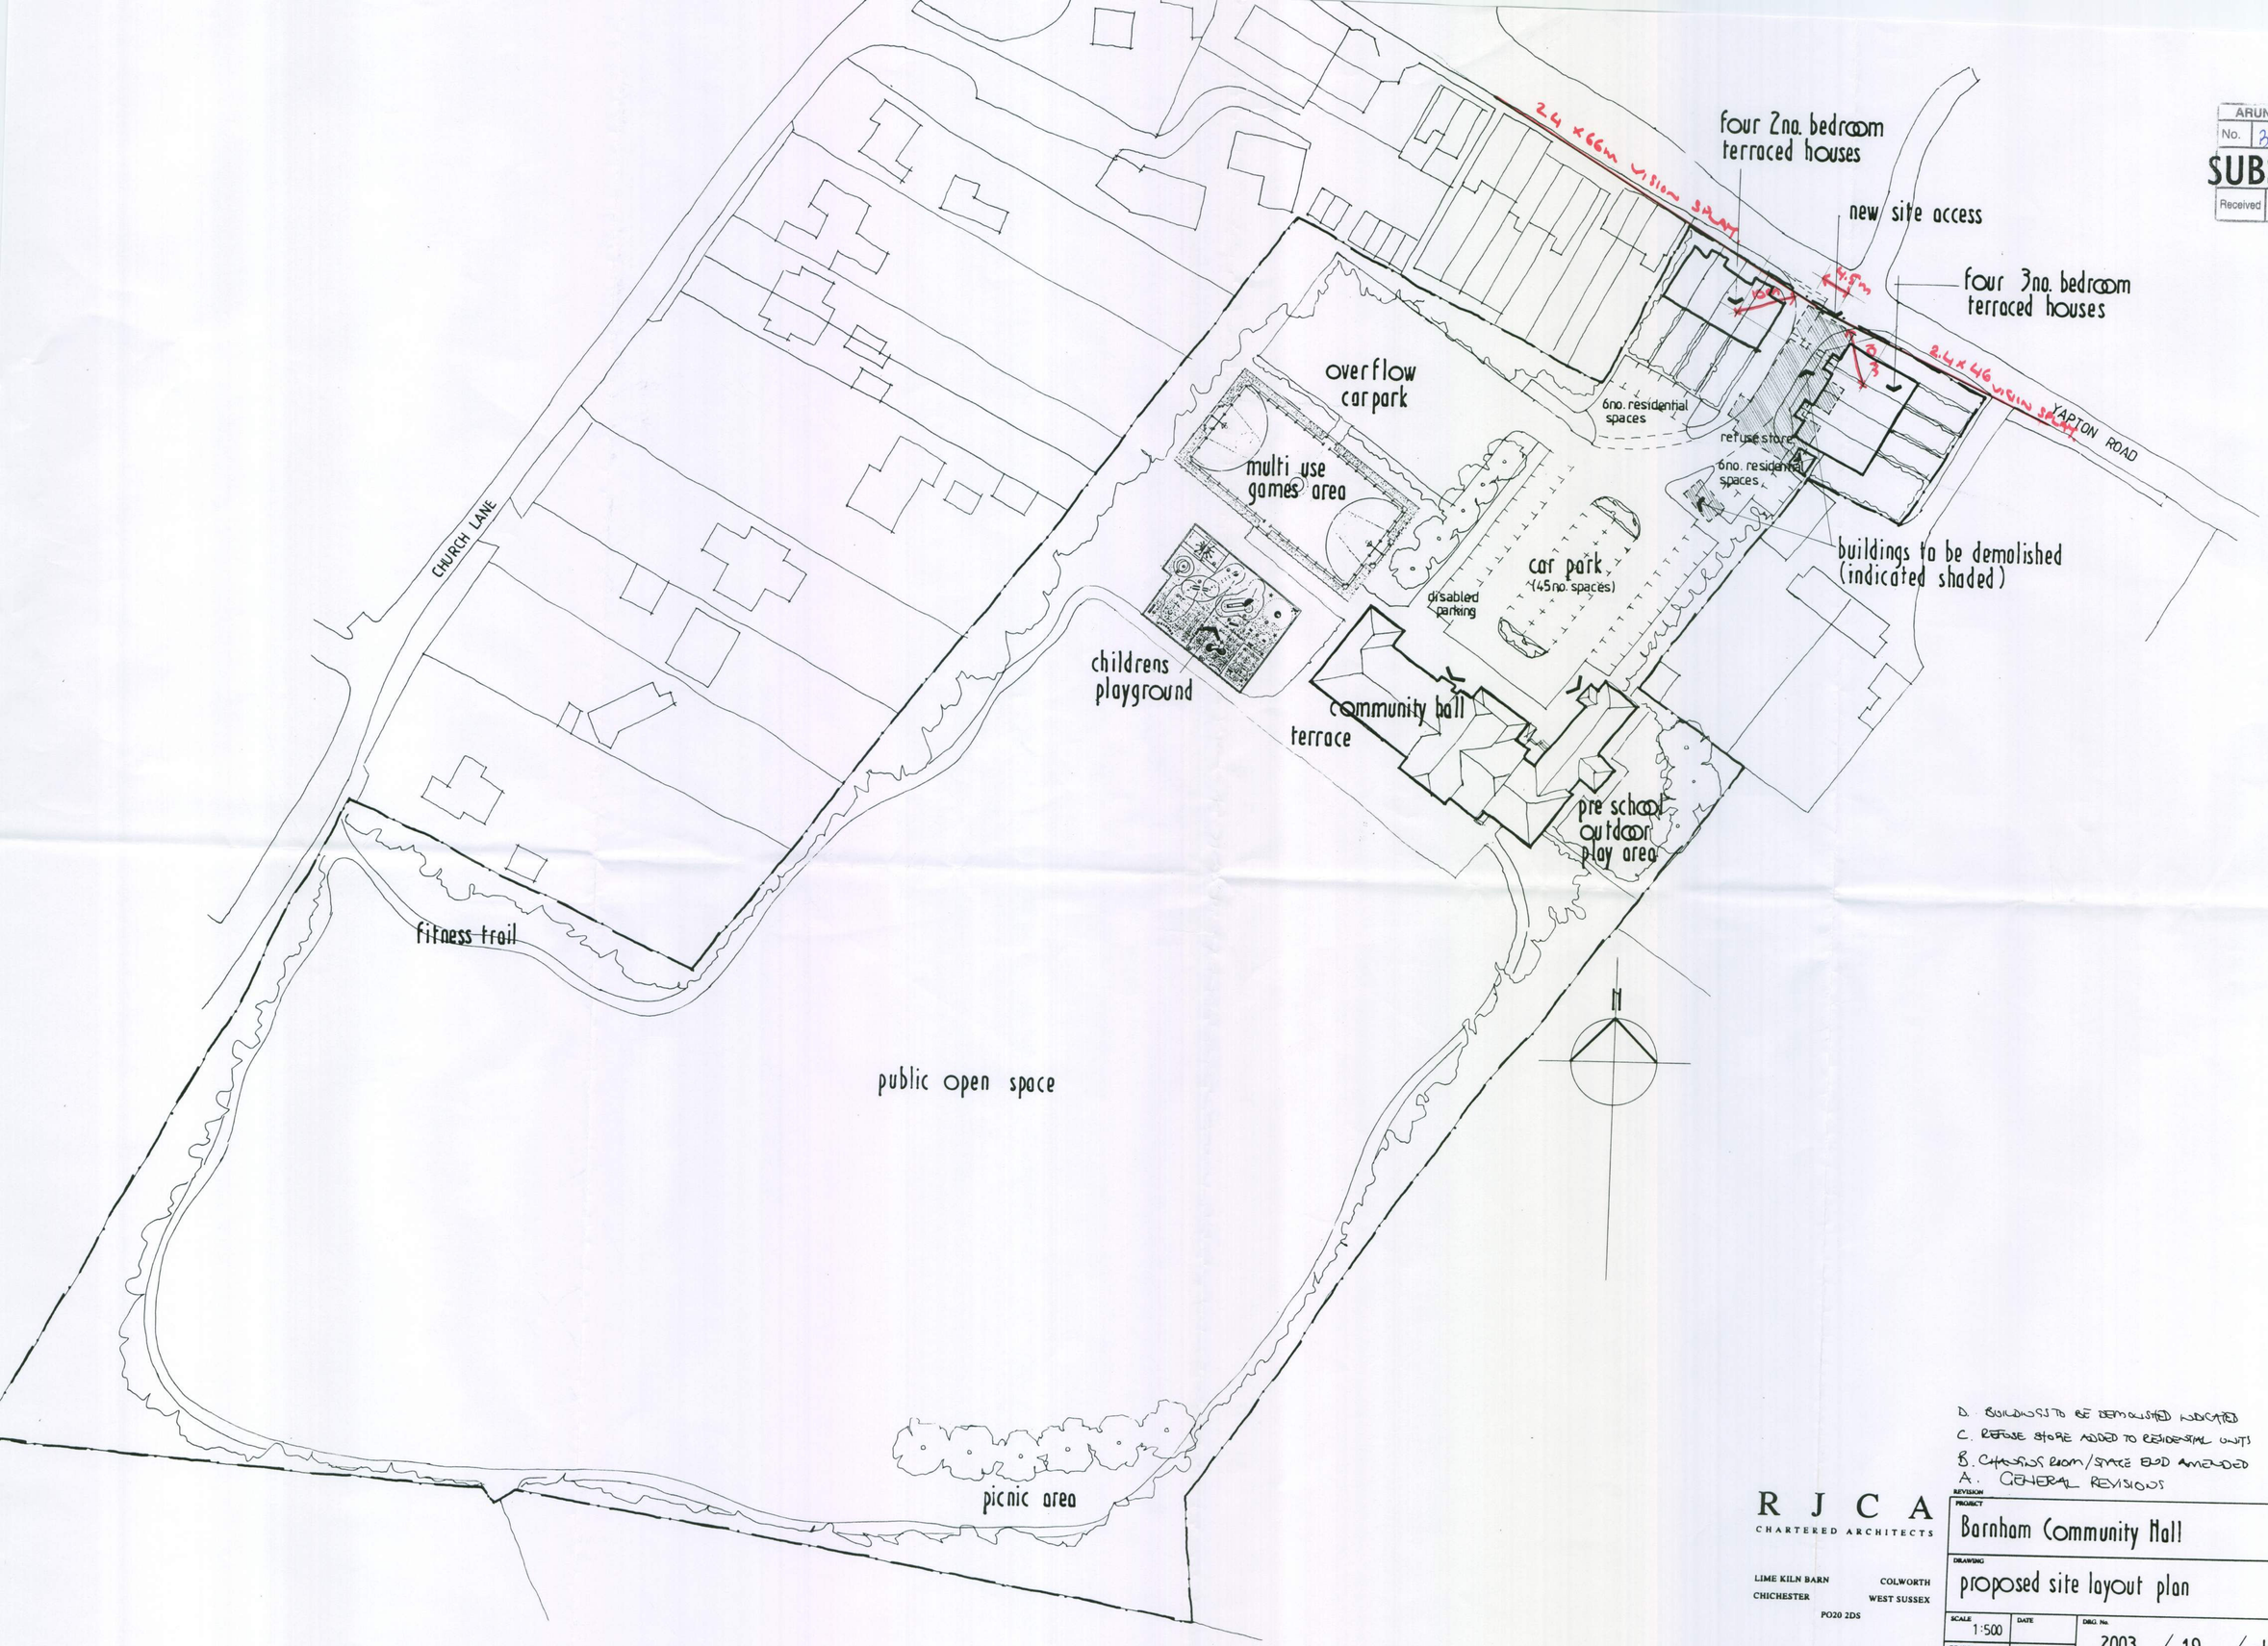

D. BUILDINGS TO BE DEMOLISHED INDICATED 10/3/2009
C. REFUSE STORE ADDED TO RESIDENTIAL UNITS 17/11/2008
B. CHANGING ROOM/STORE BLOCK AMENDED 1/10/2008
A. GENERAL REVISIONS 27/6/2008
REVISION DATE

R J C A
CHARTERED ARCHITECTS

LIME KILN BARN COLWORTH
CHICHESTER WEST SUSSEX
PO20 2DS

TEL:01243 - 787011 FAX: 01243 - 787022

PROJECT: Barnham Community Hall

DRAWING: proposed site layout plan

SCALE	DATE	DRG. No.	REV
1:500		2003 / 19 / sk. 03	D
DRAWN	CHECKED		

ARUN DISTRICT COUNCIL BE/3/09/