


Planning Condition discharge

Condition 13 - Hard Landscaping

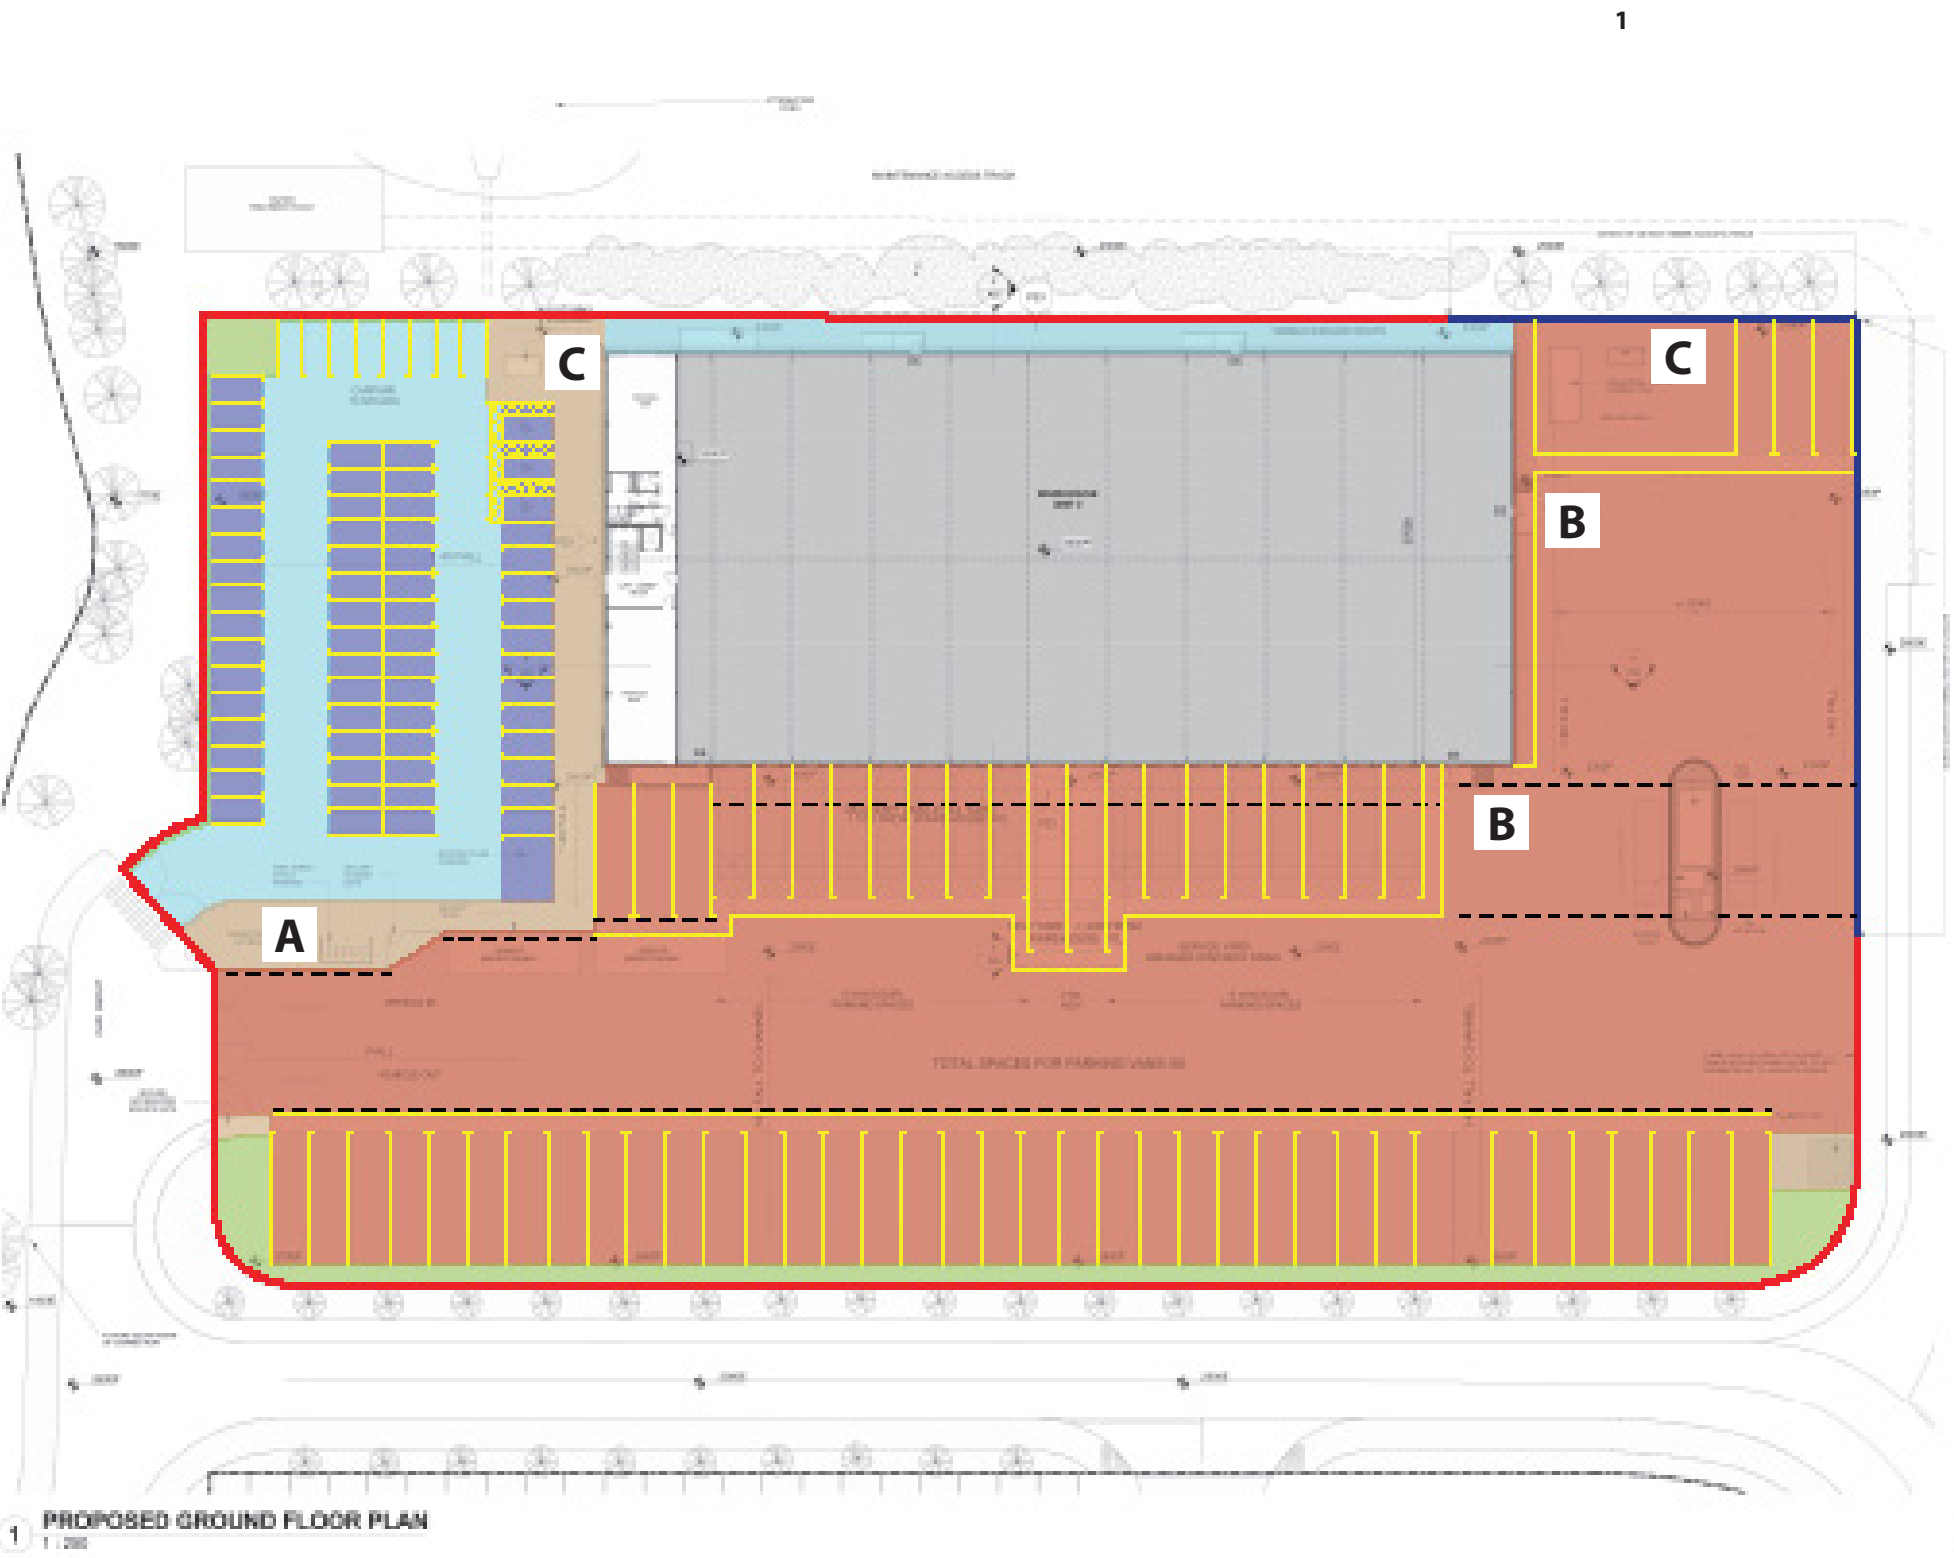

< Brushed concrete



Tarmac >



< Permeable block paving




Block paving >



< Grass verge



Thermoplastic line marking paint >

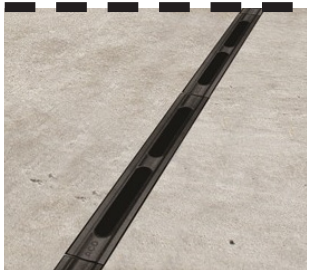

< Drainage channels



4m Acoustic fencing >



< 2.4m Security fencing



Timber clad bike storage >



< Metal escape stairs



Timber clad bin storage >