


Planning Condition discharge


Condition 03 - Materials

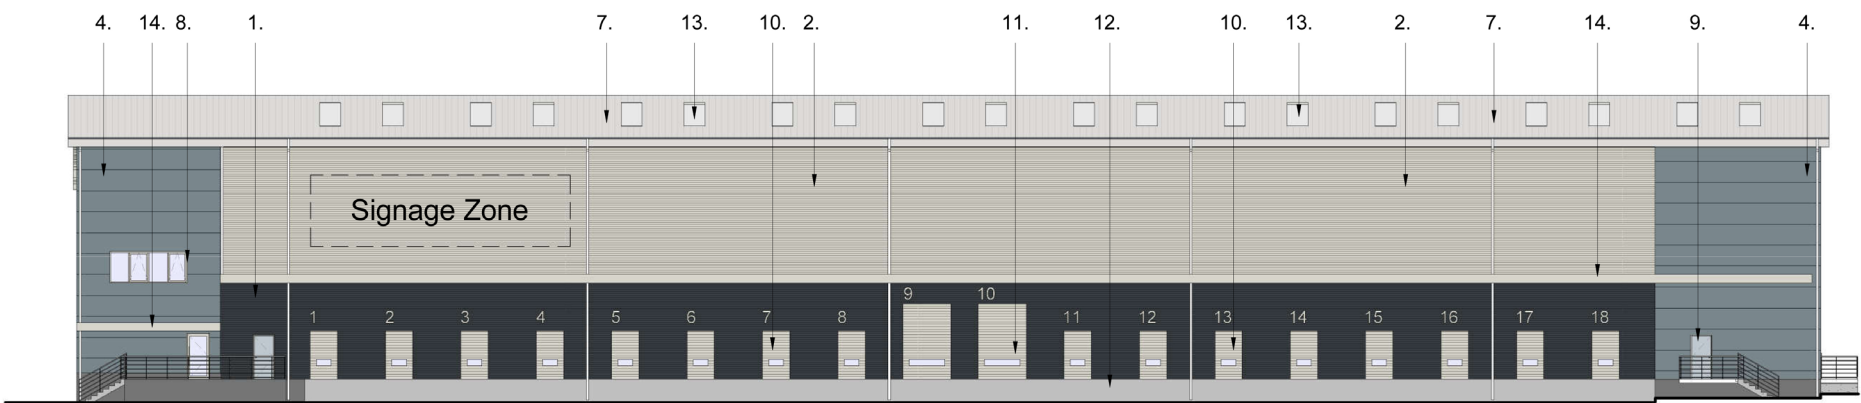


1 PROPOSED SOUTH ELEVATION
1 : 200



2 PROPOSED NORTH ELEVATION
1 : 200

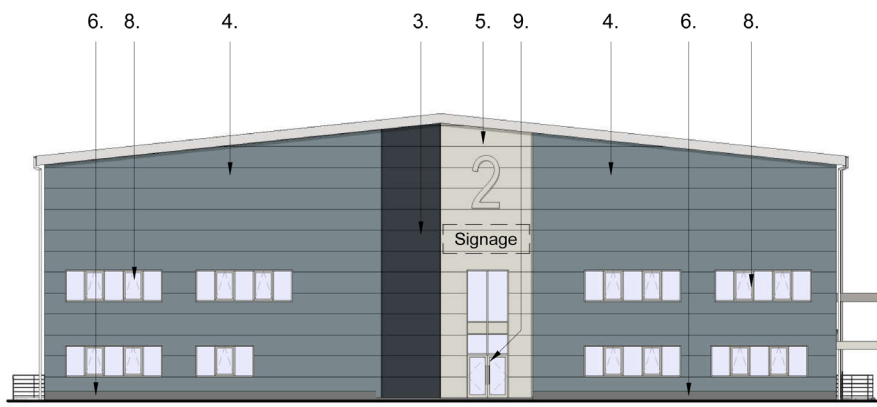

3 PROPOSED WEST ELEVATION
1 : 200

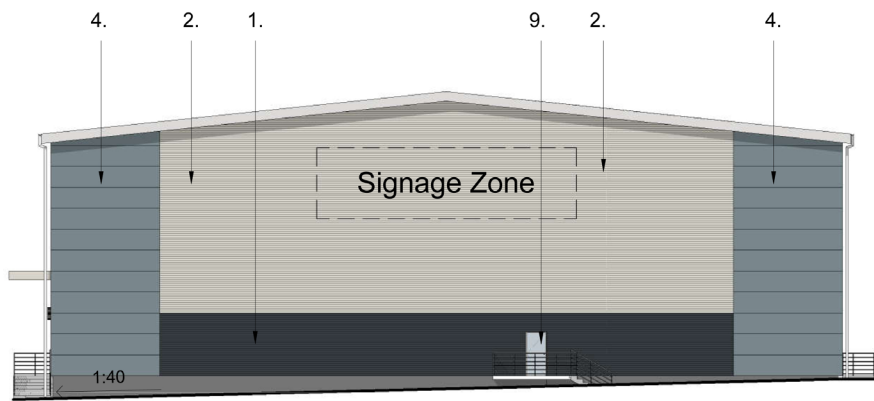

4 PROPOSED EAST ELEVATION
1 : 200




< 1 & 2 - Trapezoidal composite cladding panels in Hamlet and Anthracite

> 3,4 & 5 - Micro-rib composite cladding panels in Hamlet, Anthracite and Alaska grey



< 6 - Dark grey engineering brick plinth

> 7 & 13 - Trapezoidal composite roof panels with polycarbonate roof lights

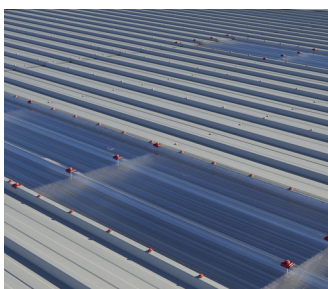


< 8 - PPC Aluminium Casement windows

> 9 - Glazed PPC Aluminium curtain walling



< 9 - PPC steel escape doors in Hamlet

> 10 & 11 - Sectional overhead loading doors in Hamlet

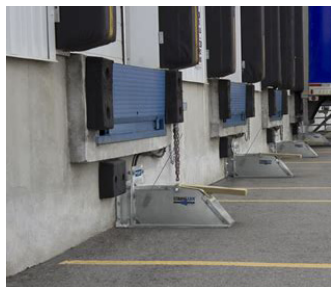

< 12 - Concrete loading dock plinth

> 14 - PPC Aluminium canopy

