
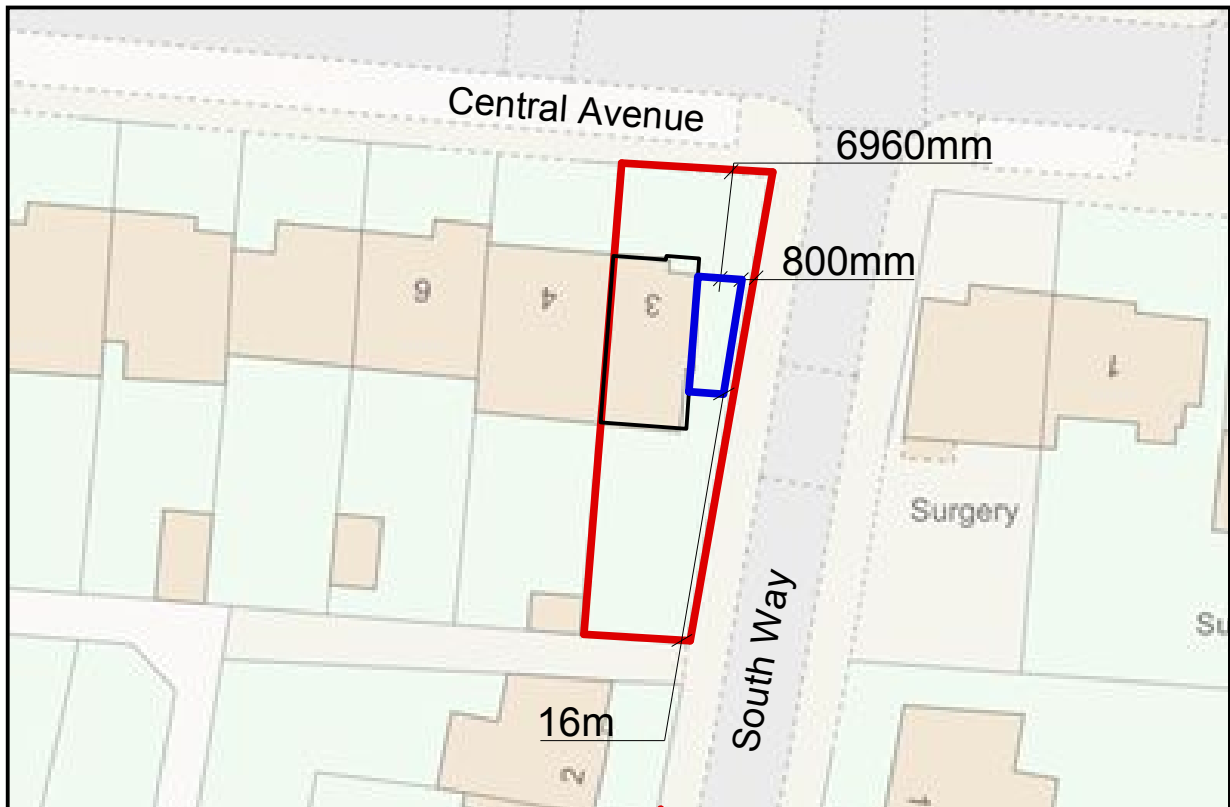


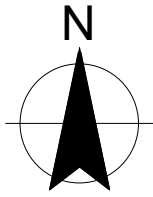

Reproduced from or based upon 2009 Ordnance Survey 1:1250 or 1:2500 mapping with permission of the Controller of HMSO © Crown Copyright reserved. Unauthorised reproduction infringes Crown copyright and may lead to prosecution or civil proceedings

Location (Block) Plan (Extract from Ordnance Survey)
Scale 1:500
Outlined in red shows the boundary of 3 Central Avenue.
Outlined in blue shows position of extension.

All dims and details to be checked on site prior to any commencement of work. This plan is not a full specification or schedule of work and has been produced solely for the purpose of obtaining the necessary local authority consents/approvals For Party Wall etc. Act 1996 see Government booklet or website.	Status:			Client: Mr & Mrs Hastings 3 Central Avenue Bognor Regis West Sussex PO21 5HH	Revision: A	Project: Extension
	Preliminary	☐	Tender	☐	Scale: 1:500@A4	Content: Block Plan
	Planning	☒	Construction	☐	Date: Jan 20	
	Building Regulations	☐	As Built	☐	Dwg No: LH1bp	