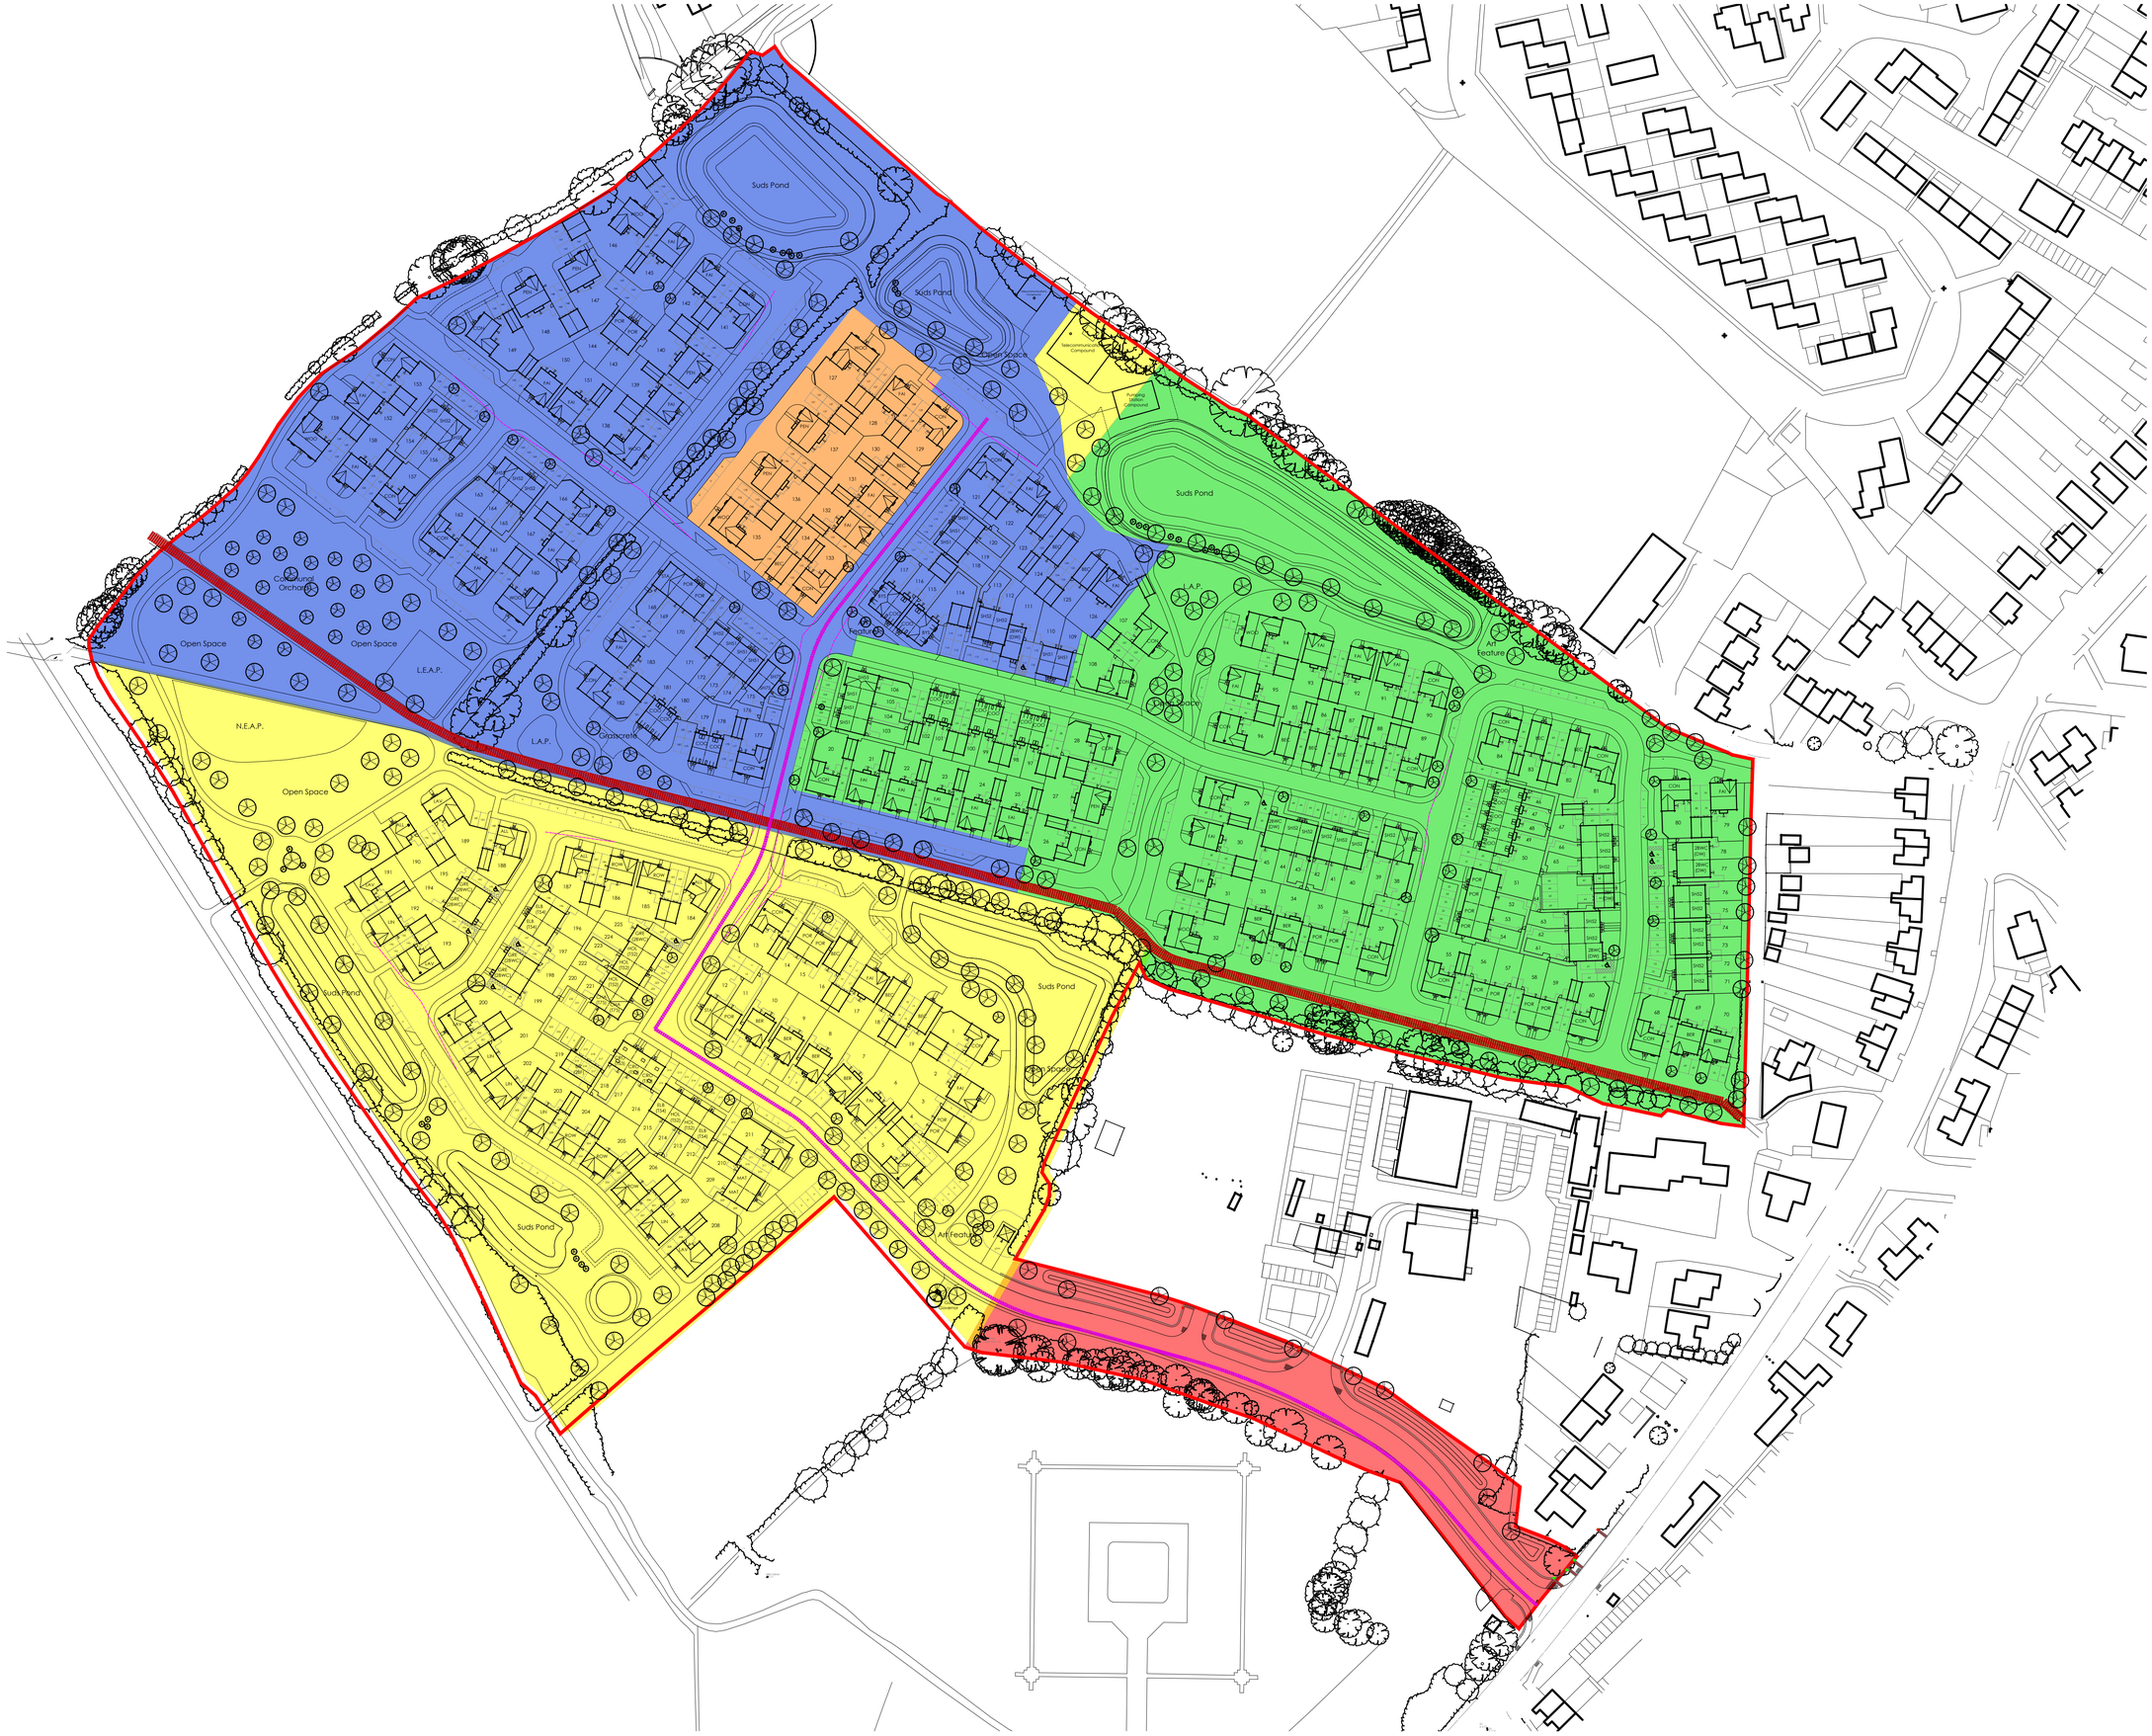


N

© This drawing and the works depicted contains information that is the copyright of Carlton Design Partnership Ltd. This drawing may also contain copyrighted information of third parties. This drawing or part thereof may not be reproduced, re-used or altered except with the written permission of the originators. No liability will be accepted for amendments made by third parties. Scaled measurements must not be taken from this drawing, other than for planning purposes. Any discrepancy or disparity must be notified to the originator in writing. This drawing may contain Ordnance Survey Data that is subject to Crown Copyright. All Rights reserved.

| Rev | Date | Drawn | Checked |
|---|---|---|---|
| - | 20/03/23 | LB | |
| FIRST ISSUE | | | |
| A | 27/04/23 | LMB | |
| UPDATED IN LINE WITH SITE LAYOUT REV N. | | | |
| B | 28/04/23 | LMB | |
| UPDATED IN LINE WITH SITE LAYOUT REV P. | | | |
| C | 02/06/23 | PH | |
| UPDATED IN LINE WITH SITE LAYOUT REV Q. | | | |
| D | 29/06/23 | LB/LD | |
| UPDATED IN LINE WITH SITE LAYOUT REV V. | | | |
| E | 10/07/23 | LB/LD | |
| UPDATED IN LINE WITH SITE LAYOUT REV Y. | | | |
| F | 13/07/23 | LB/LD | |
| UPDATED IN LINE WITH SITE LAYOUT REV Z. | | | |
| G | 08/08/24 | LB/LD | |
| UPDATED IN LINE WITH SITE LAYOUT REV AA. | | | |
| H | 09/08/24 | LD | |
| UPDATED IN LINE WITH SITE LAYOUT REV AB. | | | |
| J | 03/09/24 | LB | |
| UPDATED IN LINE WITH SITE LAYOUT REV AD. | | | |
| K | 15/10/24 | LB | |
| UPDATED IN LINE WITH SITE LAYOUT REV AE. | | | |
| L | 22/10/24 | LB | |
| UPDATED IN LINE WITH SITE LAYOUT REV AF. | | | |

## Legend

- Phase 1
- Phase 2
- Phase 3
- Phase 4
- Phase 4B
- Main Spine Road to Pump Station
- Public Right of Way

Project:
NURSERY FIELDS
LAND NORTH OF CHALCRAFT LANE
BERSTED

Drawing Title:
PHASING PLAN

BARRATT HOMES
DAVID WILSON HOMES
WHERE QUALITY LIVES

carlton design partnership
Selwyn House, 32a Castle Way, Southampton, SO14 2AW
023 8011 8866 www.cartondesignpartnership.com

1:1000 @A1 — 0 10 20 30 40 50m

Drg No: 221001/SL012 Rev: L

K:\CARLTON PROJECTS\BARRATT\SOUTHAMPTON\221001 BERSTED\SITE LAYOUT\SITE LAYOUT\221001 - DRAFT SITE PHASE APPLICATION