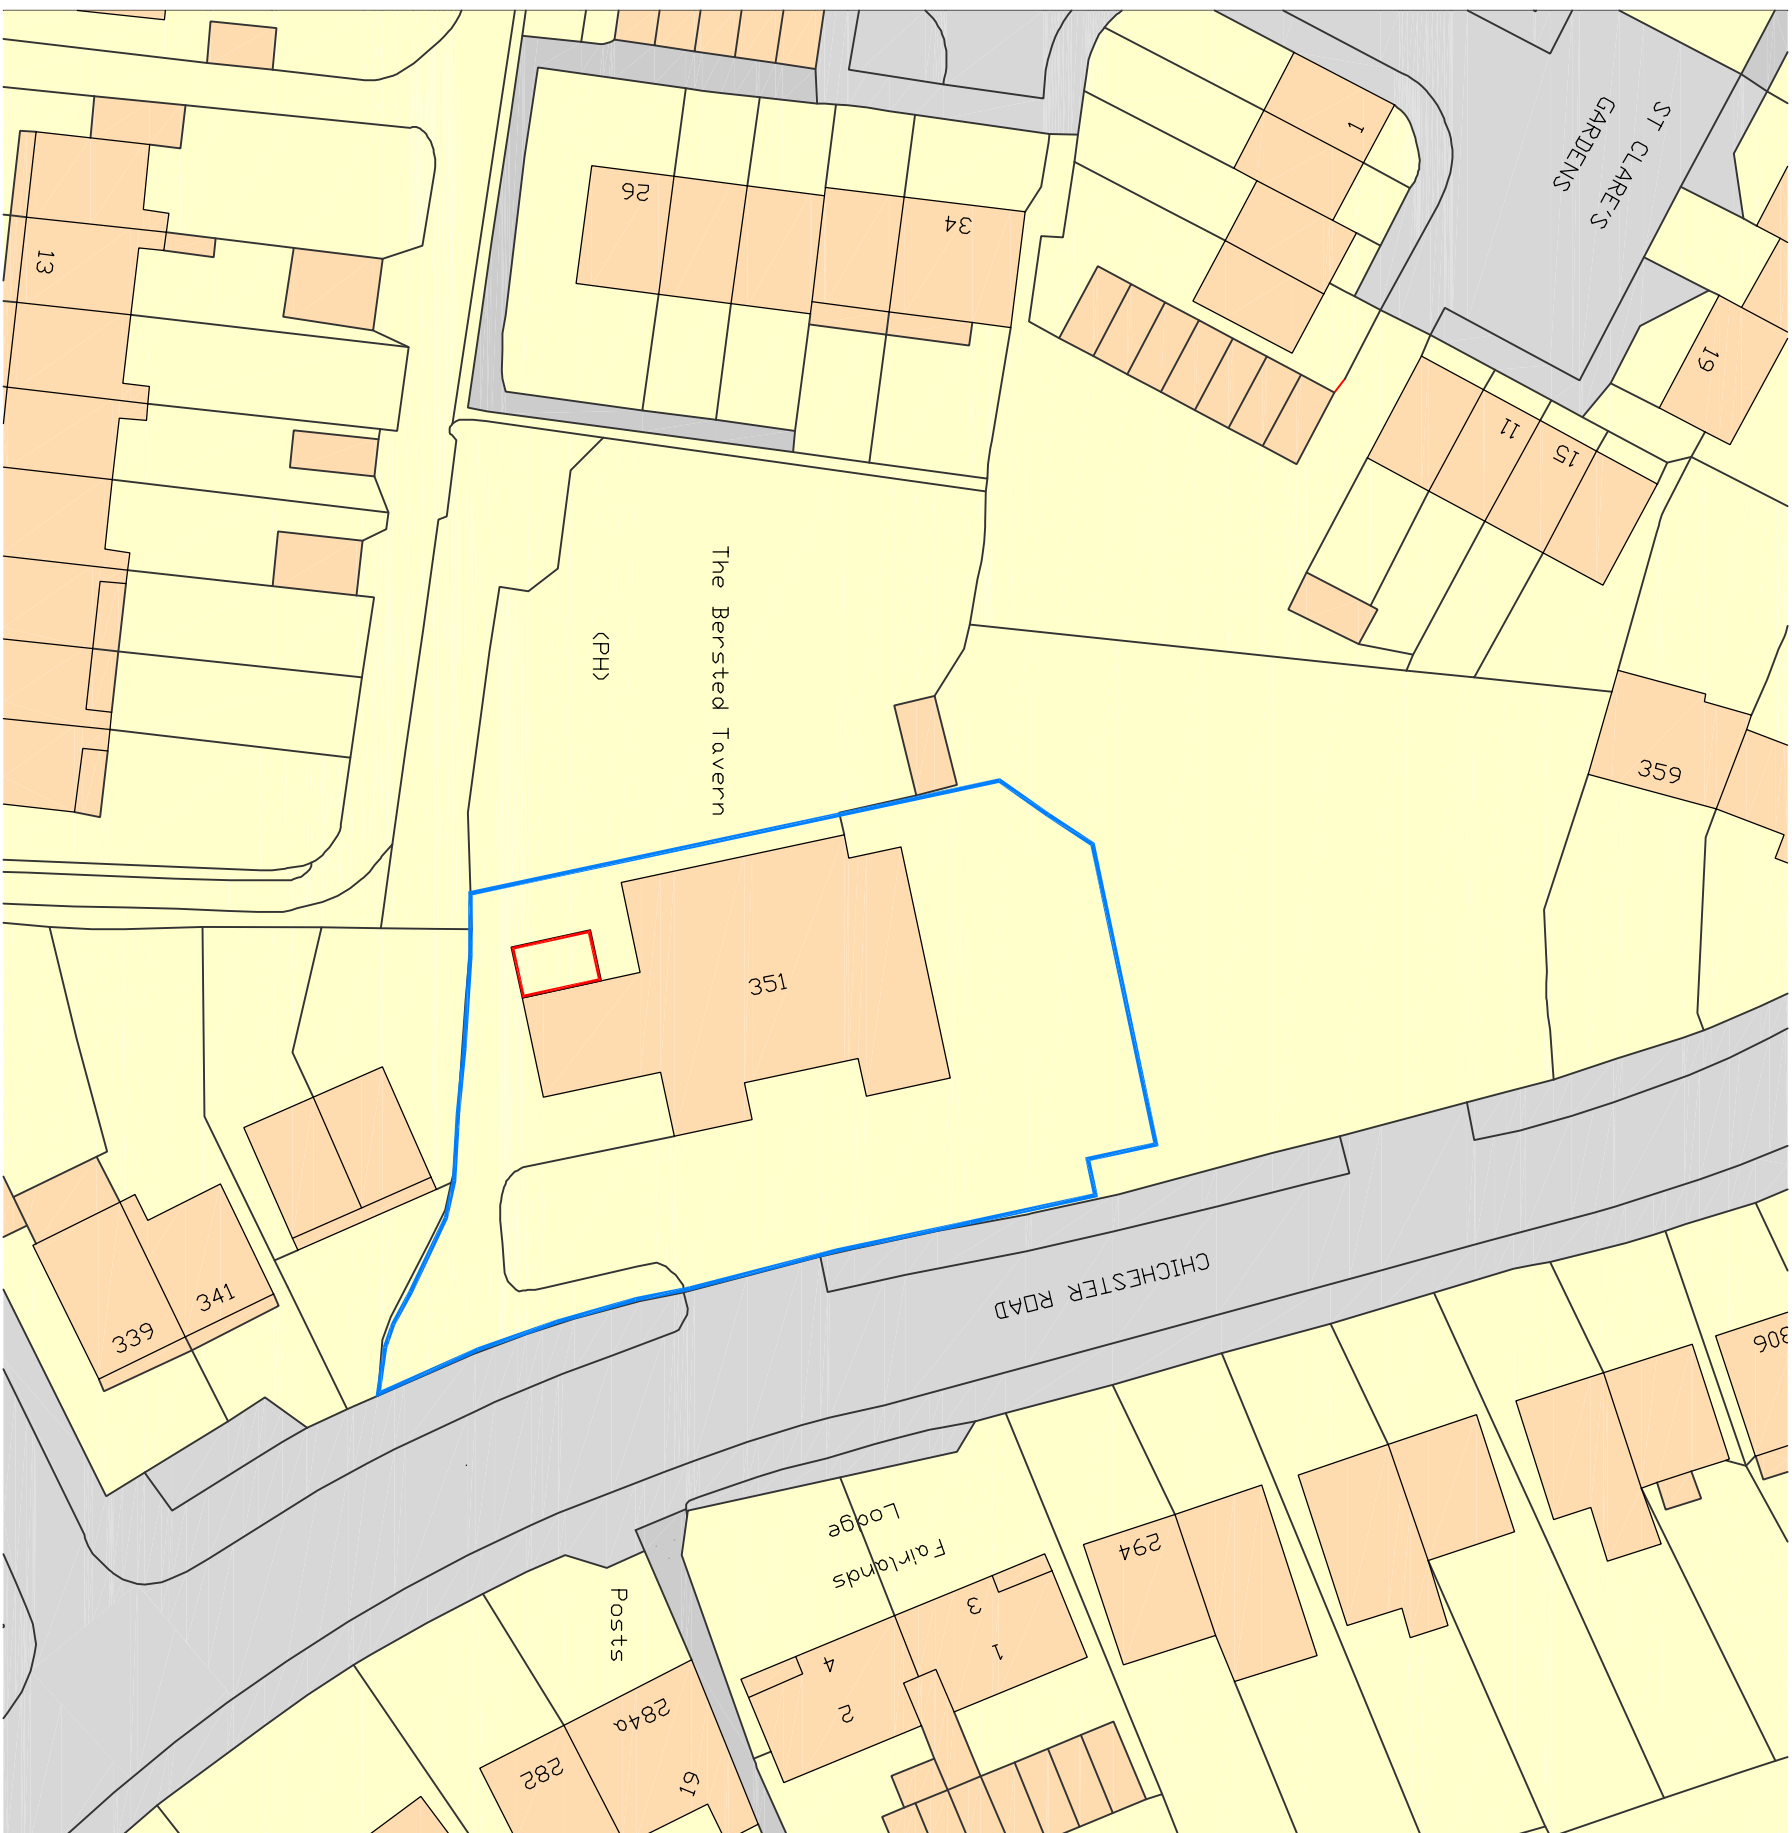


[illegible]

**FACTOR 9
DESIGN**

ARCHITECTURAL DESIGN SERVICES

FACTOR 9 DESIGN
Waterloo Court, 10 Theod Street, Southampton, London SE1 8ST
0203 593 1644 Email: enquiries@factor9design.co.uk