


1:100 SCALE

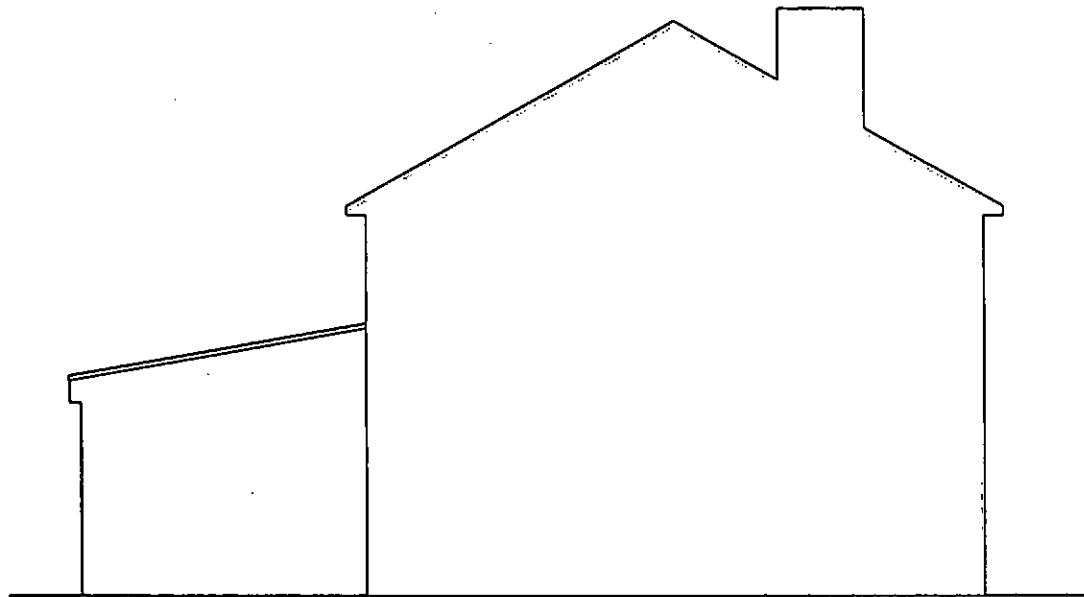

Proposed Side Elevation.

Title : Proposed side elevation
Site address : 3 Bucksham Ave,
Client : Mr Marc Keet
Drawing no. : PSE07
Scale : 1:100
Drawn by : AMH
Date : 22,04,14
Notes :

© A Plan Drawing services.