


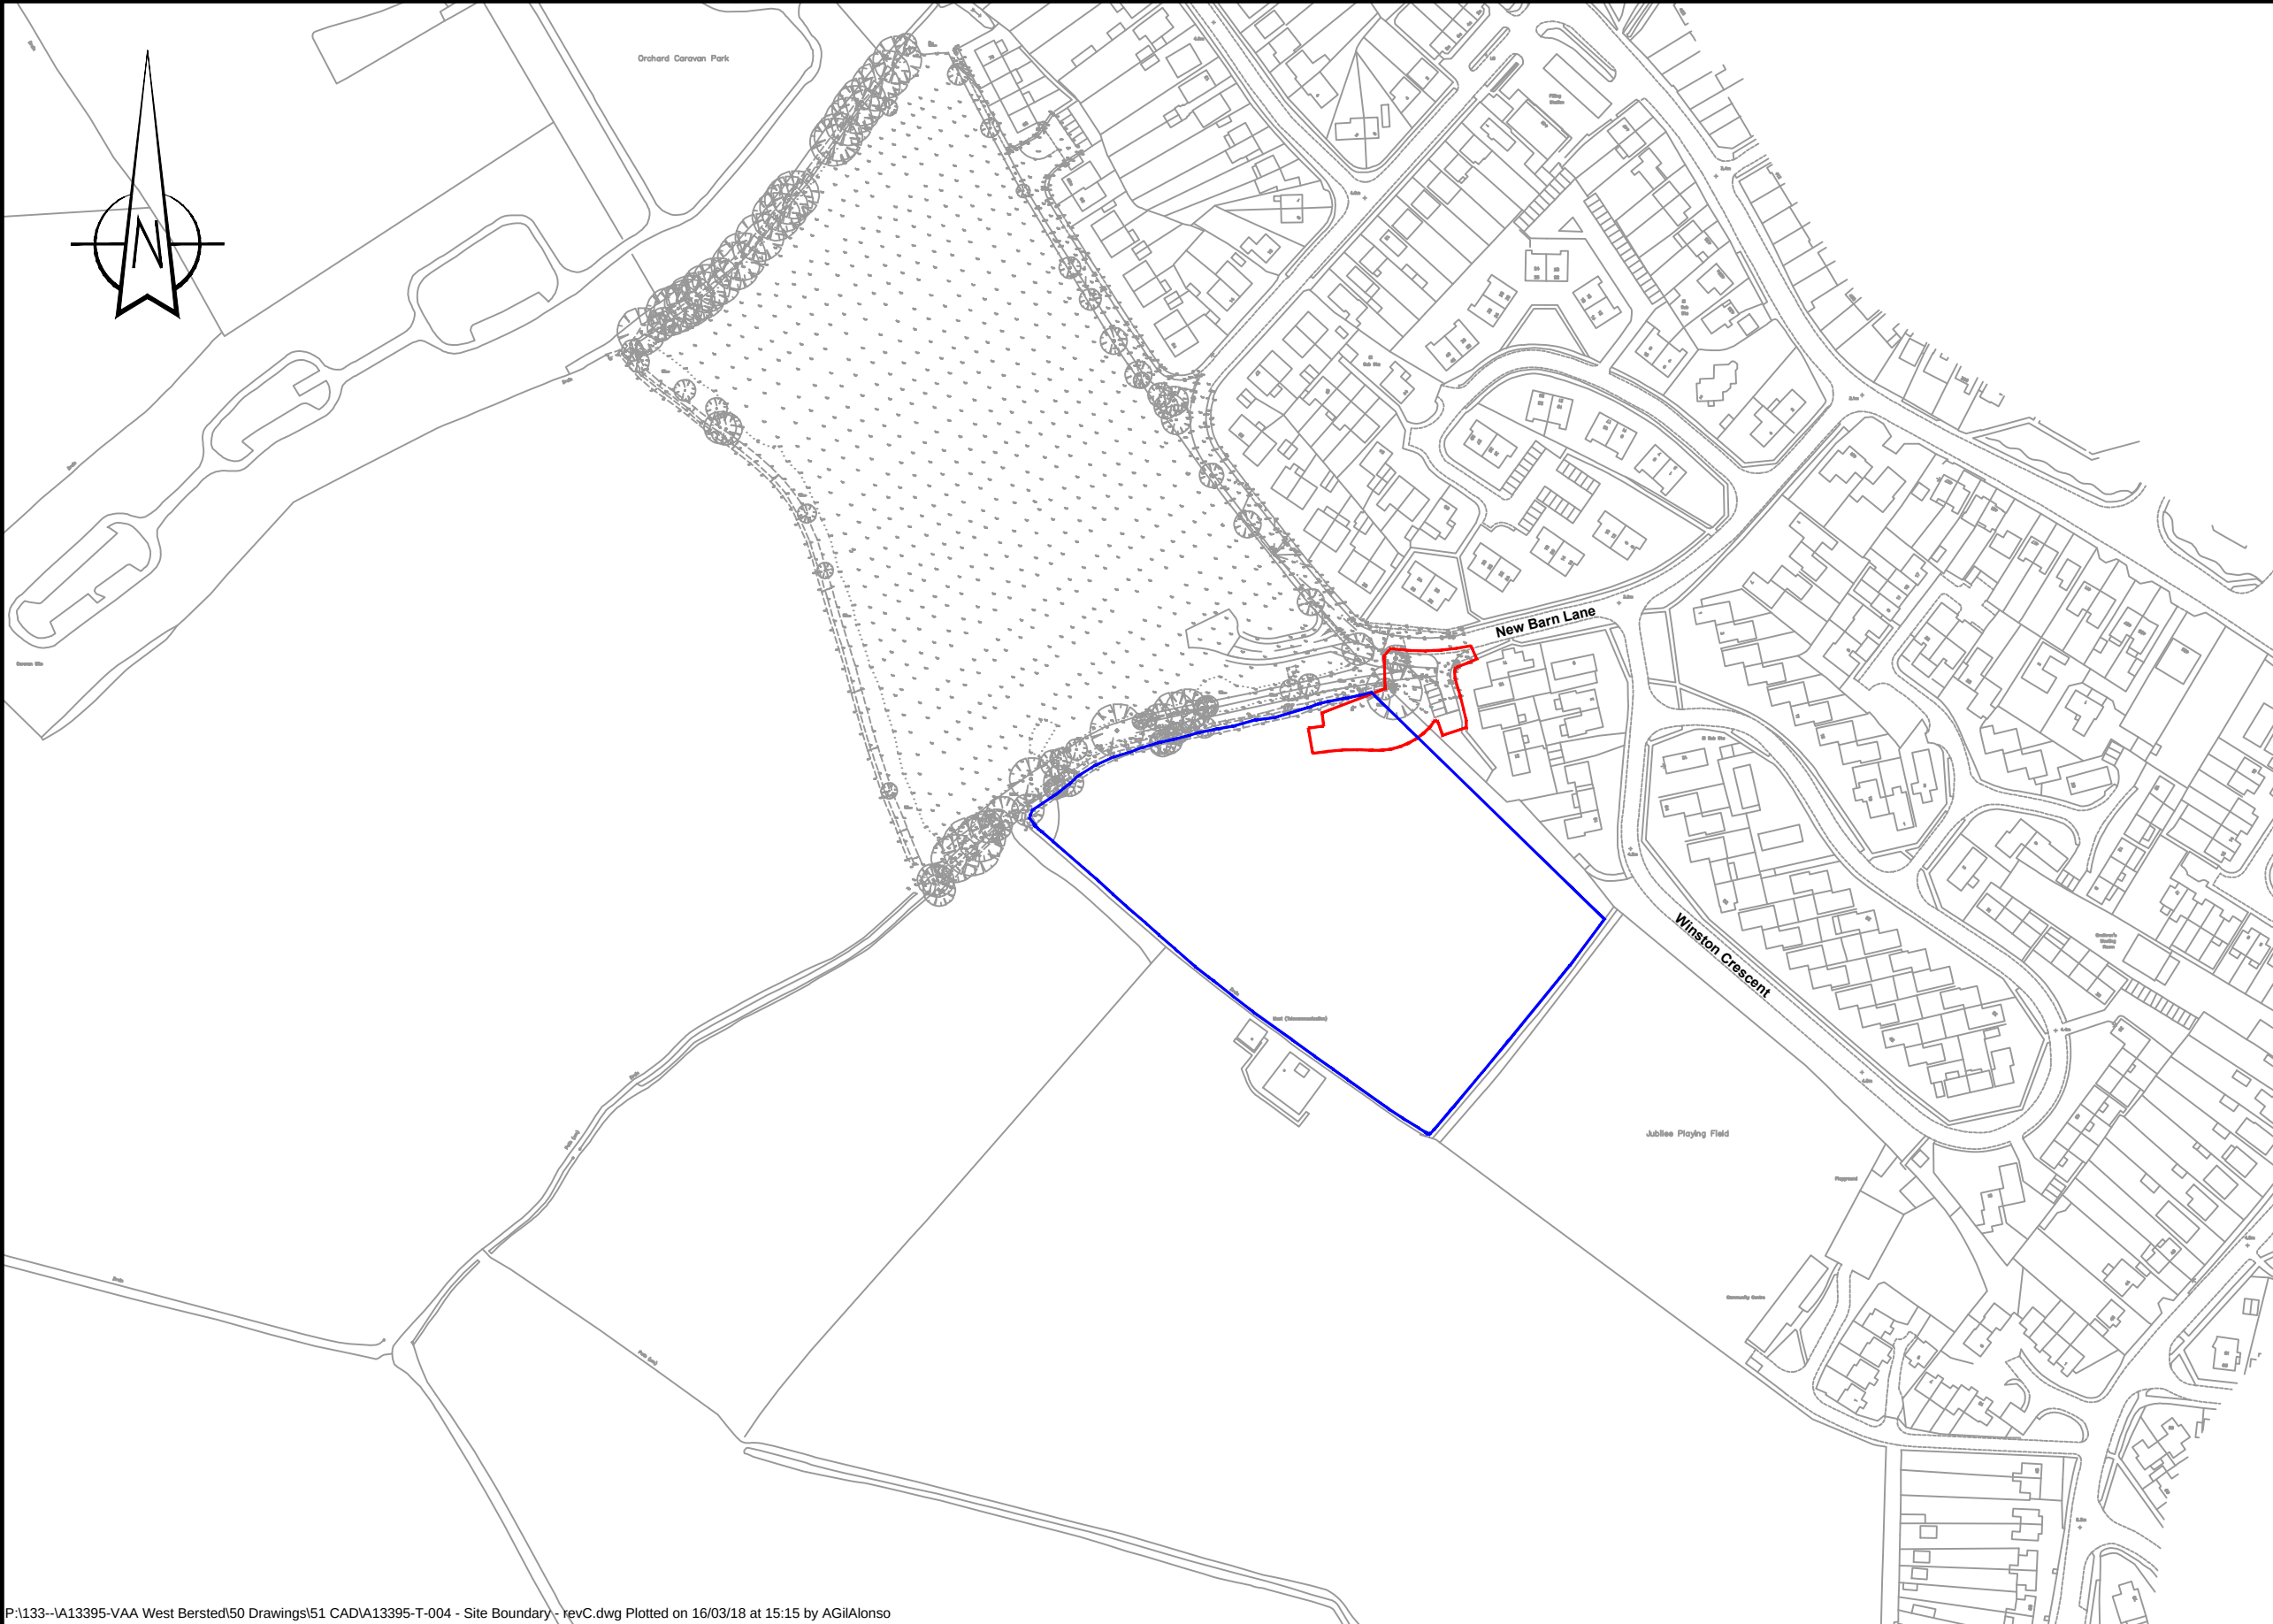

- KEY:
- Land Required for New Access
 - New Barn Lane Site

P:\133--VA13395-VAA West Bersted\50 Drawings\51 CAD\VA13395-T-004 - Site Boundary - revC.dwg Plotted on 16/03/18 at 15:15 by AGilAlonso

Pell Frischmann
5 MANCHESTER SQUARE LONDON W1U 3PD
Telephone +44 (0)20 7486 3661
Email: pflondon@pellfrischmann.com
www.pellfrischmann.com

Project	Land West of New Barn Lane	
Drawing Title	Red Line Plan	

	Name	Date	Scale 1:2500 @ A3	
Drawn	AGA	16/03/18	File No. A13395-T-004 - Site Boundary - revC.dwg	
Designed	AGA	16/03/18	Drawing Status	
Checked	DW	16/03/18		
Approved	PDS	16/03/18		
Drawing No.			A13395-T-005	
			Revision C	