


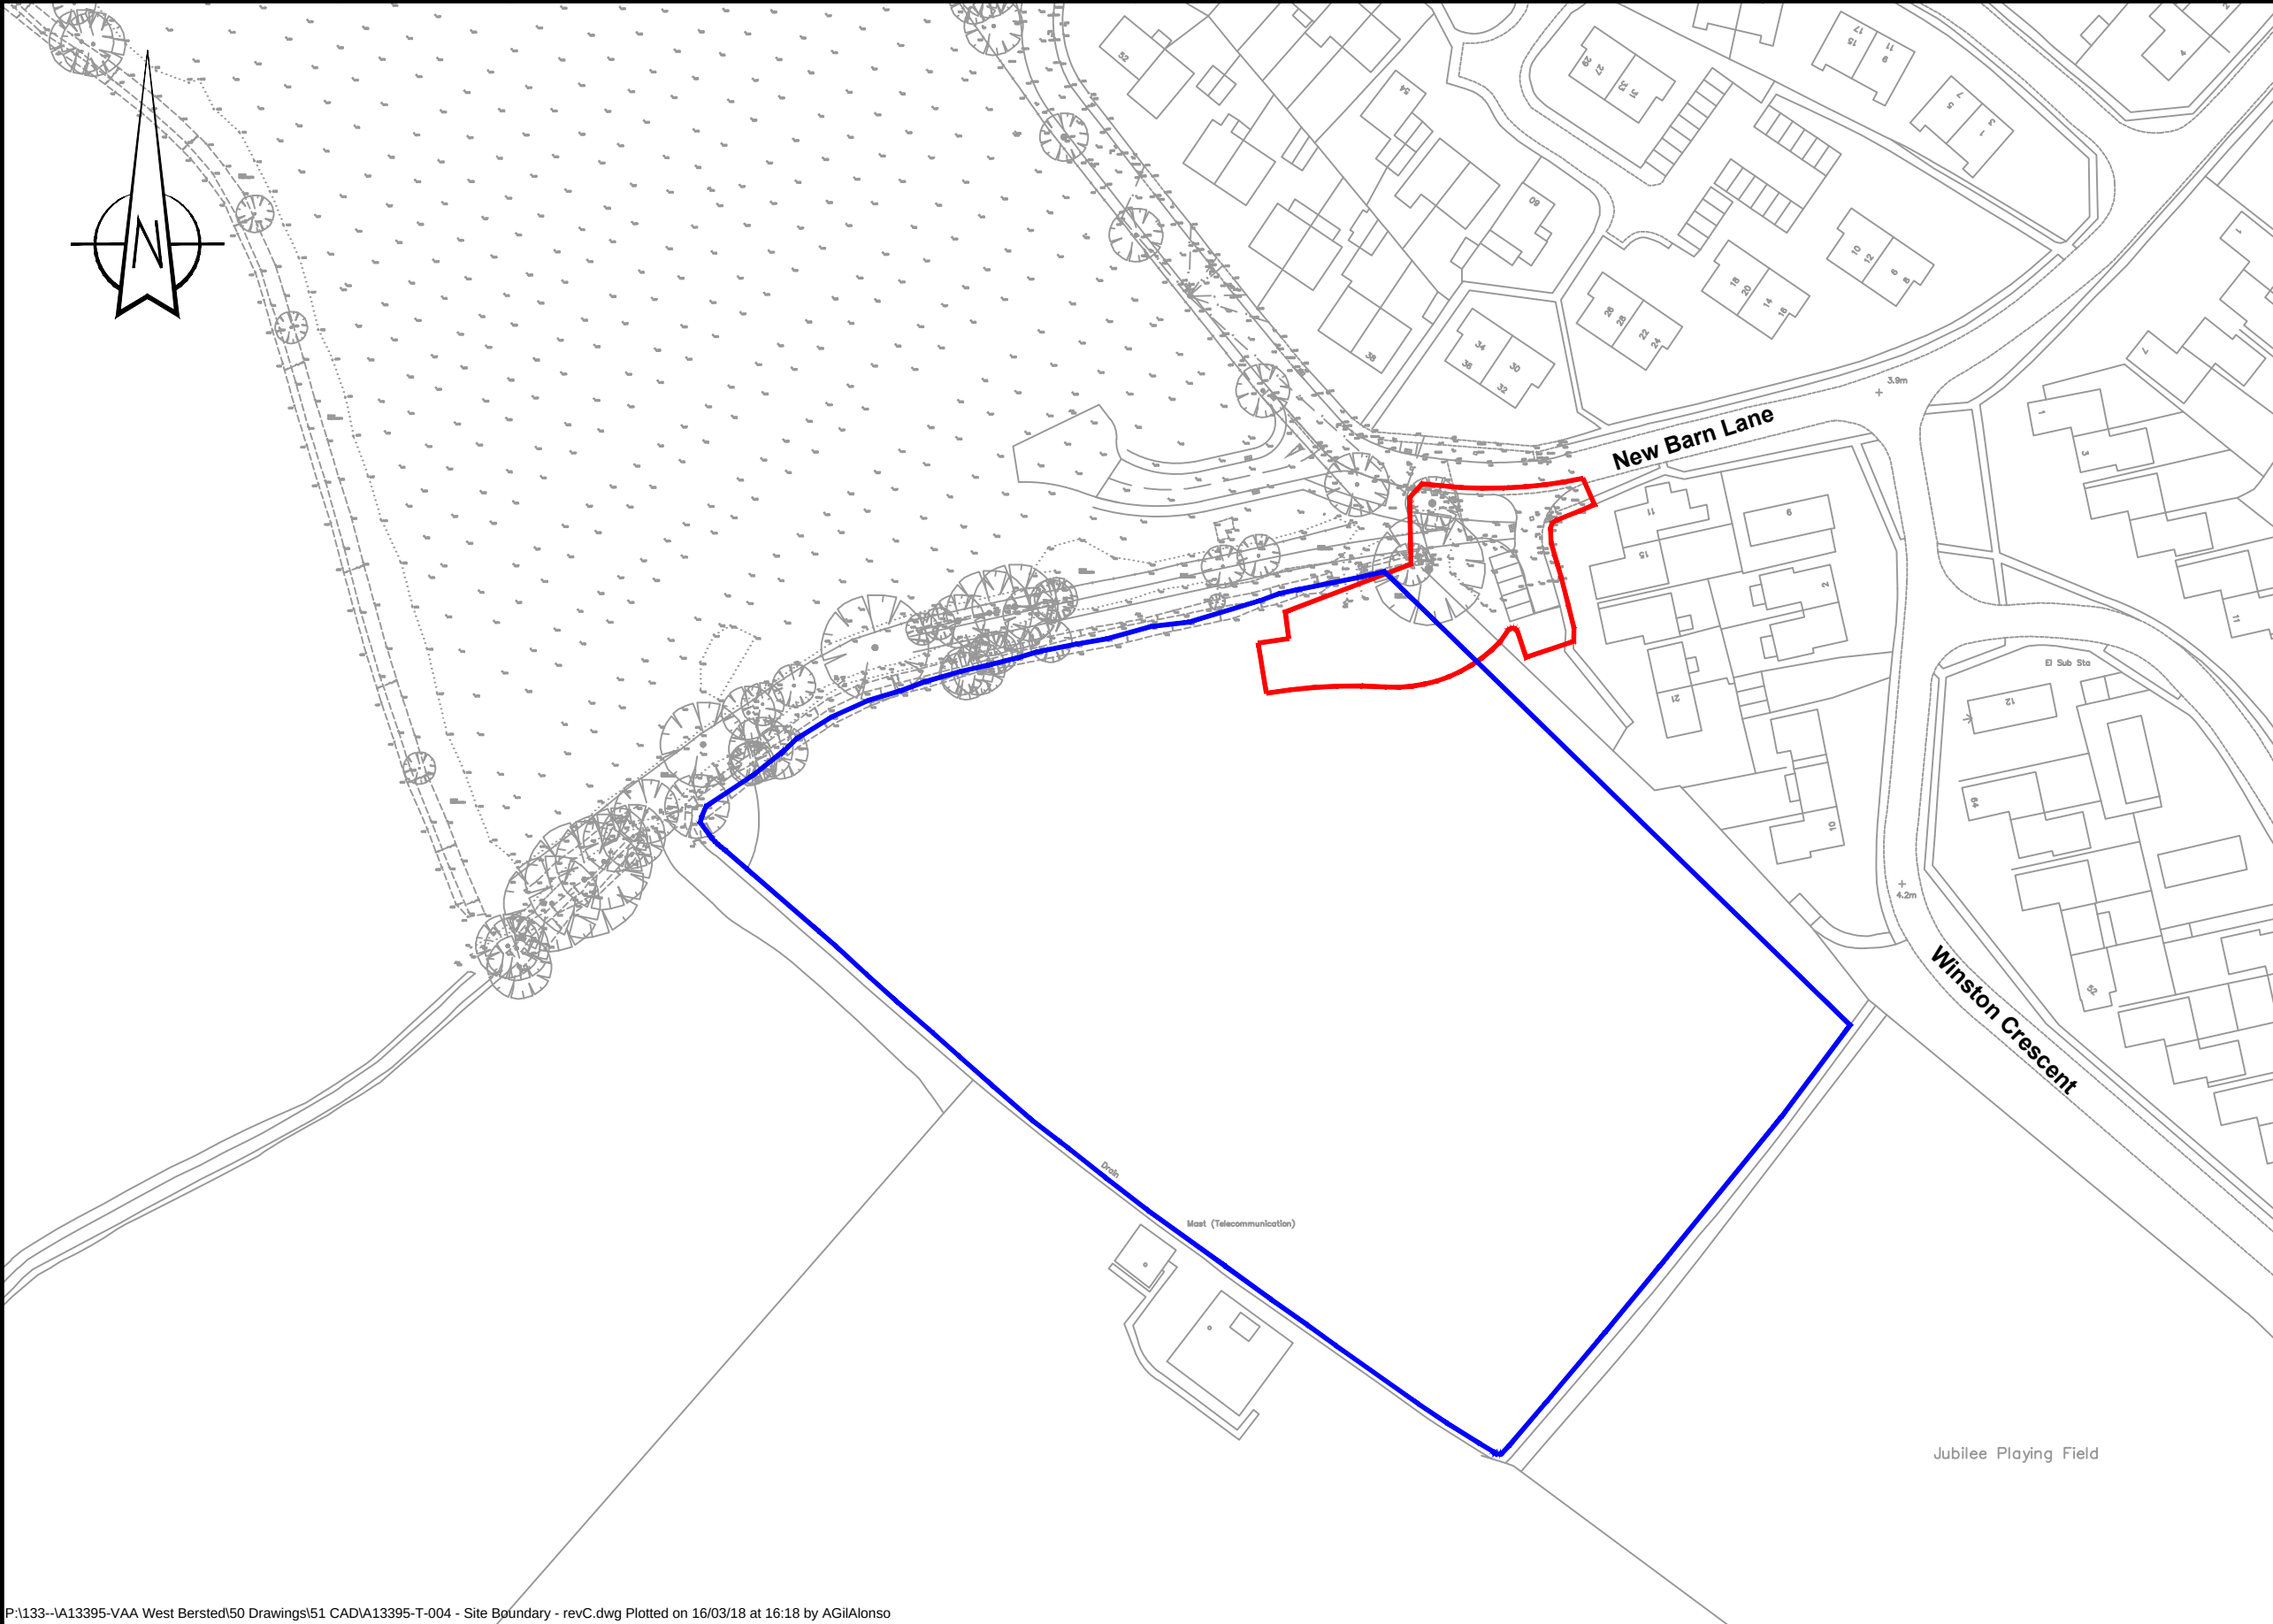

P:\133--VA13395-VAA West Bersted\50 Drawings\51 CAD\VA13395-T-004 - Site Boundary - revC.dwg Plotted on 16/03/18 at 16:18 by AGI\Alonso

Pell Frischmann
5 MANCHESTER SQUARE LONDON W1U 3PD
Telephone +44 (0)20 7486 3661
Email: pflondon@pellfrischmann.com
www.pellfrischmann.com

Project	Land West of New Barn Lane	
Drawing Title	Block Plan	

	Name	Date	Scale 1:1250 @ A3	
Drawn	AGA	16/03/18	File No. A13395-T-004 - Site Boundary - revC.dwg	
Designed	AGA	16/03/18	Drawing Status	
Checked	DW	16/03/18		
Approved	PDS	16/03/18		
Drawing No.			Revision	
A13395-T-004			C	