




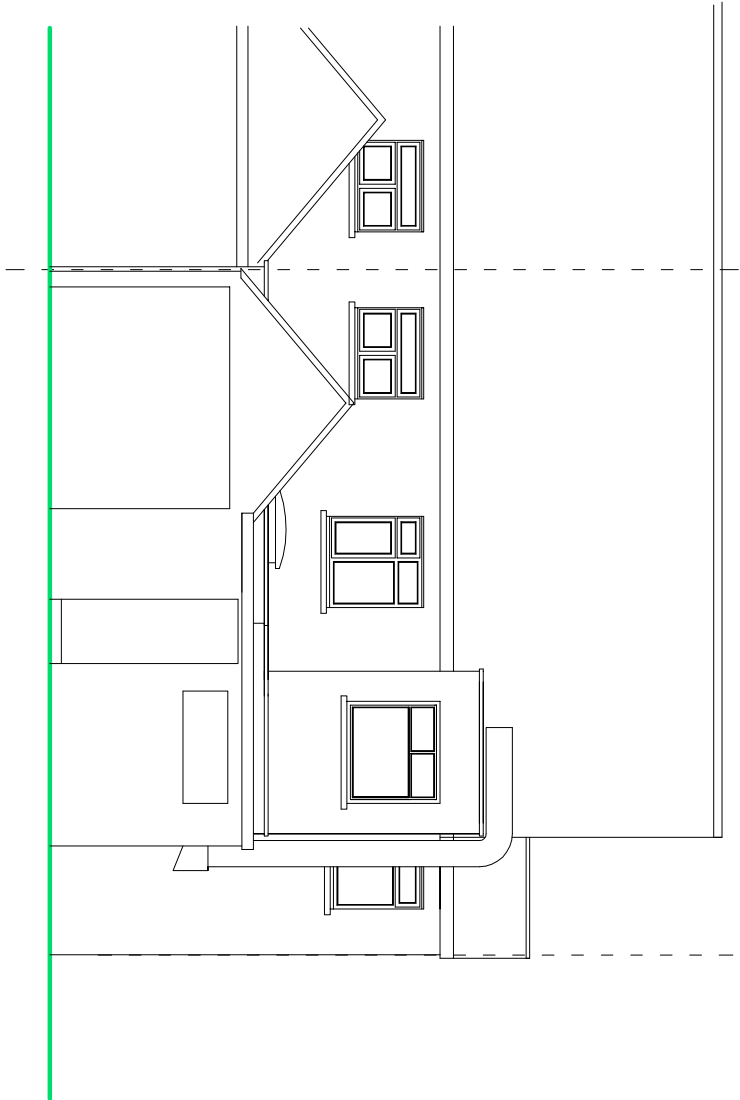

REAR ELEVATION

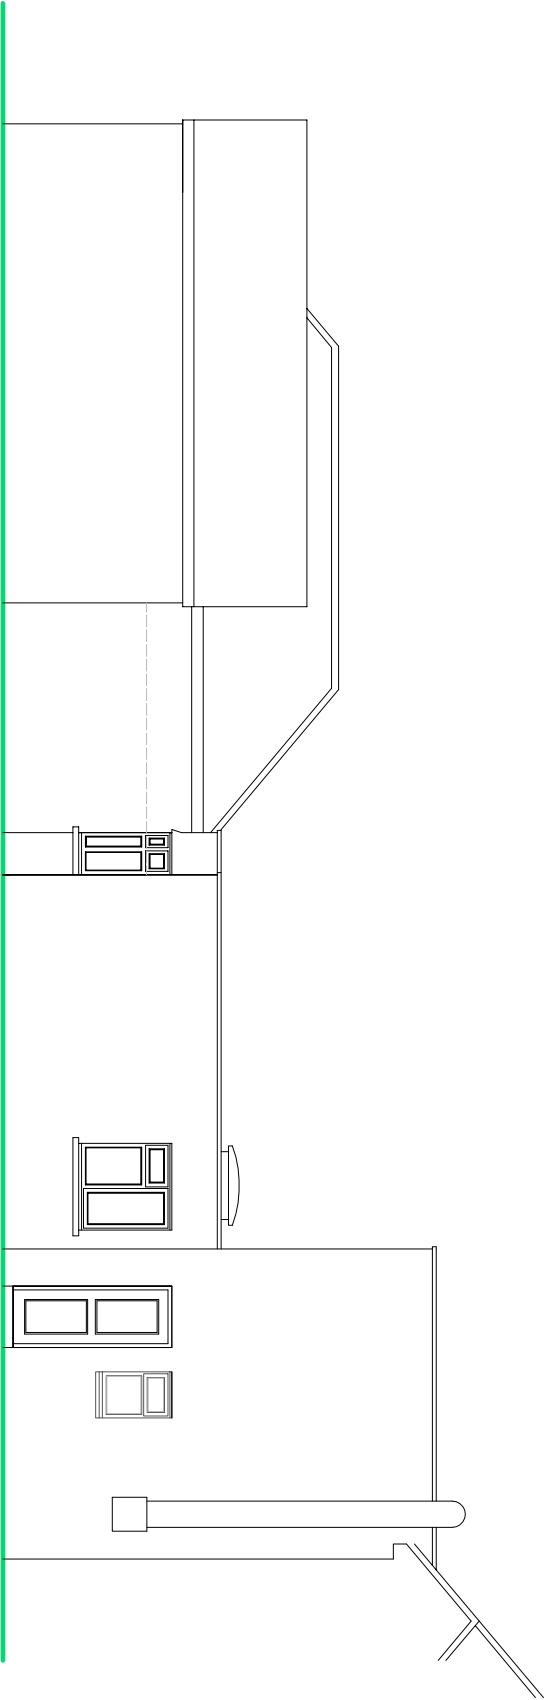

SIDE ELEVATION

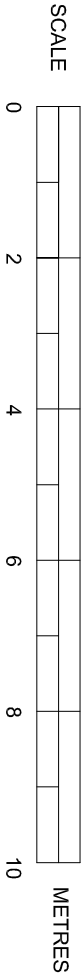

ELEVATIONS

SUSSEX BUILDING CONSULTANCY LIMITED

15 ROYAL PARADE, NORTH BERSTED,
BOGNOR REGIS, WEST SUSSEX.

SCALE - 1/100 REV - DATE - 08/04/2020



partner
LABC

3 NORTHGATE ROAD
BOGNOR REGIS
PO21 9LZ
TEL - (01243) 861379