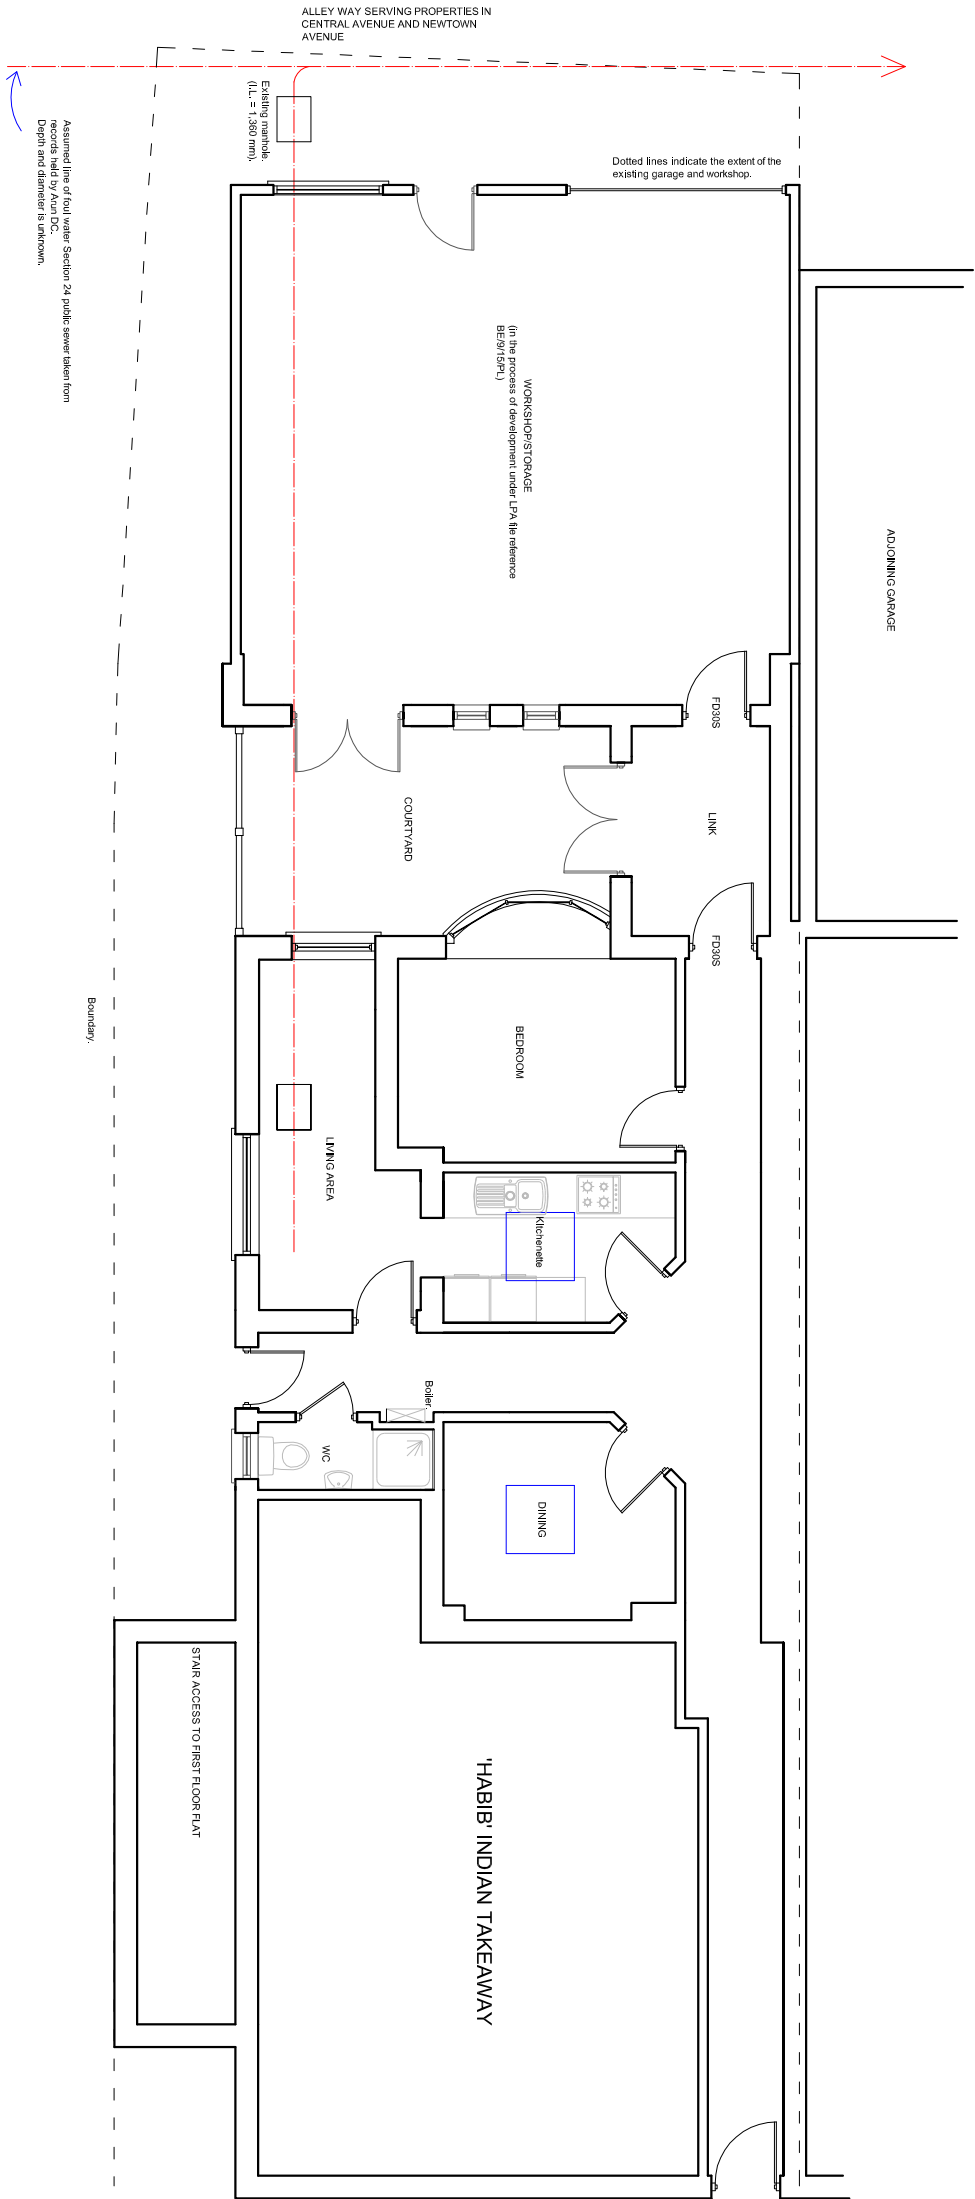


PROPOSED GROUND FLOOR PLAN

SUSSEX BUILDING CONSULTANCY LIMITED	
15 ROYAL PARADE, NORTH BERRISTED, BOGNOR REGIS, WEST SUSSEX.	
SCALE - 1/100 REV - DATE - 08/04/2020	
	Partner LABC 3 NORTHCOTE ROAD BOGNOR REGIS PO21 3LZ TEL - (01243) 861379